




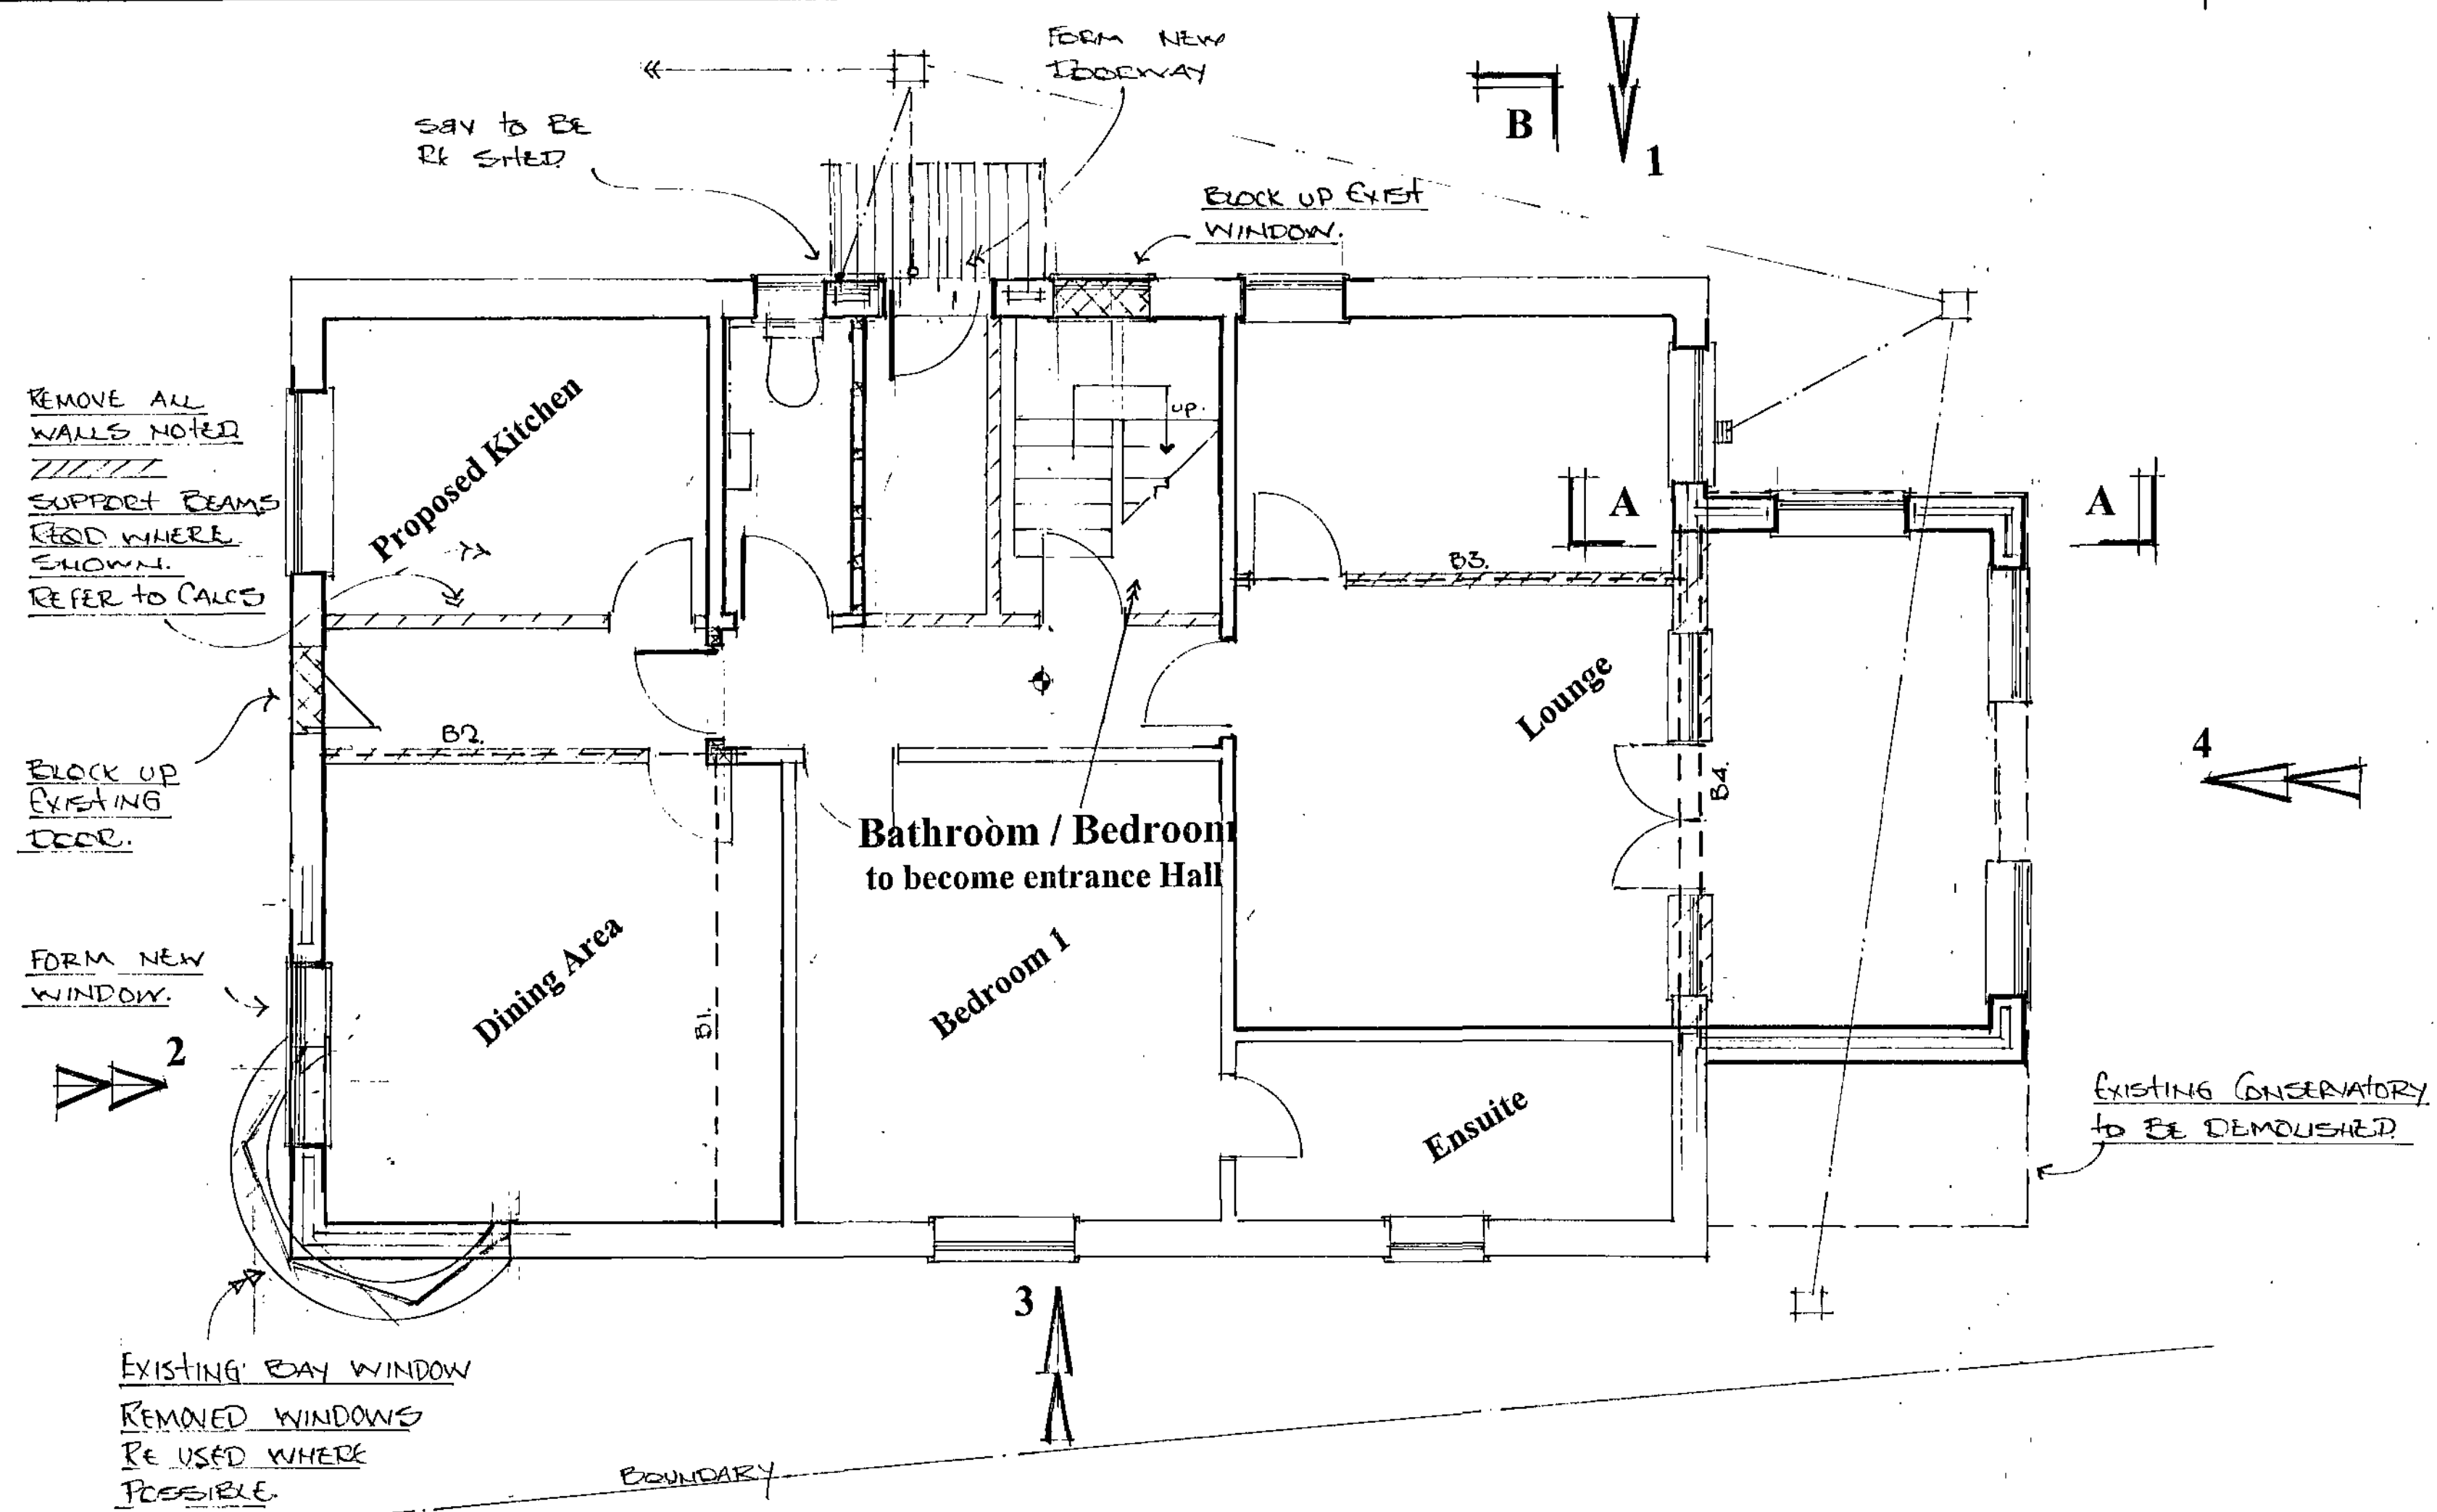

Existing / Proposed Ground Floor Layout

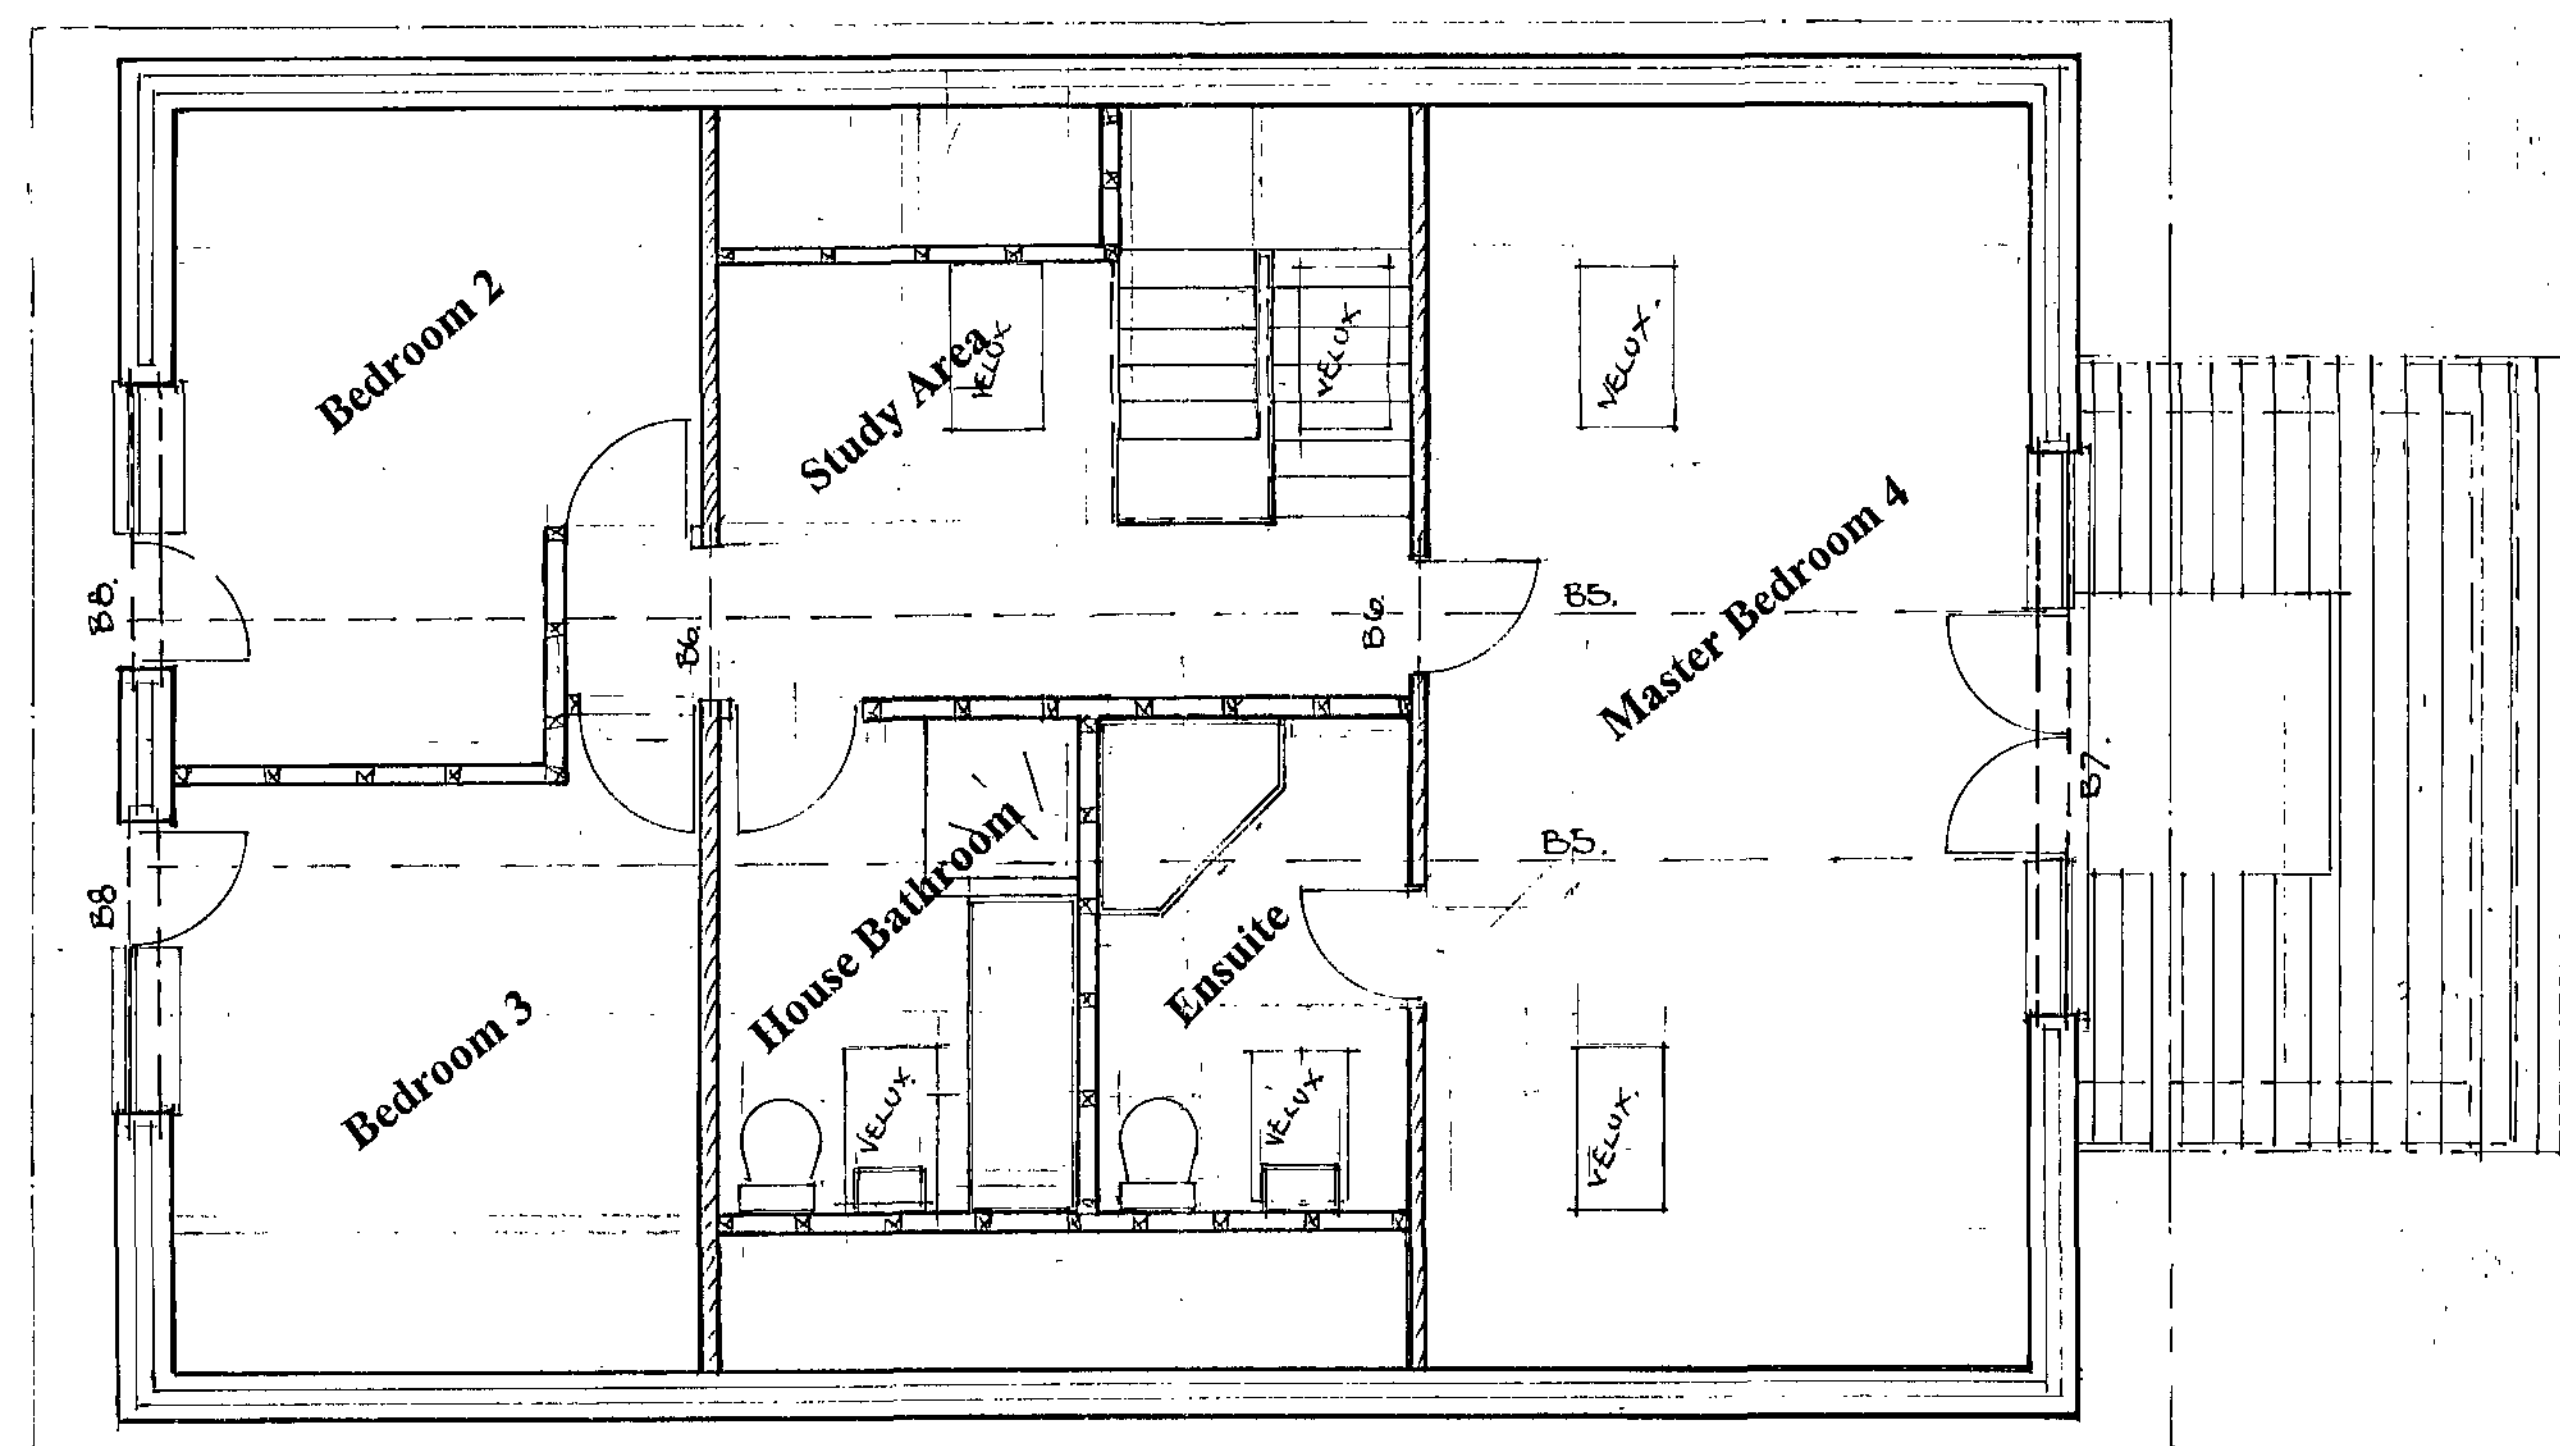

Proposed First Floor Layout

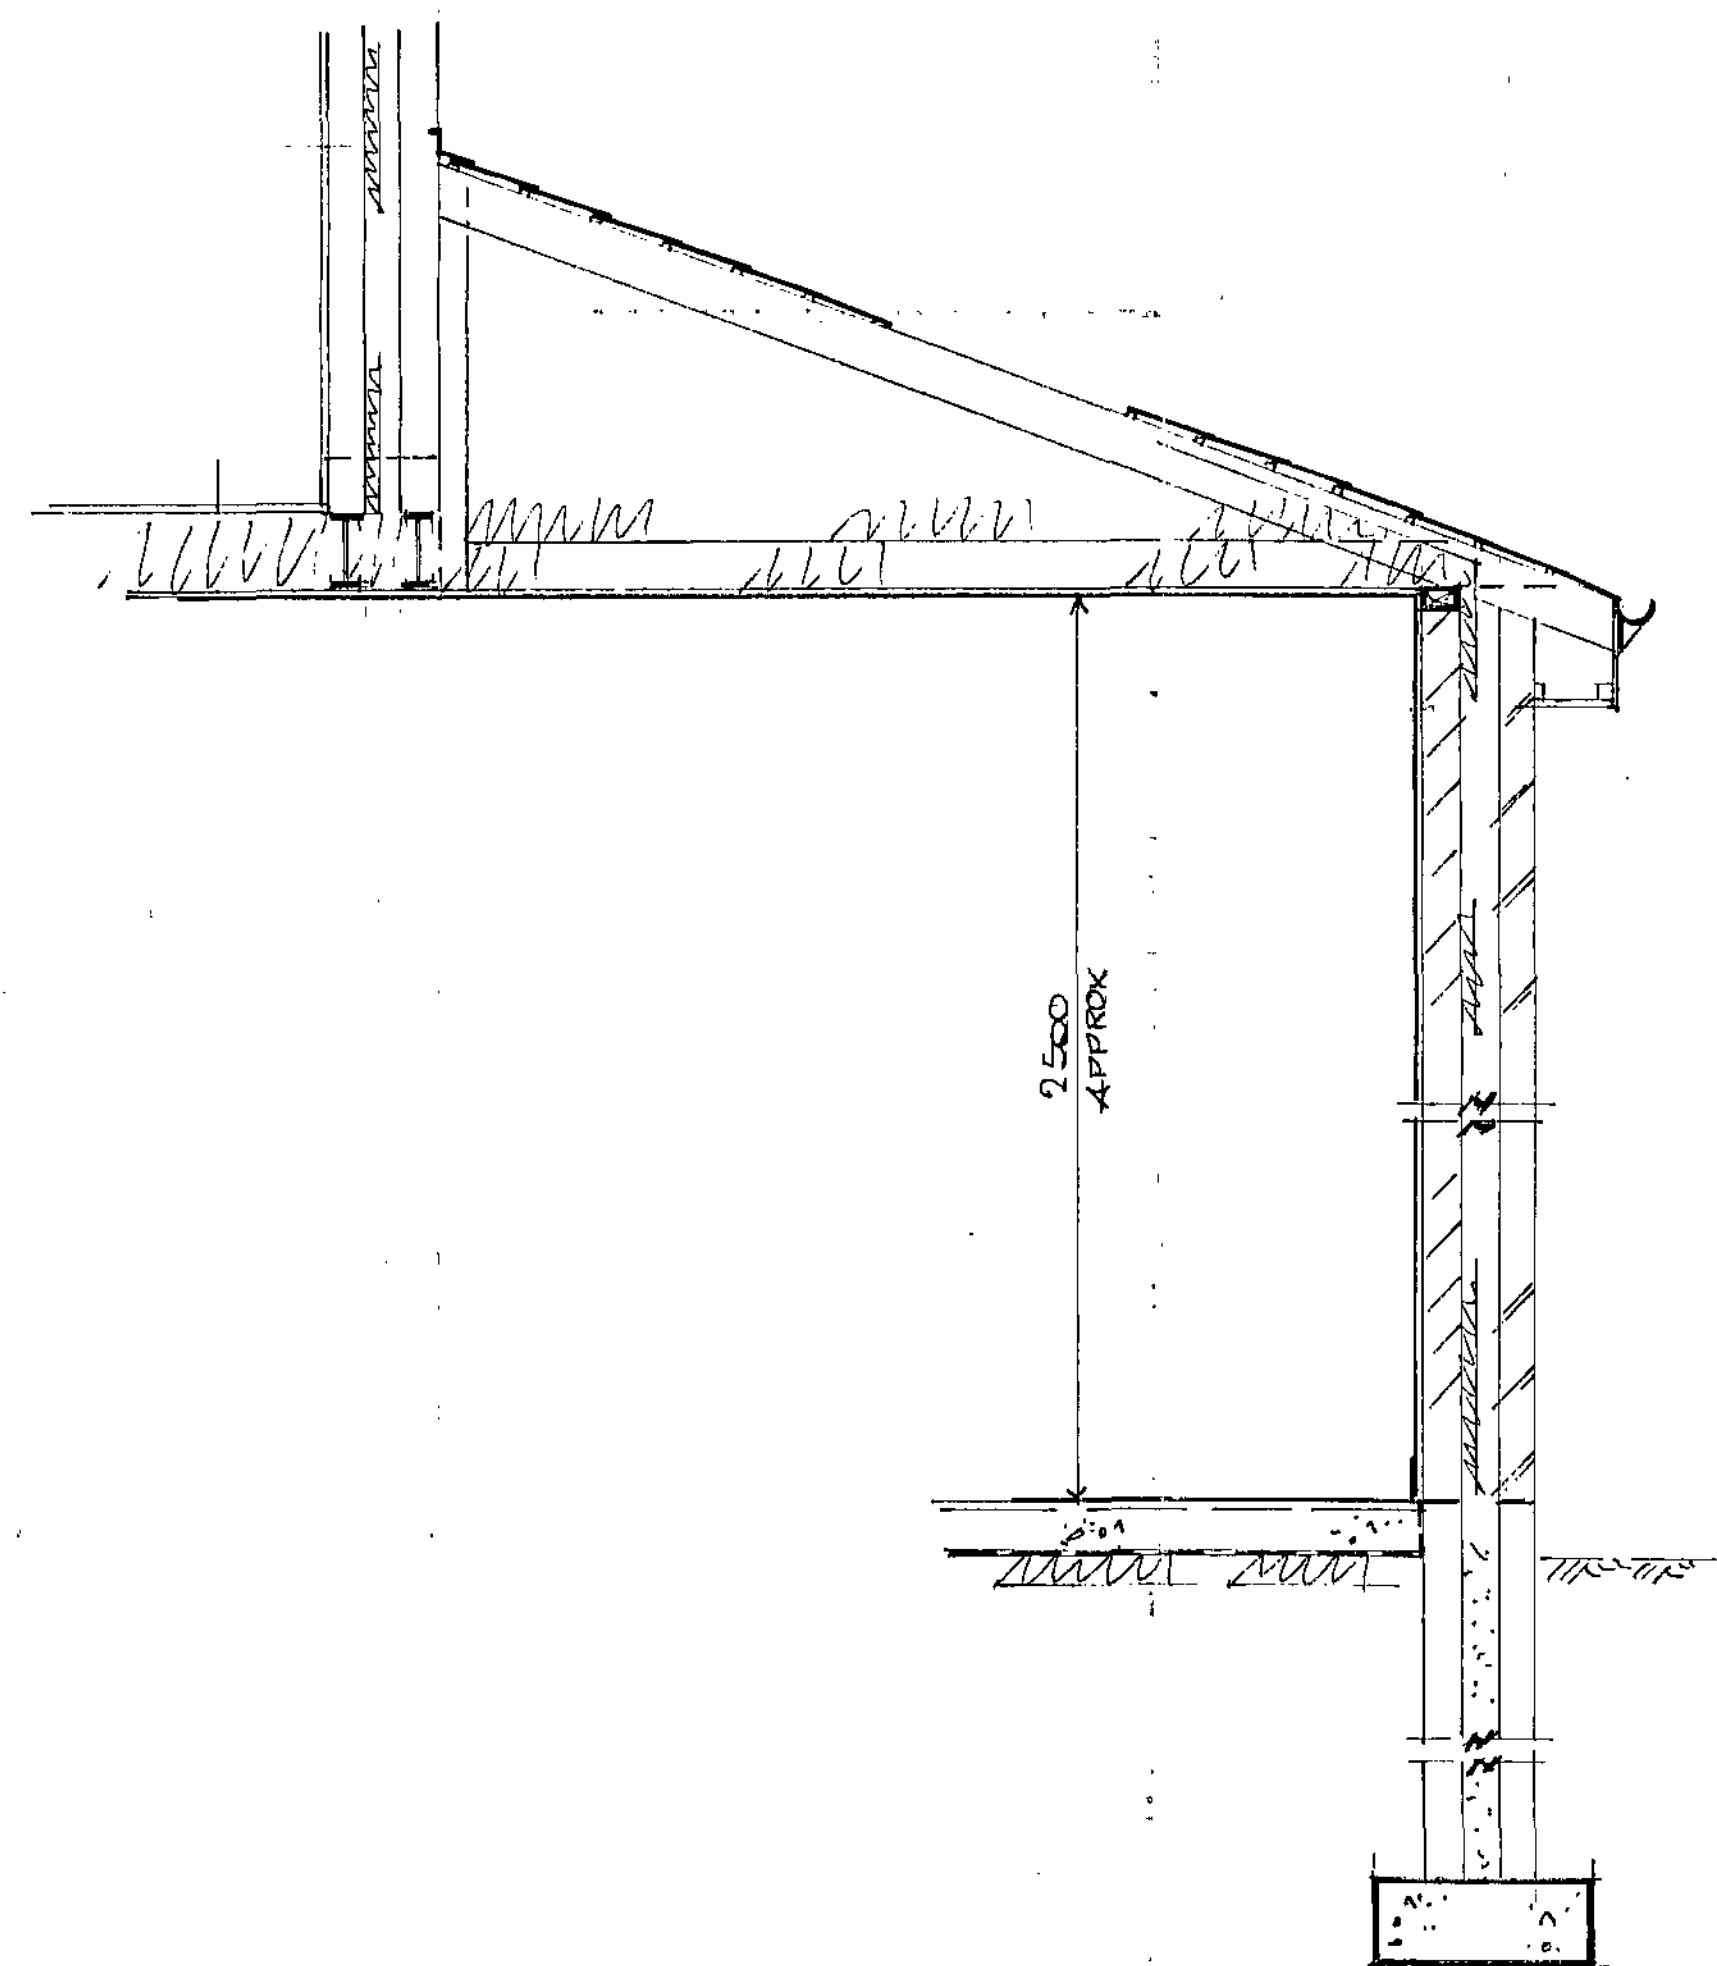

Typical Section on A - A

NOTES:
All dimensions must be checked on site and not scaled from this drawing.

E	Date	Revisions
D		
C		
B		
A		

© copyright
SDC Projects Ltd
336 Manchester Road
Deepcar
Sheffield
S36 2RH
Tel 0114 3279 118
Tel 07970 291539

"Brackla"
Eddyfield Road
Oxspring
S36 8YH

Client
Mr & Mrs Nick Kenyon

Job Title
**Creation of First Floor
Accommodation.**


Drawing Title
**General Arrangement/
Sections**

Scale
1 : 50 1 : 20

Date **24.5.11** Drawn by **Steve Camps**

Fig. No. **NK / 03** Rev.

NOTES:
All dimensions must be checked on site and not scaled from this drawing.

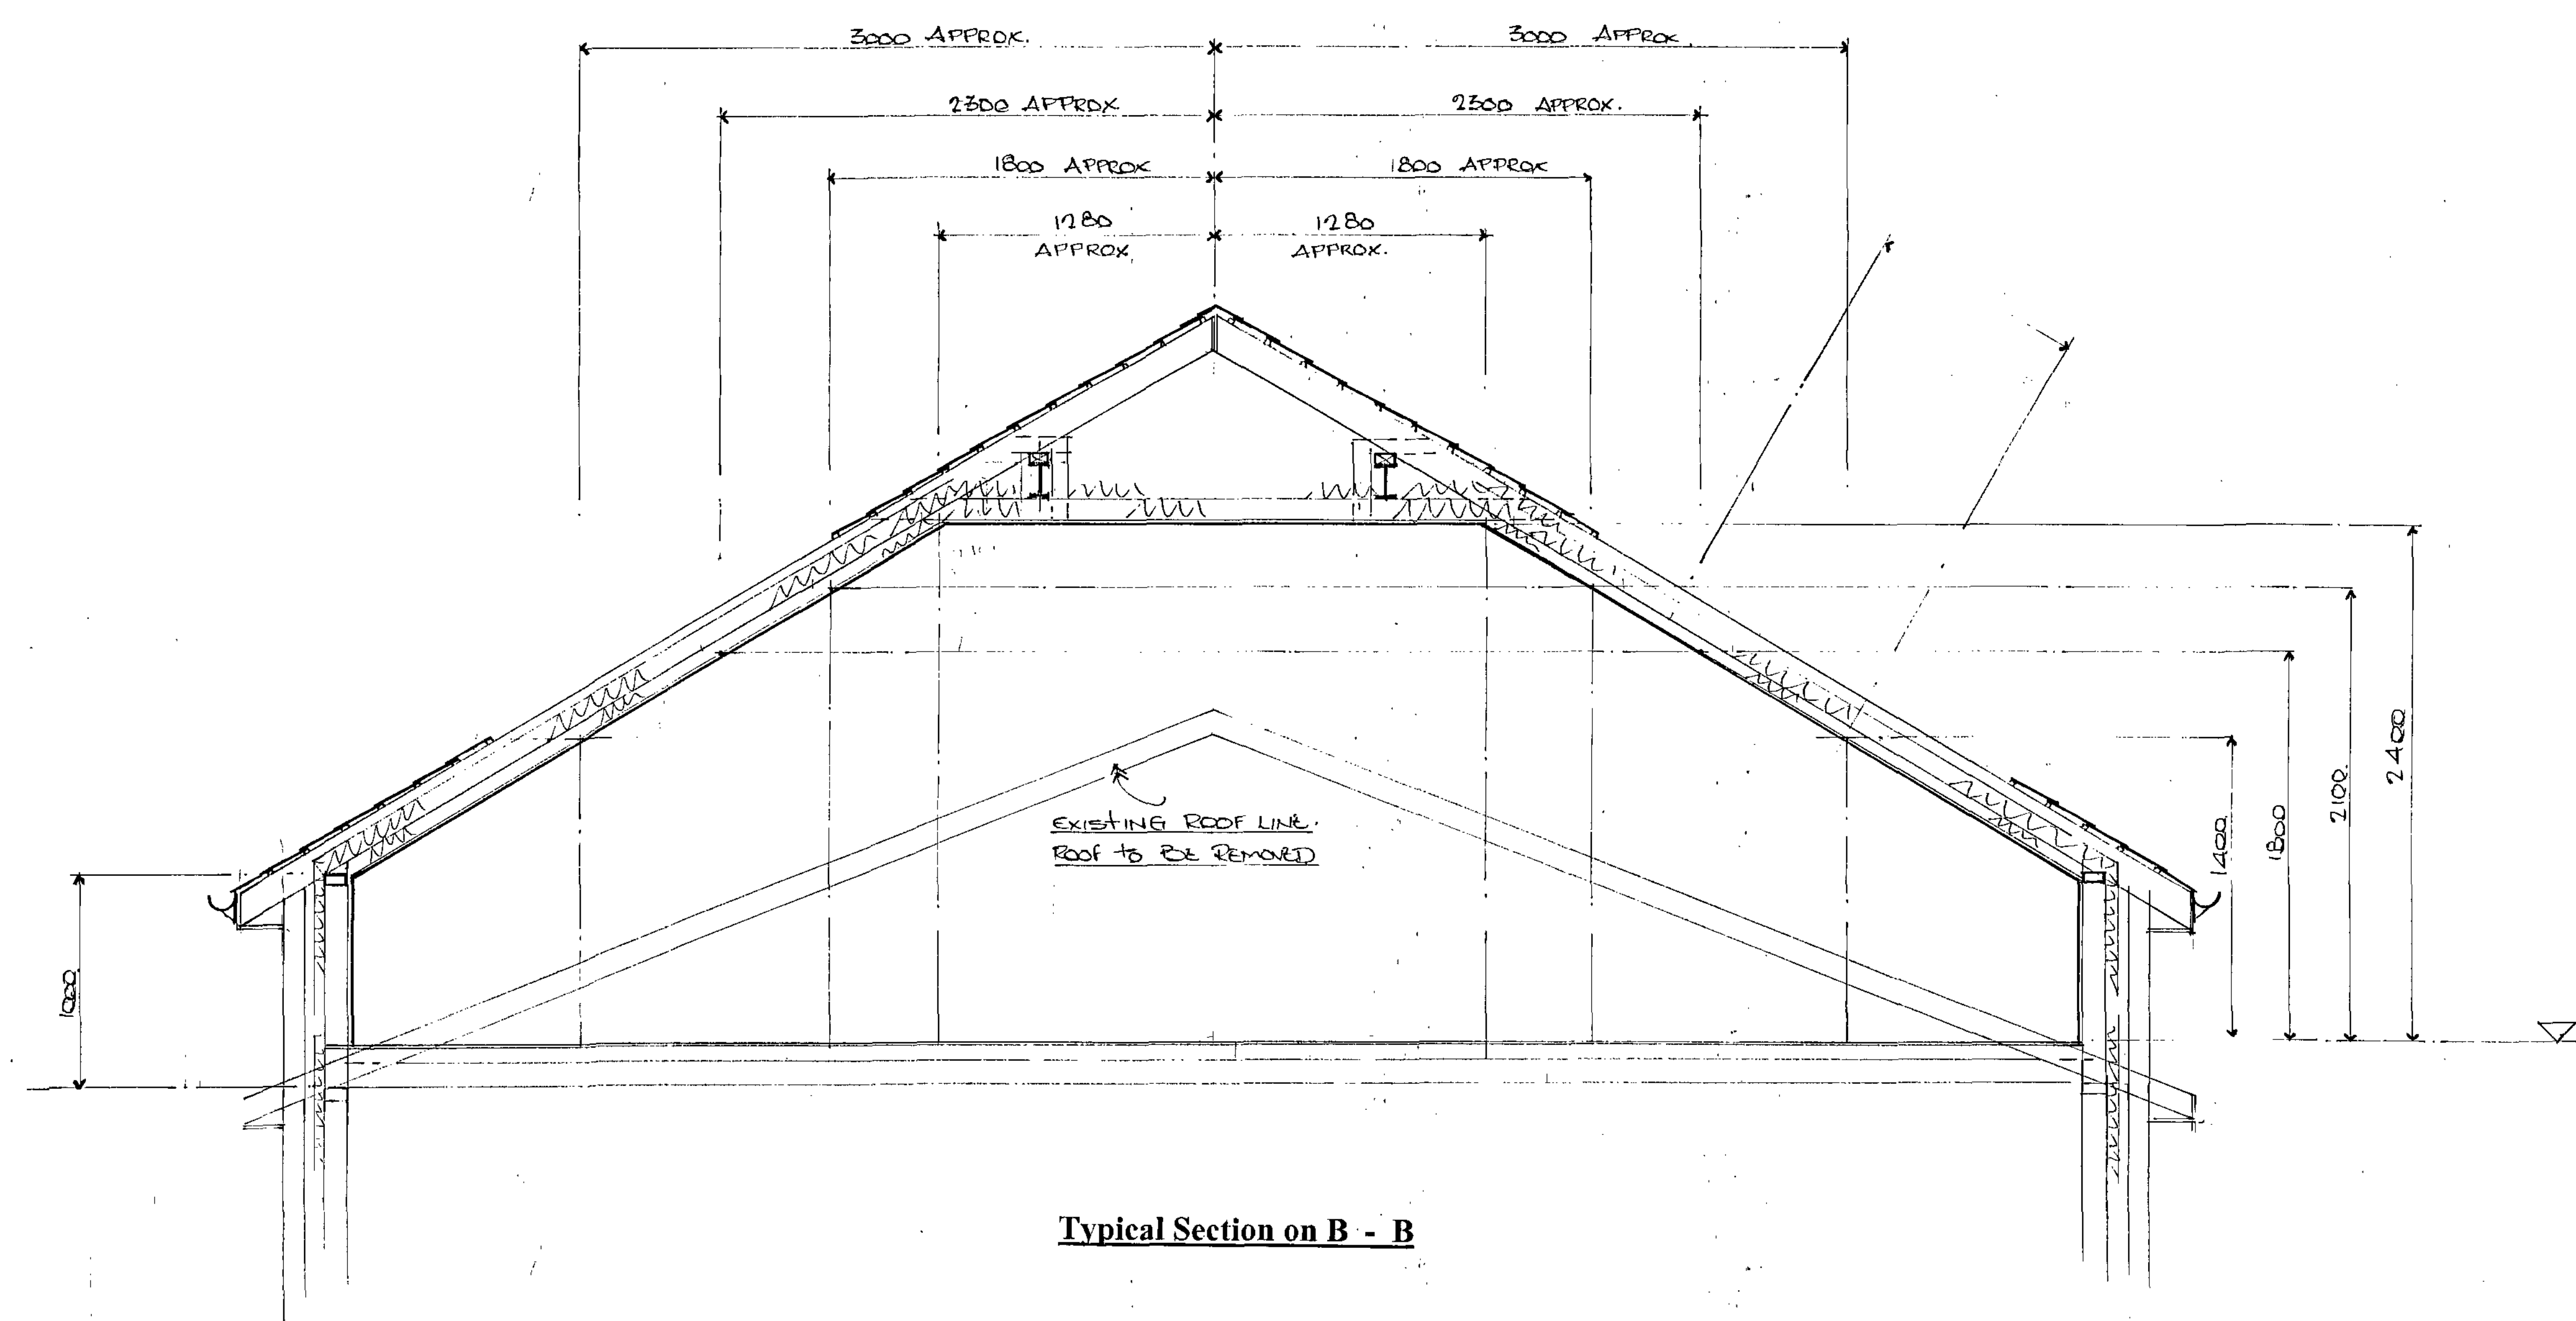

Typical Section on B - B

E	
D	
C	
B	
A	
	Date
	Revisions

© copyright
SDC Projects Ltd
336 Manchester Road
Deepcar
Sheffield
S36 2RH
Tel 0114 3279 118
Tel 07970 291539

"Brackla"
Eddyfield Road
Oxspring
S36 8YH

Client
Mr & Mrs Nick Kenyon

Job Title
**Creation of First Floor
Accommodation.**

Drawing Title
Sections

Scale
1 : 20

Date
24.5.11
Drawn by
Steve Camps

Dwg. No.
NK / 04
Rev.