


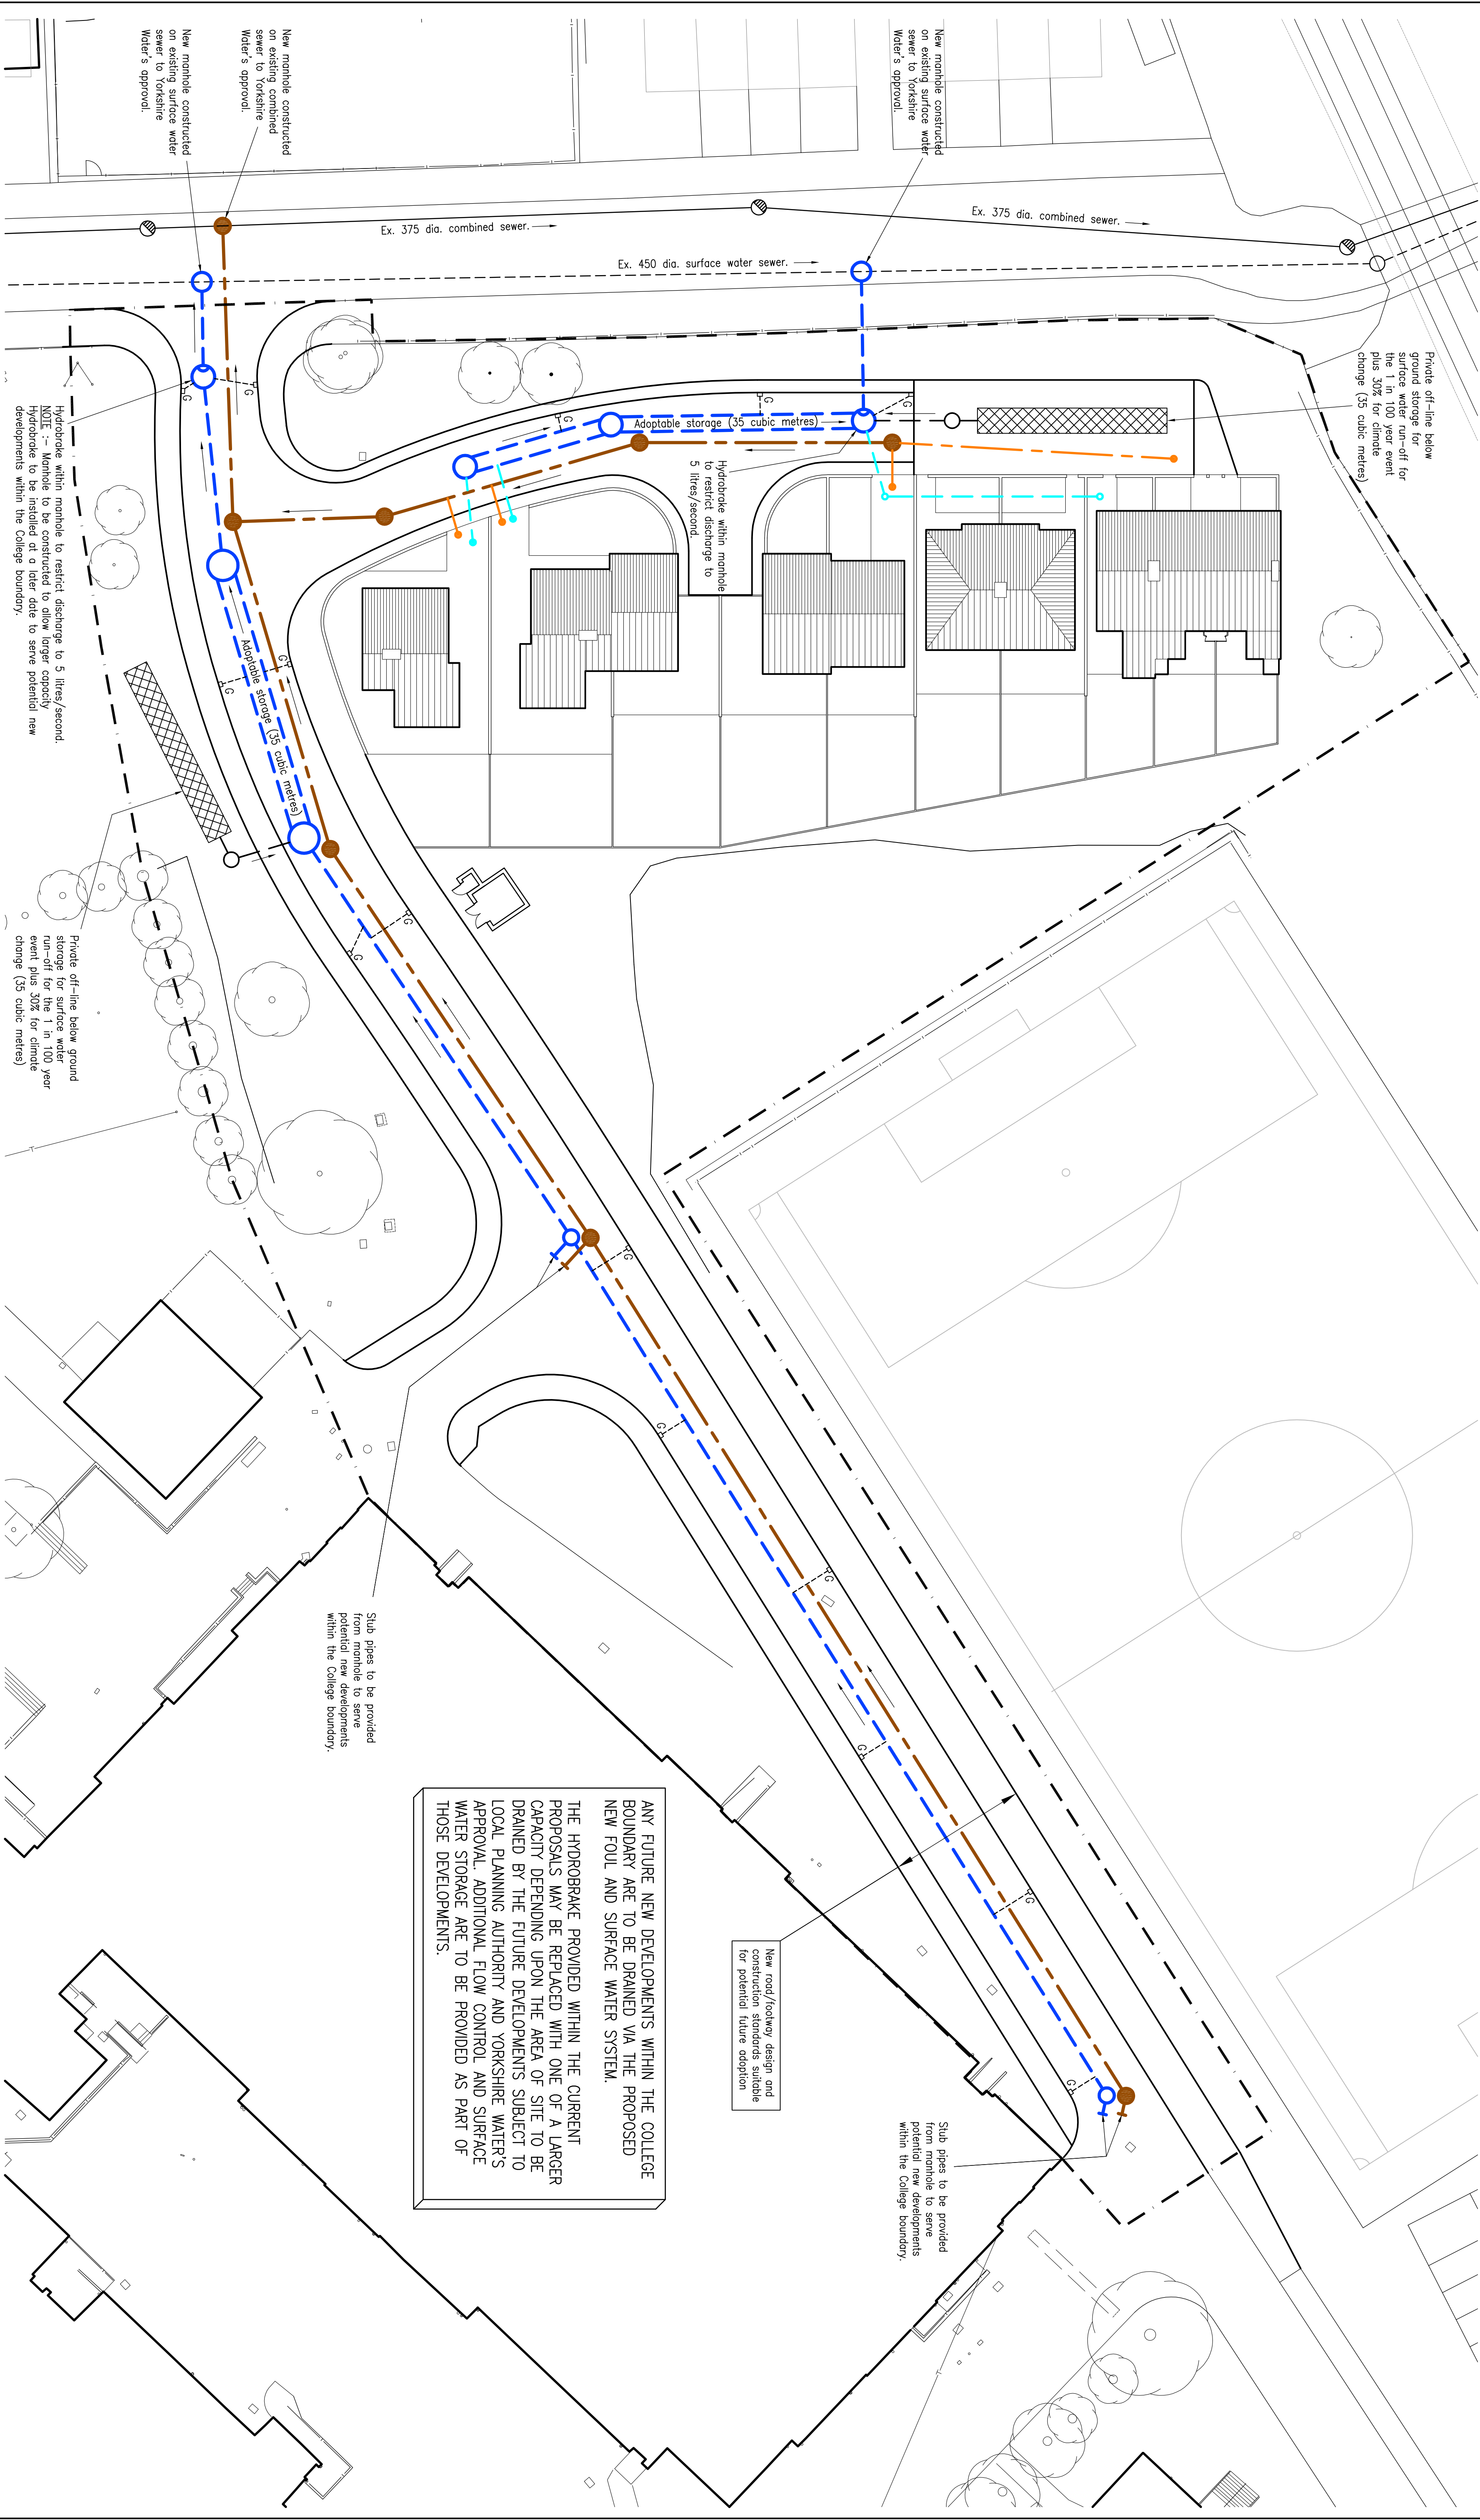

NOTES

REV	DESCRIPTION	SIG	CHK	DATE
A	First Issue.			
B	Site boundary indicated	MW	GMS	20.06.11

BARNSELY COLLEGE
DEMONSTRATION HOUSES
HONEYWELL LANE

Eastwood & Partners
CONSULTING ENGINEERS
St. Andrew's House
23 Kingfield Road
Sheffield
S11 9AS
Tel 0114 255 4554
Fax 0114 255 4330
mail@eastwoodandpartners.com
www.eastwoodandpartners.com

PRELIMINARY DRAINAGE STRATEGY

DRAWN	CHECKED	DATE	DRAWING NUMBER	REV
MW	GMS	02-06-11	33189/001	B

- Ex. combined sewer.
- Ex. surface water sewer.
- Proposed foul sewer.
- Proposed surface water sewer.
- Proposed foul lateral drain.
- Proposed surface water lateral drain.
- Proposed private surface water drainage.
- G G-----