

Do not scale from this drawing. Please refer to written dimensions only. Copying will distort the drawing. All drawings to be read in conjunction with specification

CDM REGULATIONS 2015

The client must abide by the Construction Design and Management Regulations 2015. The client must appoint a contractor, if more than one contractor is to be involved, the client will need to appoint (in writing) a principal designer (to plan, manage and coordinate the planning and design work) and a principal contractor (to plan, manage and coordinate the construction and ensure there are arrangements in place for managing and organising the project).

Domestic clients


The domestic client is to appoint a principal designer and a principal contractor when there is more than one contractor, if not your duties will automatically transferred to the contractor or principal contractor.

Further information can be obtained from the HSE following this link:

<http://www.hse.gov.uk/construction>

/cdm/2015/domestic-clients.htm

Do not scale from this drawing. Please refer to written dimensions only. Copying will distort the drawing. All drawings to be read in conjunction with specification.

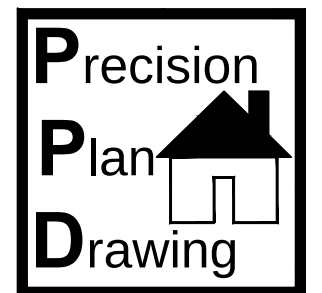

3 Hall Lane, Norton, Doncaster
DN6 9GB
Tel: 01302 376682 Mobile: 07723317685
E-mail: precisionplandrawing@gmail.com
Company Number 9893791

Location:

**2 Holly Drive
Goldthorpe**

Project:

**Two storey side
extension**

Scale:

1/100

Date:


August 2016

Drawing No:


3

Rev:

A

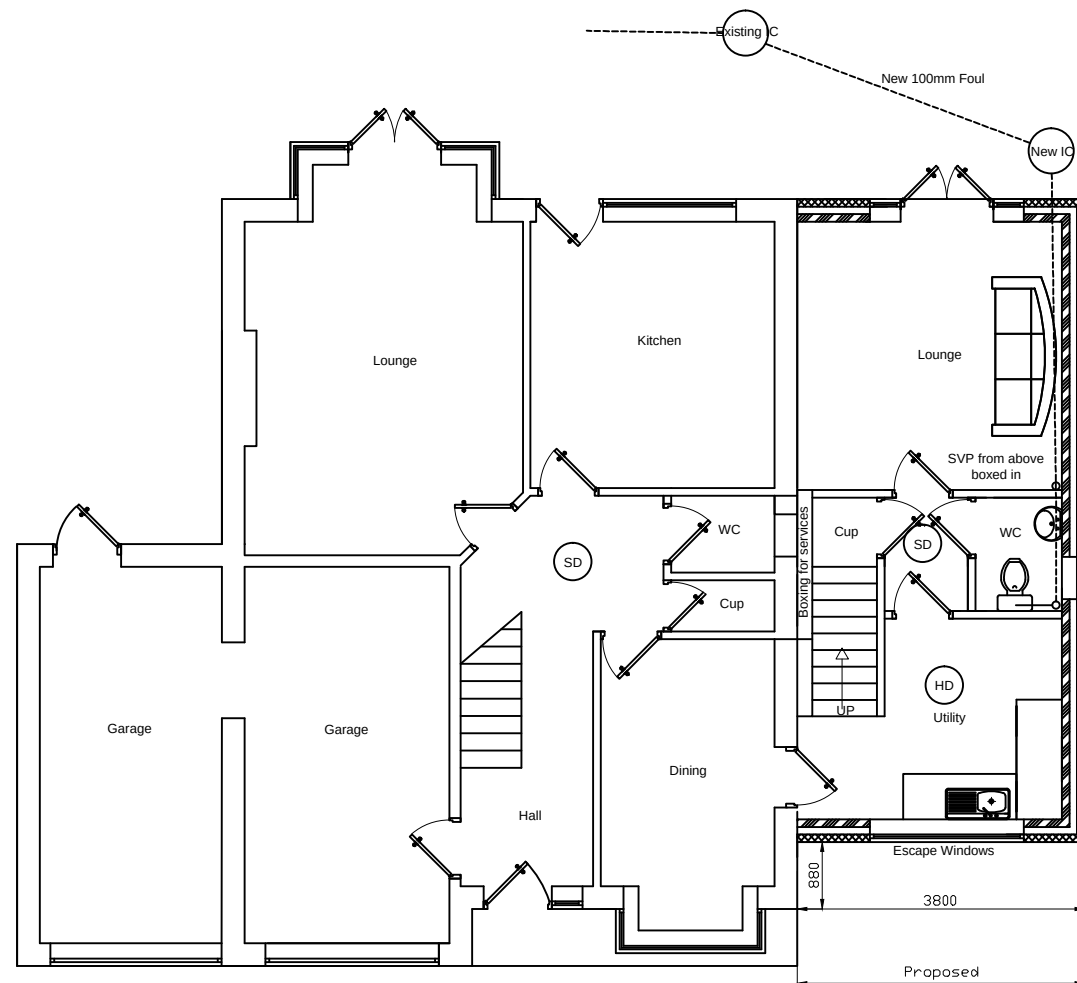

Proposed Ground Floor Layout

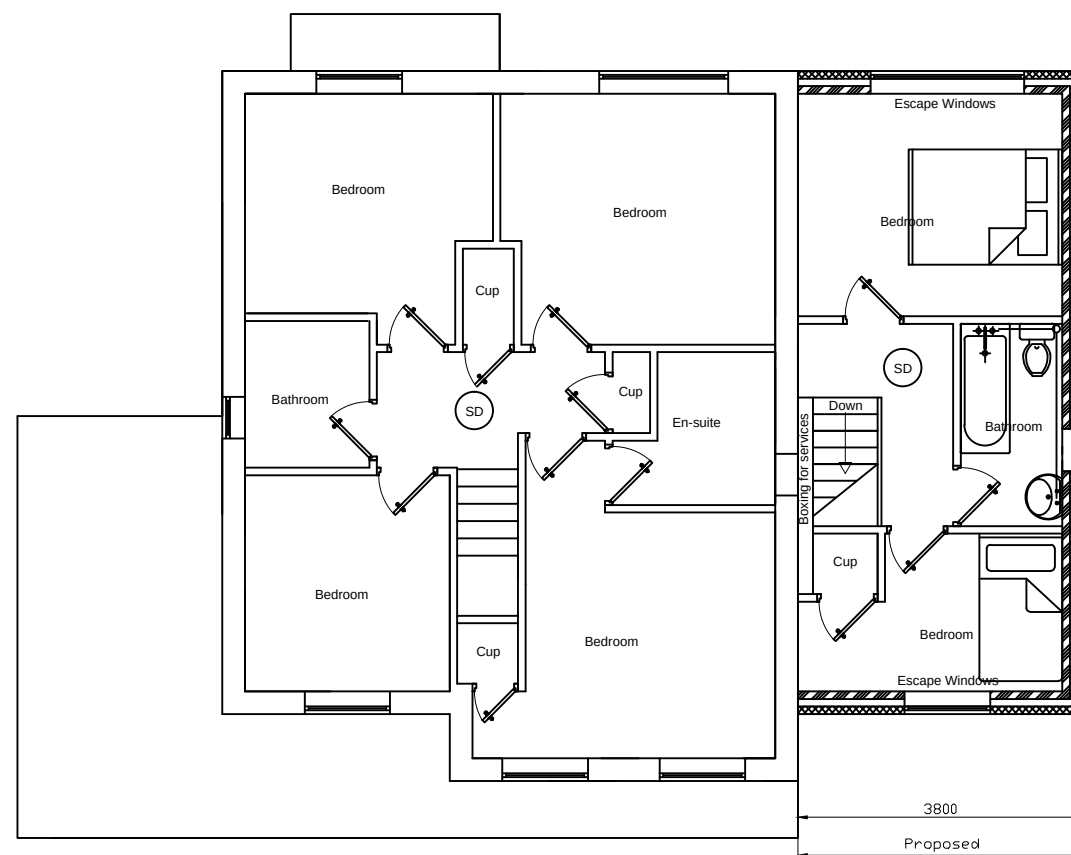

Proposed First Floor Layout

**Revision A 08/12/2016
Planning amendments**