


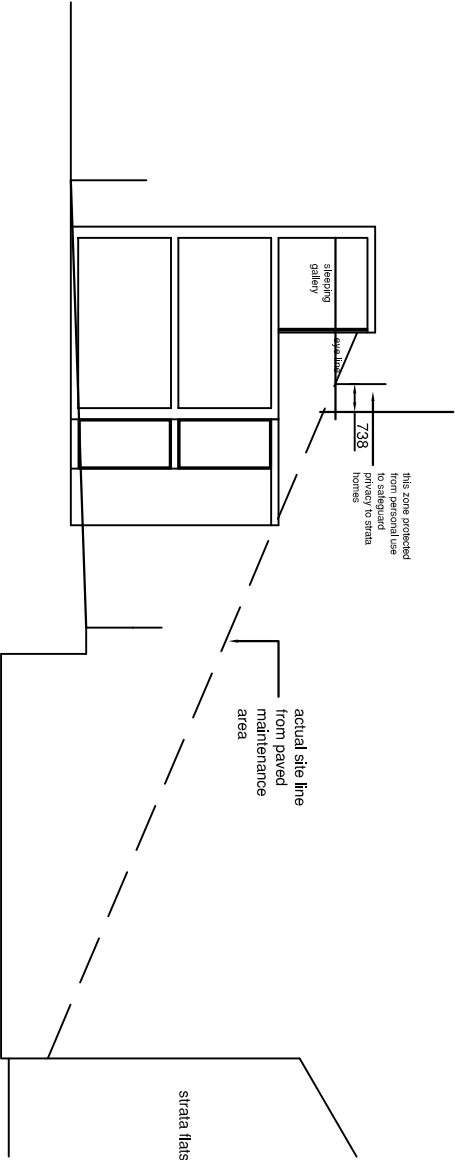
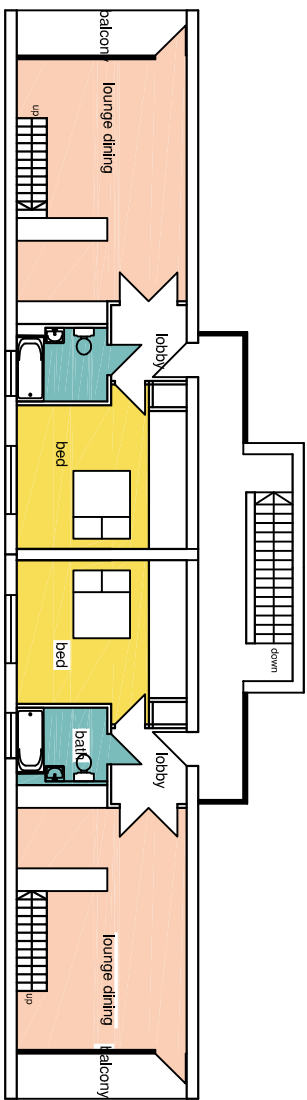
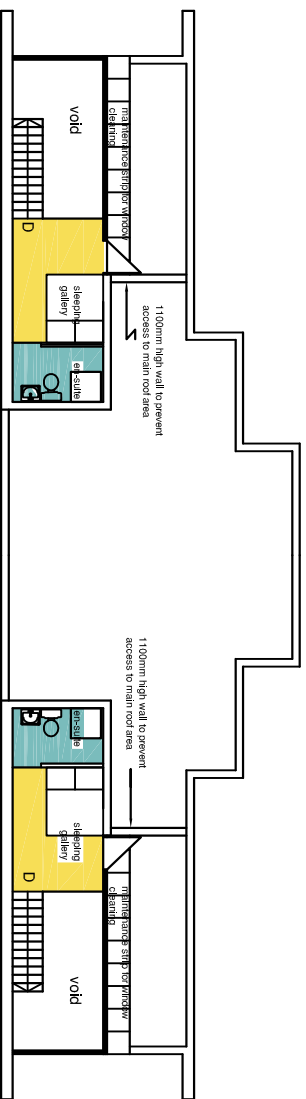
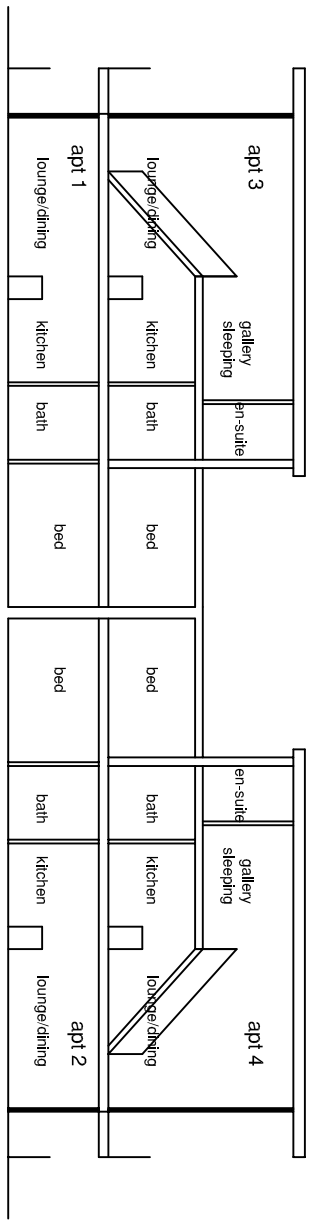


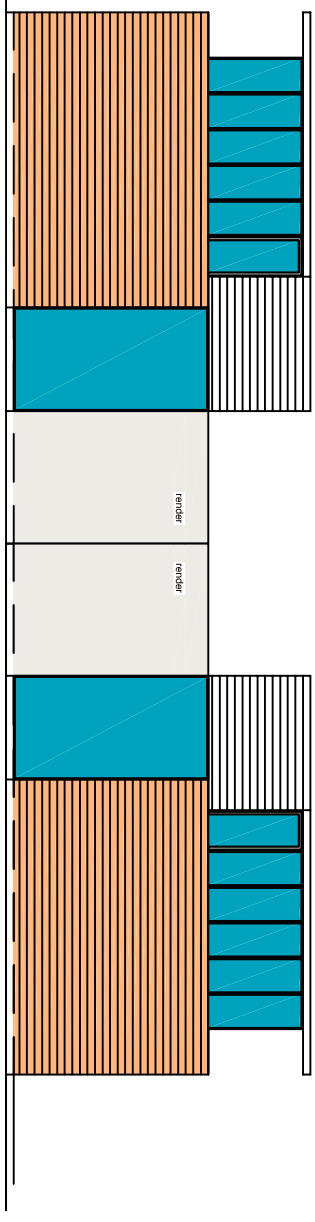


section through
site proposed AA

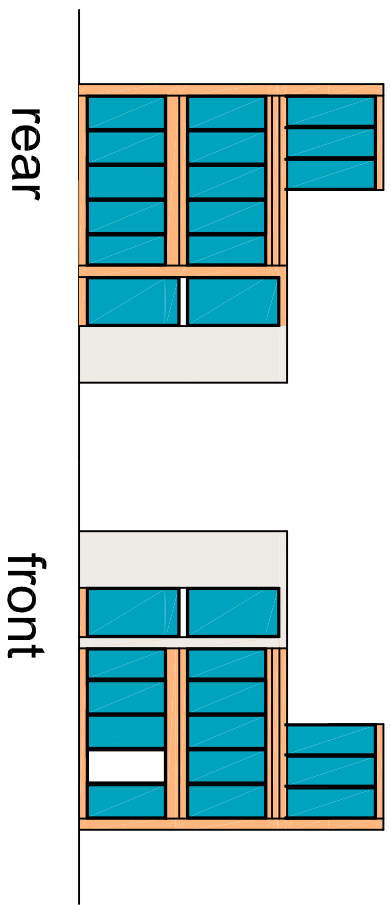


side to strata

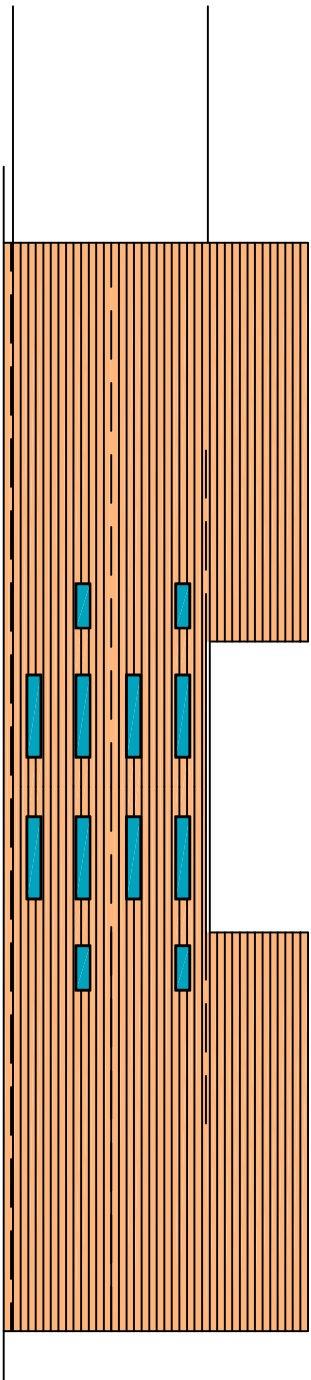

side to railway

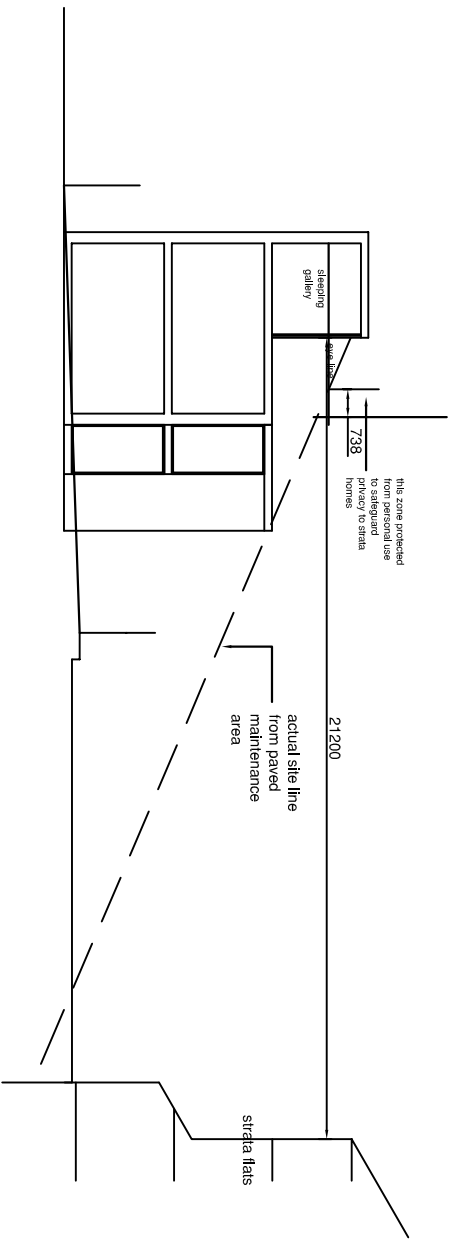

section through
site proposed BB

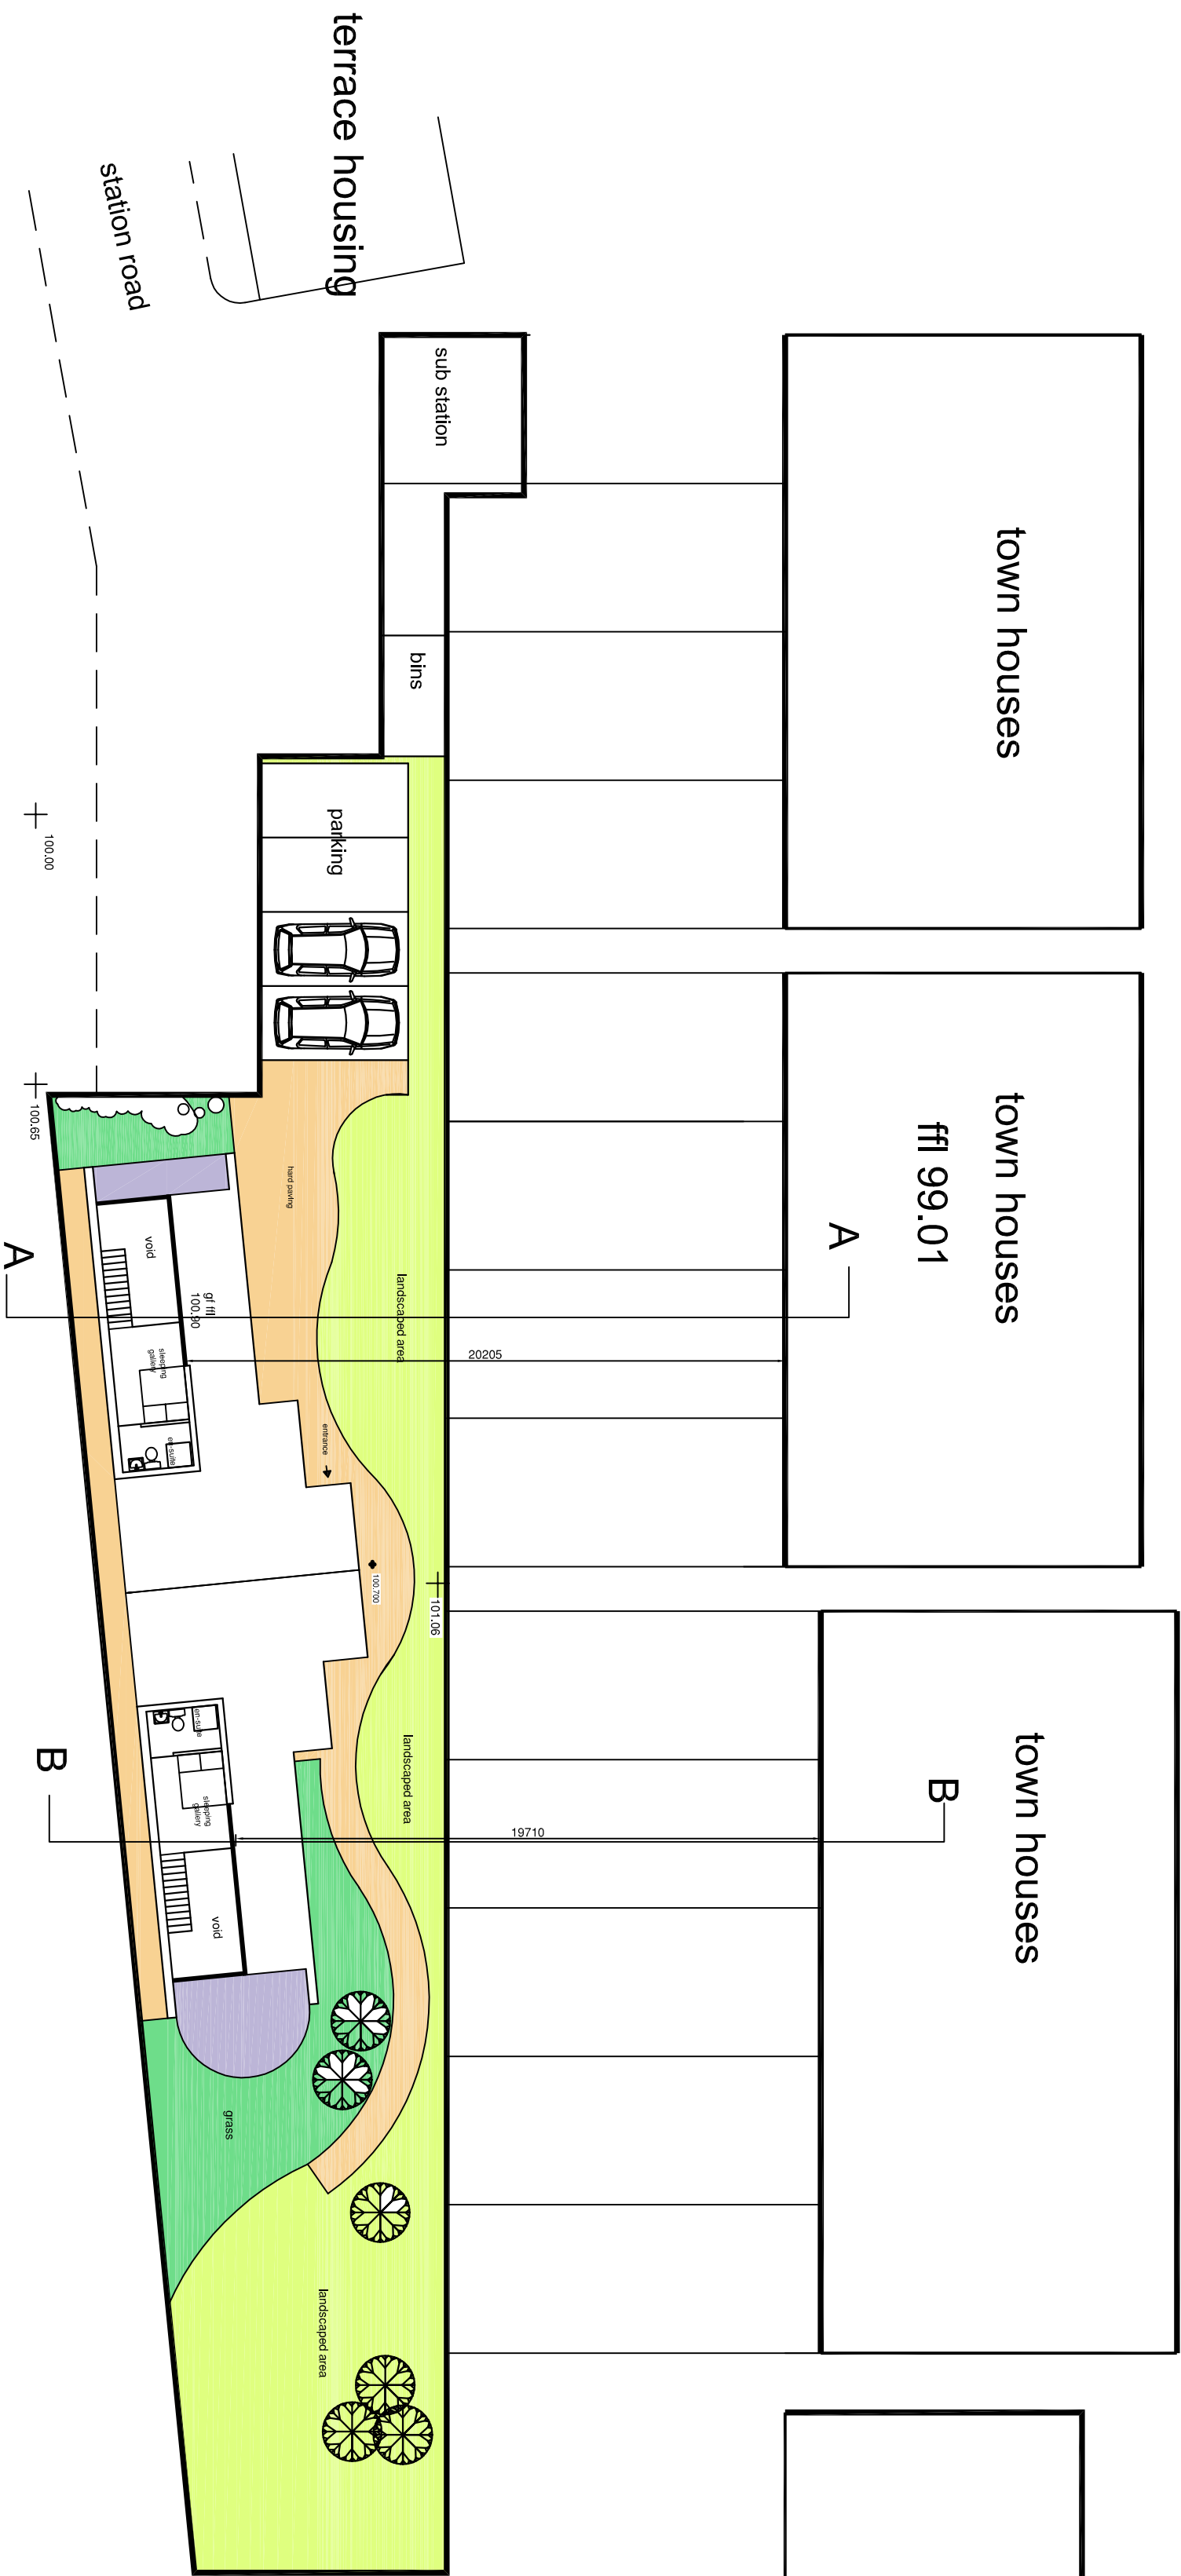

site layout 1:200

harrison and bowen architects			
41A Staincross Common s.yorkshire S75 6JF Telephone/Fax (01226) 381883 E-Mail: royarch@itscall.co.uk			
Client Sheldale Developments			
Project Station Road Barnsley			
Title Planning drawing urban loft			
Date	Drawing No.	Scale	
19/2/08	ht/08/107/2	1:200	
Sheet 1	Revision	Drawn	
of 1		RH	