



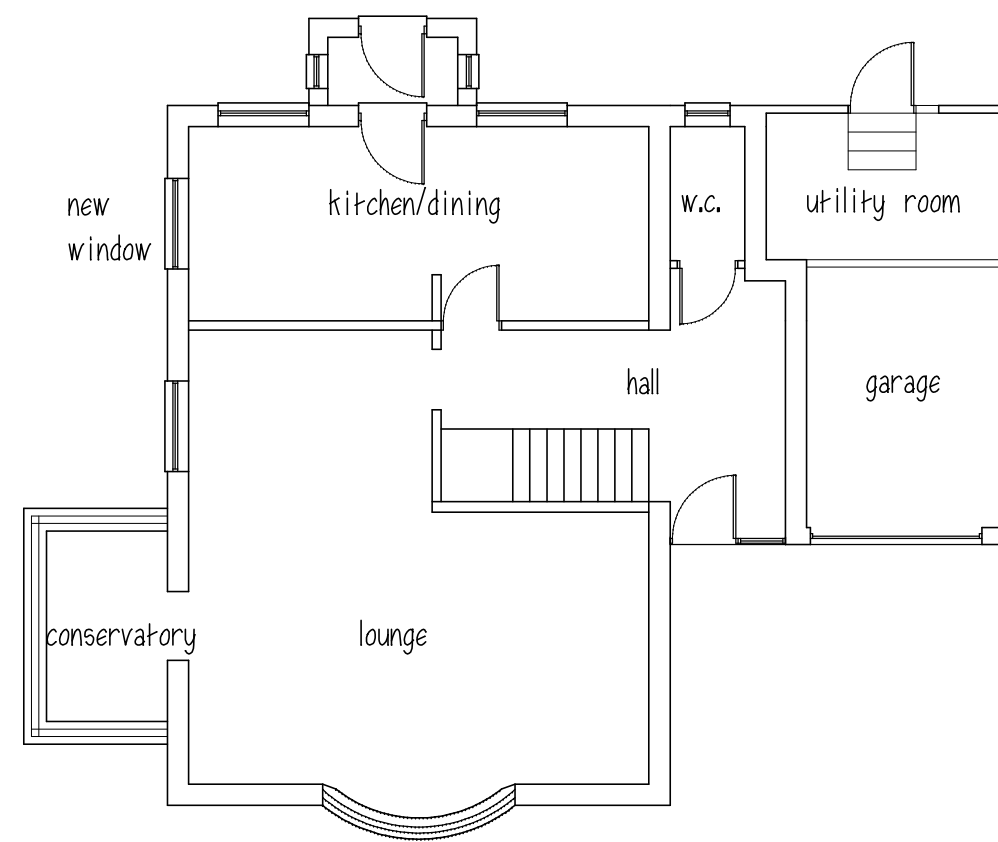

GROUND FLOOR

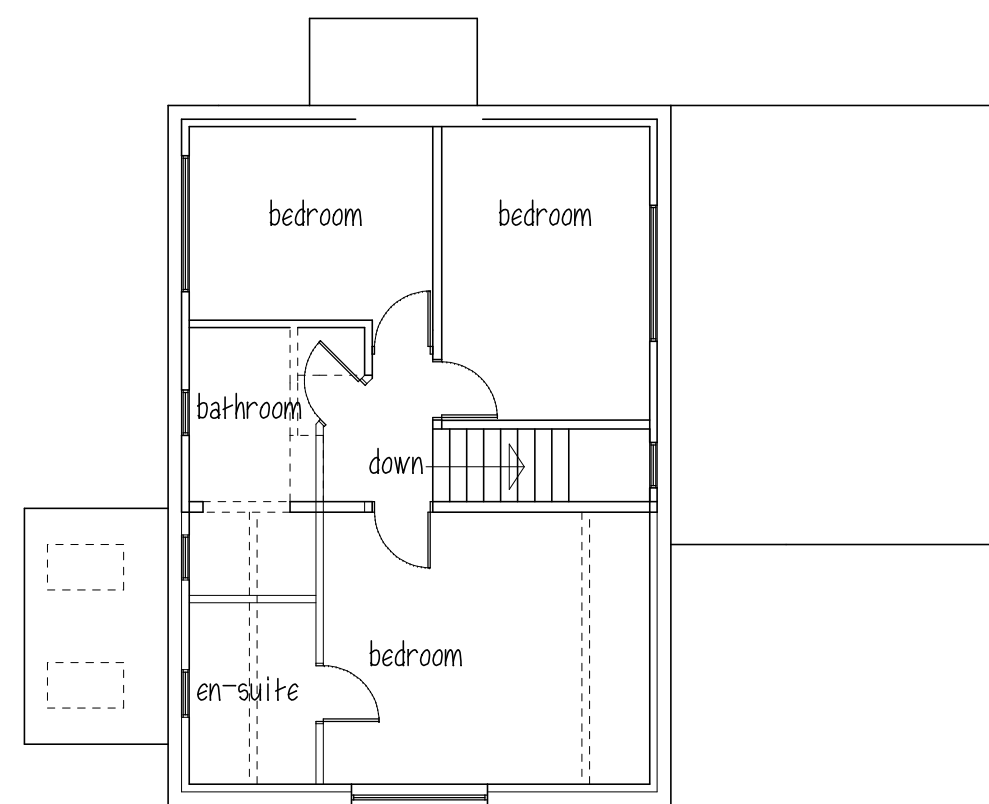


FIRST FLOOR


DORMERS AND FRONT ELEVATION - cream rendered



FRONT ELEVATION

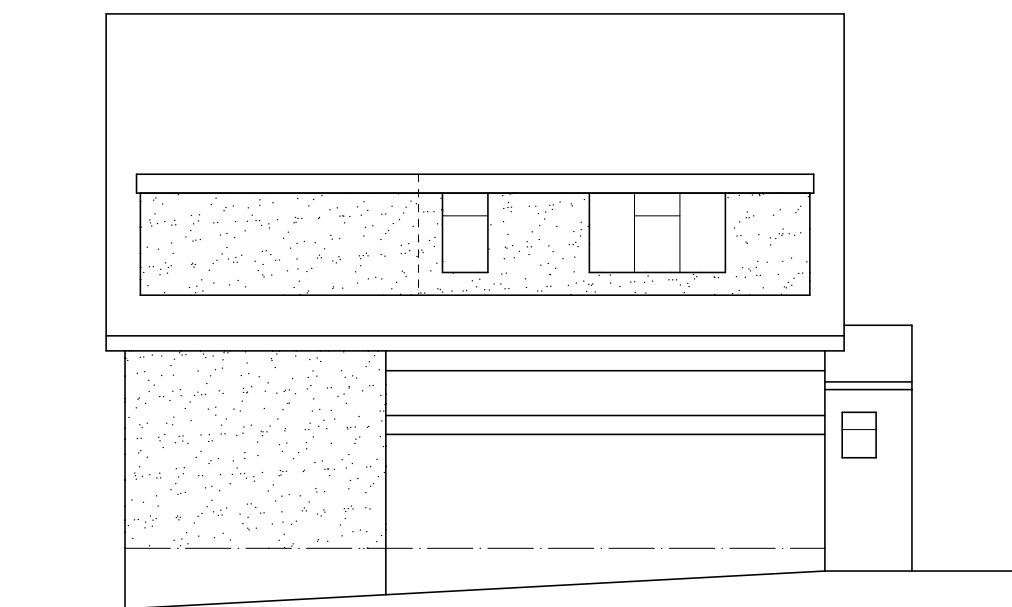

SIDE ELEVATION

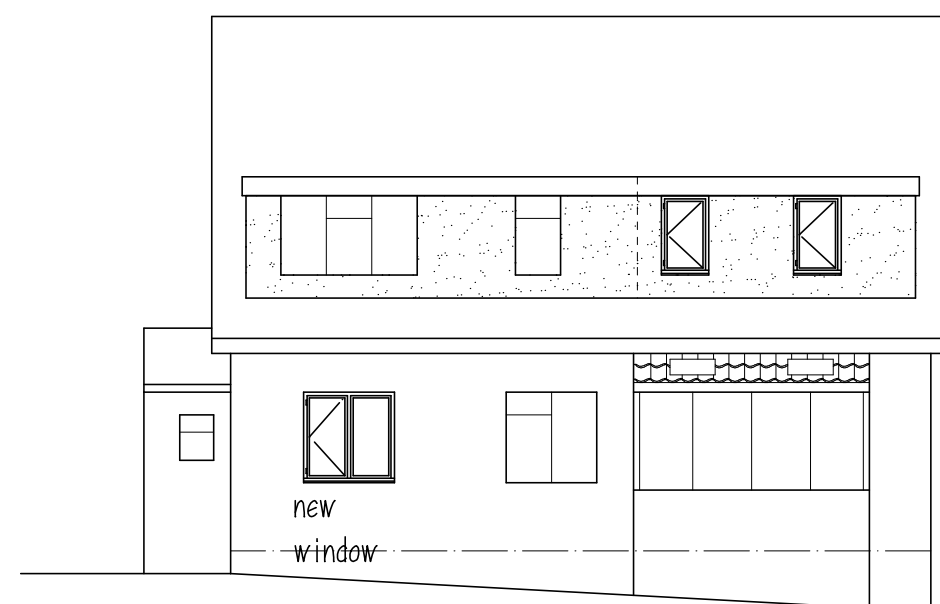

SIDE ELEVATION



REAR ELEVATION

Mr & Mrs A ALWASH

PROPOSED EXTENSIONS
14 BOURNE COURT
STAINCROSS
S75 6JB

PLANS & ELEVATIONS

1:100@A2 FEB 21 Rev B

Peter Thompson

"Linwood"

Barnsley Road

Dodworth

Barnsley S75 3JR m. 07973251730

e-mail peter-thompson@hotmail.co.uk

