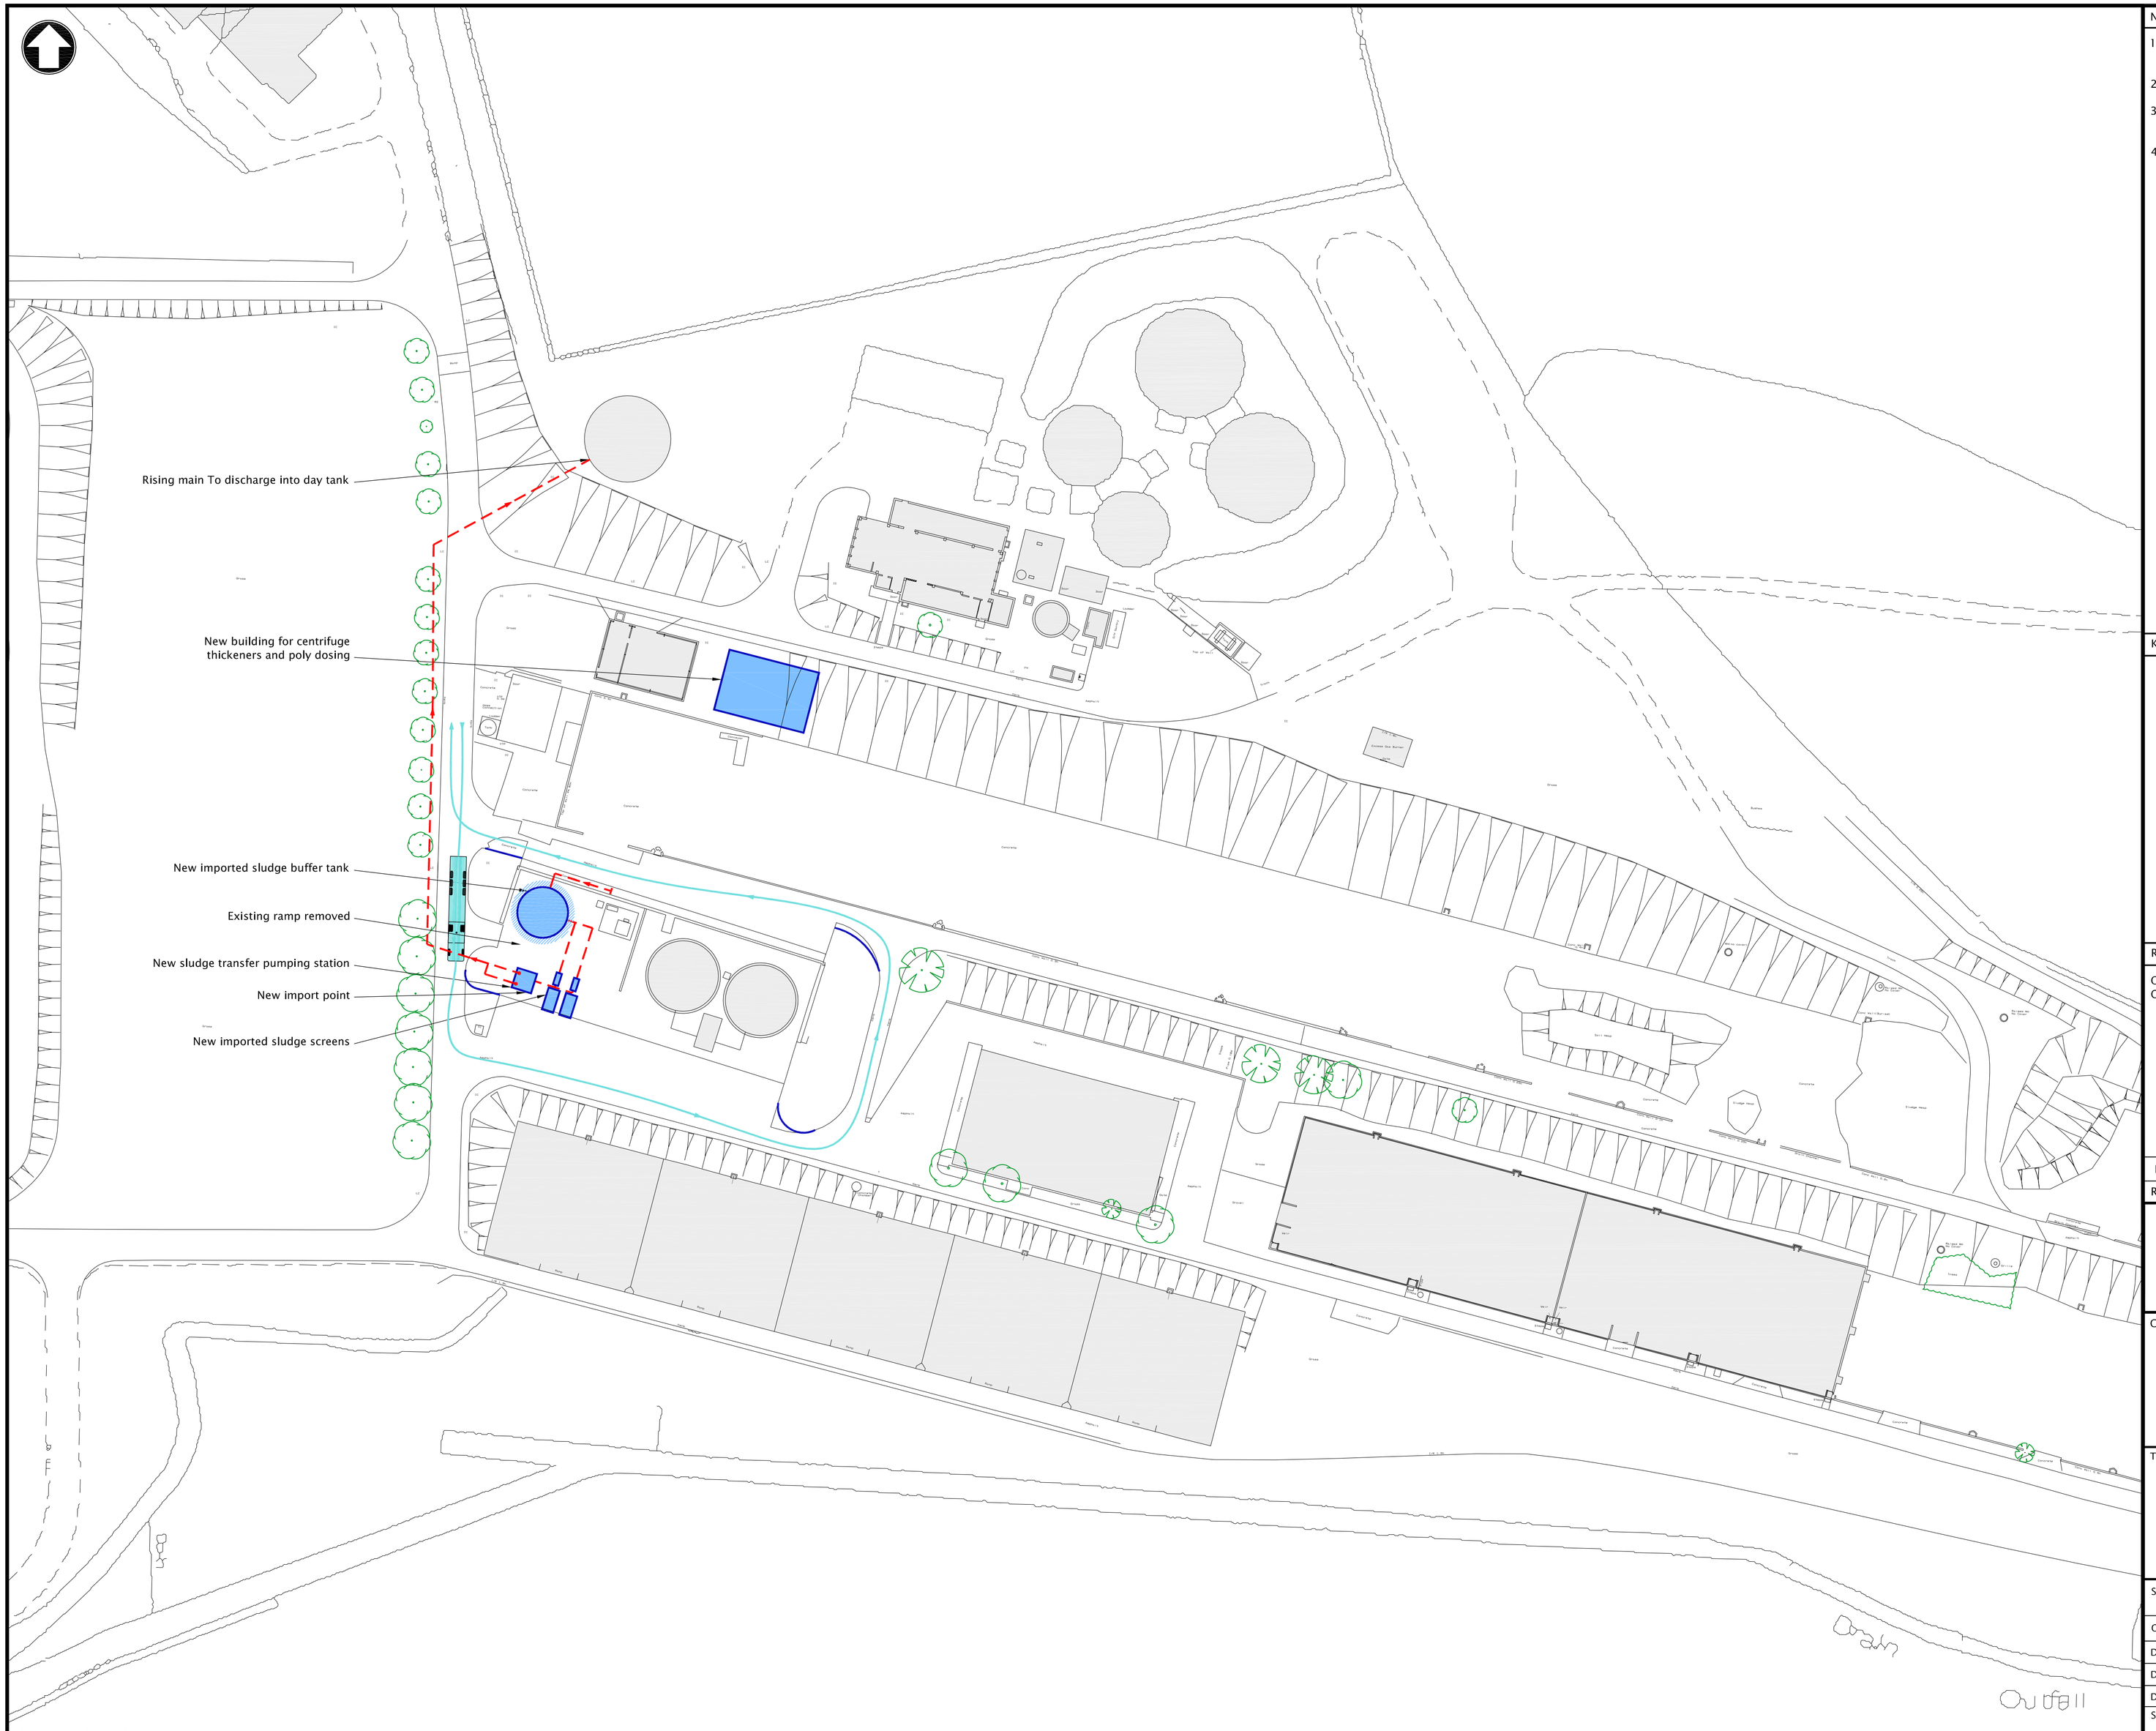

Notes

1. This drawing to be read in conjunction with all relevant drawings & together with the specifications.
2. All dimensions are shown in millimetres (mm), unless noted otherwise.
3. All levels are shown in metres (m) relative to AOD, unless noted otherwise.
4. No dimensions are to be scaled from this drawing.

Key to symbols

- Proposed Works.
- Existing Structures.
- New Pipework.
- Sludge Tanker Route.

Reference drawings

G3xx/LUN/001 - Proposed Process & Instrumentation Diagram.
G3xx/LUN/200 - Proposed Thickener Building Layout.

1:500 0 25m 50m

Rev	Date	Drawn	Description	Ch'k'd	App'd
P1			Preliminary Issue		

mB Environmental Northwest Joint Delivery Team

Telephone - 01274 206000
Facsimile - 01274 206100
E-mail - info@mm-b.co.uk
Website - www.mm-b.co.uk

Mott MacDonald Bentley Limited
Joint Delivery Team Office
Western Way, Halifax Road,
Bradford, BD6 2SZ

Client

YorkshireWater

Western House
Western Way
Halifax Road
Bradford BD6 2SZ
Tel (01274) 691111
Fax (01274) 604764

Title

Lundwood WwTW
Sludge Import & Dewatering
Proposed Site Layout

Scheme Address : Lundwood WwTW, Lund Lane, Lundwood, Barnsley, S. Yorkshire, S71 5PA

OS Ref : SE379069			Date Outputs Achieved: TBC		
Designed		M & E Chk.		Program Mng.	
Drawn		Process Chk.		Design Mng.	
Dwg. Chk.		Eng. Chk.		DAZ Ref:	
Scale at A1 1:500		YWS Ref:	MMB Ref: G315		Status PRE
		CAD File: L:/G Contracts			
Drawing No G315/100					Rev P1

© Mott MacDonald Bentley Limited

This document should not be relied on or used in circumstances other than those for which it was originally prepared and for which Mott MacDonald Bentley Ltd was commissioned. Mott MacDonald Bentley Ltd accepts no responsibility for this document to any other party other than the person by whom it was commissioned.