


04 / BOUNDARY TREATMENTS PLAN




BOUNDARY TREATMENTS KEY:

1800mm BRICK WALL

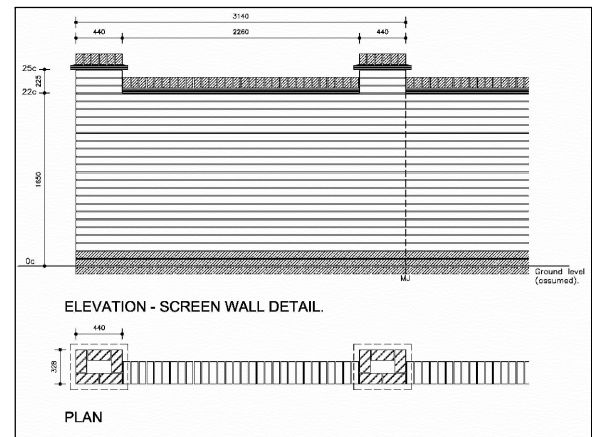


REFER TO BARRATT STANDARD DRAWING '2006/DET/142'

1800mm BRICK WALL & FENCE

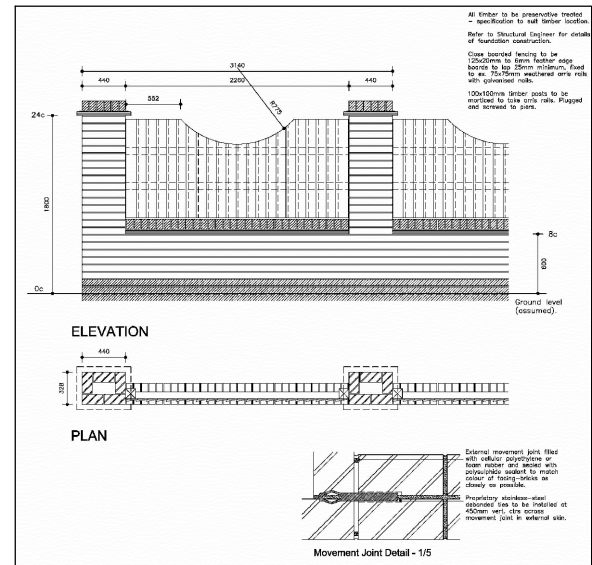


REFER TO BARRATT STANDARD DRAWING '2006/DET/144'

1800mm TIMBER FENCE

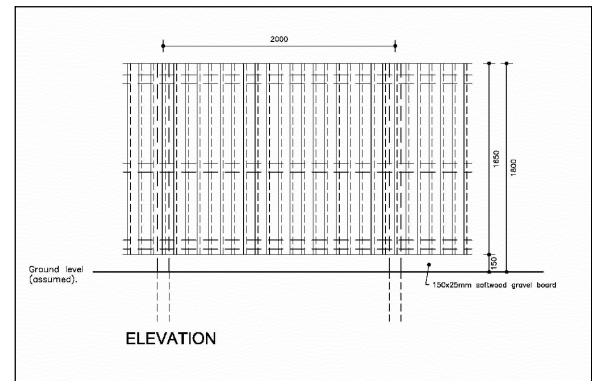


REFER TO BARRATT STANDARD DRAWING '2006/DET/145'

600mm KNEE HIGH RAIL

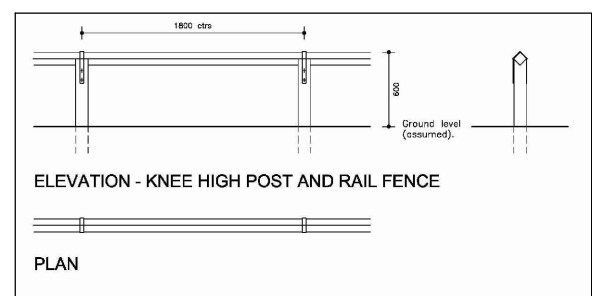

REFER TO BARRATT STANDARD DRAWING '2006/DET/146'

1200mm HIGH METAL RAILINGS FOR GUARDING ON RETAINING WALLS OVER 600mm HIGH TO COMPLY WITH 'A.D PART K'

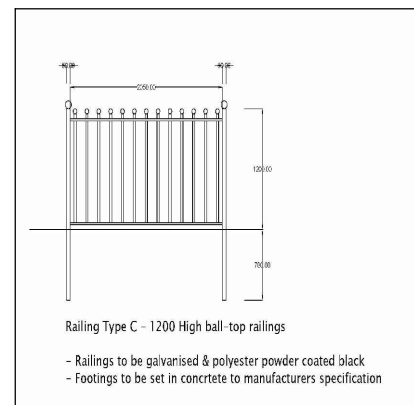

REFER TO BARRATT STANDARD DRAWING '2010/DET/200'



A 13.05.22 600 KNEE RAIL DRAWING CORRECTED. 1200 HIGH RAILINGS ADDED TO DRAWING. SD LM

| Rev | Date | Description | Drawn | Check |
|-----|------|-------------|-------|-------|
|-----|------|-------------|-------|-------|



CLIENT:  
BARRATT LEEDS

PROJECT:  
LAND SOUTH OF CONISTON AVENUE, DARTON  
DRAWING:  
PROPOSED BOUNDARY TREATMENTS PLAN

DRAWING NUMBER:  
P21:5394:04 A

SCALE @ A1:  
1:500

DRAWN: JP DATE: DEC 21  
CHECKED: LM DATE: DEC 21

JRP Associates  
14 Mariner Court,  
Calder Park, Wakefield, WF4 3FL  
T 01924 383322  
E info@jrpassoc.co.uk  
W jrpassoc.co.uk

Do not scale off this drawing - Only figured dimensions to be taken from this drawing. Drawings based on Ordnance Survey and/or existing record drawings. Design and Drawing content subject to Site Survey, Structural Survey, Site Investigations, Planning and Statutory Requirements and Approvals. Authorised reproduction from Ordnance Survey Map with permission of the Controller of Her Majesty's Stationary Office. Crown Copyright reserved.