


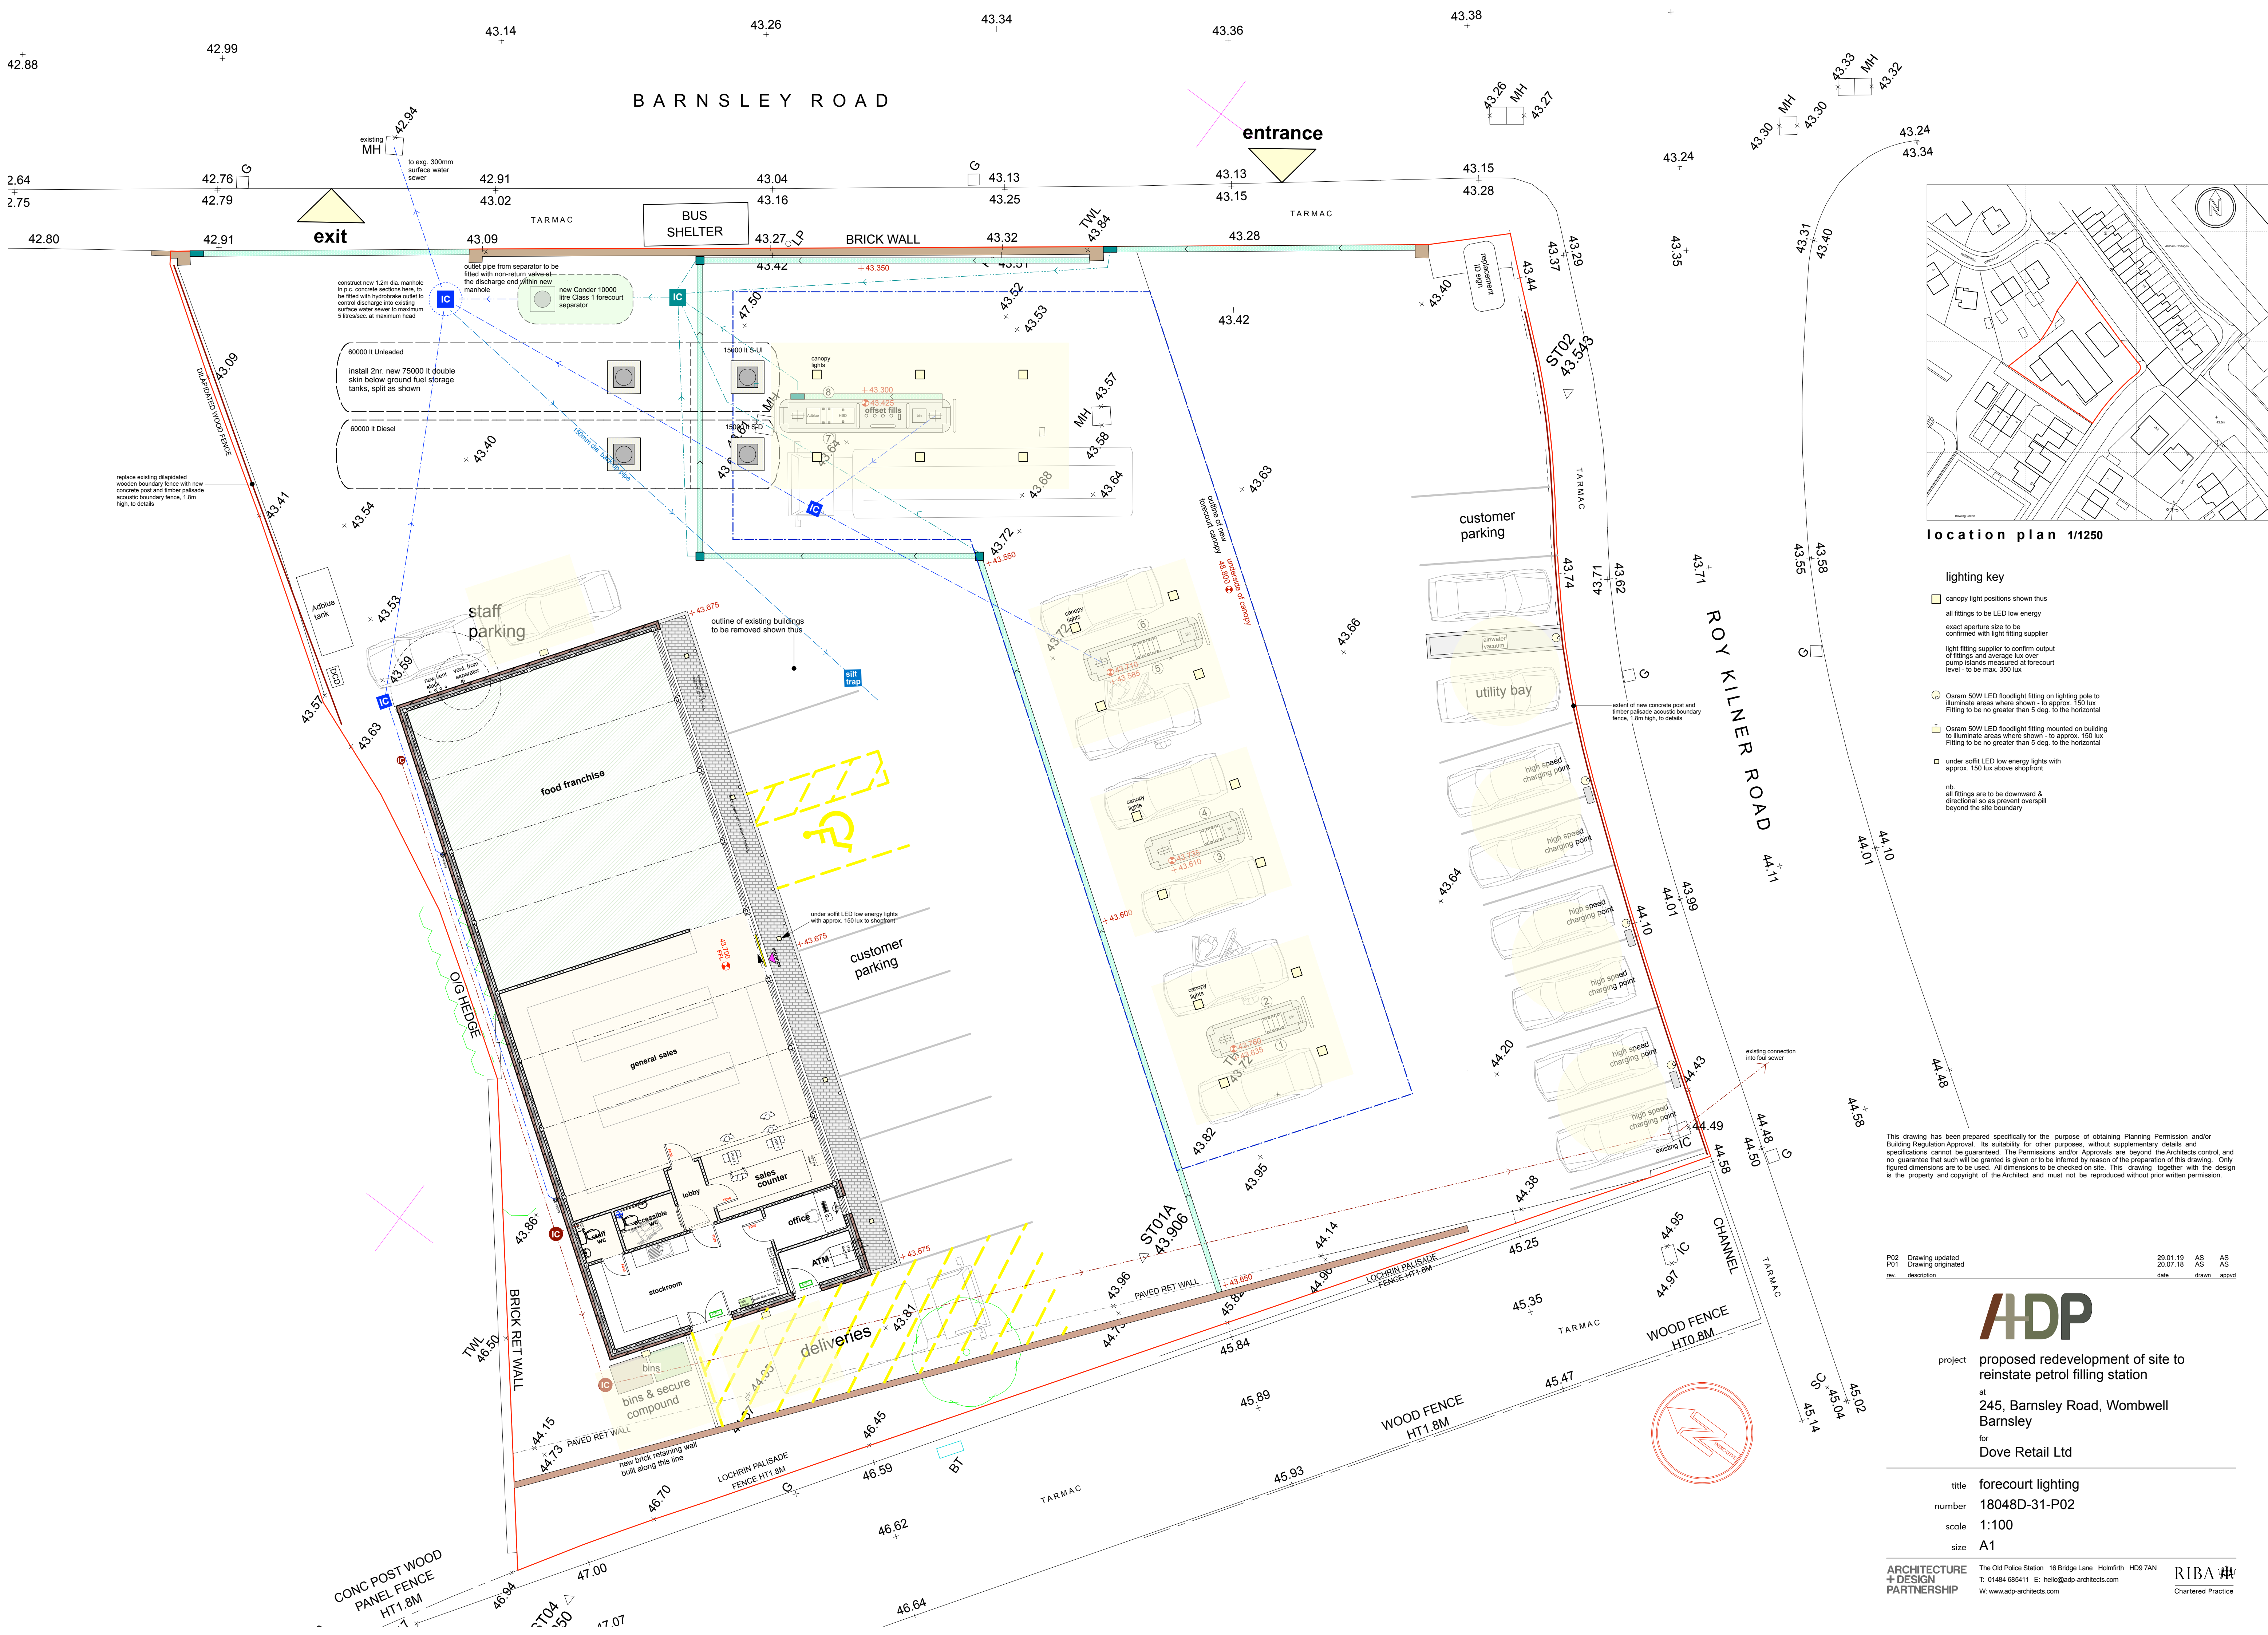

location plan 1/1250

- lighting key
- canopy light positions shown thus
 - all fittings to be LED low energy
 - exact aperture size to be confirmed with light fitting supplier
 - light fitting supplier to confirm output of fittings and average lux over pump islands measured at forecourt level - to be max. 350 lux
 - Osram 50W LED floodlight fitting on lighting pole to illuminate areas where shown - to approx. 150 lux. Fitting to be no greater than 5 deg. to the horizontal
 - Osram 50W LED floodlight fitting mounted on building to illuminate areas where shown - to approx. 150 lux. Fitting to be no greater than 5 deg. to the horizontal
 - under soffit LED low energy lights with approx. 150 lux above shopfront
 - nb: all fittings are to be downward & directional so as to prevent overspill beyond the site boundary

This drawing has been prepared specifically for the purpose of obtaining Planning Permission and/or Building Regulation Approval. Its suitability for other purposes, without supplementary details and specifications cannot be guaranteed. The Permissions and/or Approvals are beyond the Architects control, and no guarantee that such will be granted is given or to be inferred by reason of the preparation of this drawing. Only figured dimensions are to be used. All dimensions to be checked on site. This drawing, together with the design is the property and copyright of the Architect and must not be reproduced without prior written permission.

P02	Drawing updated	29.01.19	AS	AS
P01	Drawing originated	20.07.18	AS	AS
rev.	description	date	drawn	approved



project proposed redevelopment of site to reinstate petrol filling station at 245, Barnsley Road, Wombwell Barnsley for Dove Retail Ltd

title forecourt lighting number 18048D-31-P02 scale 1:100 size A1