


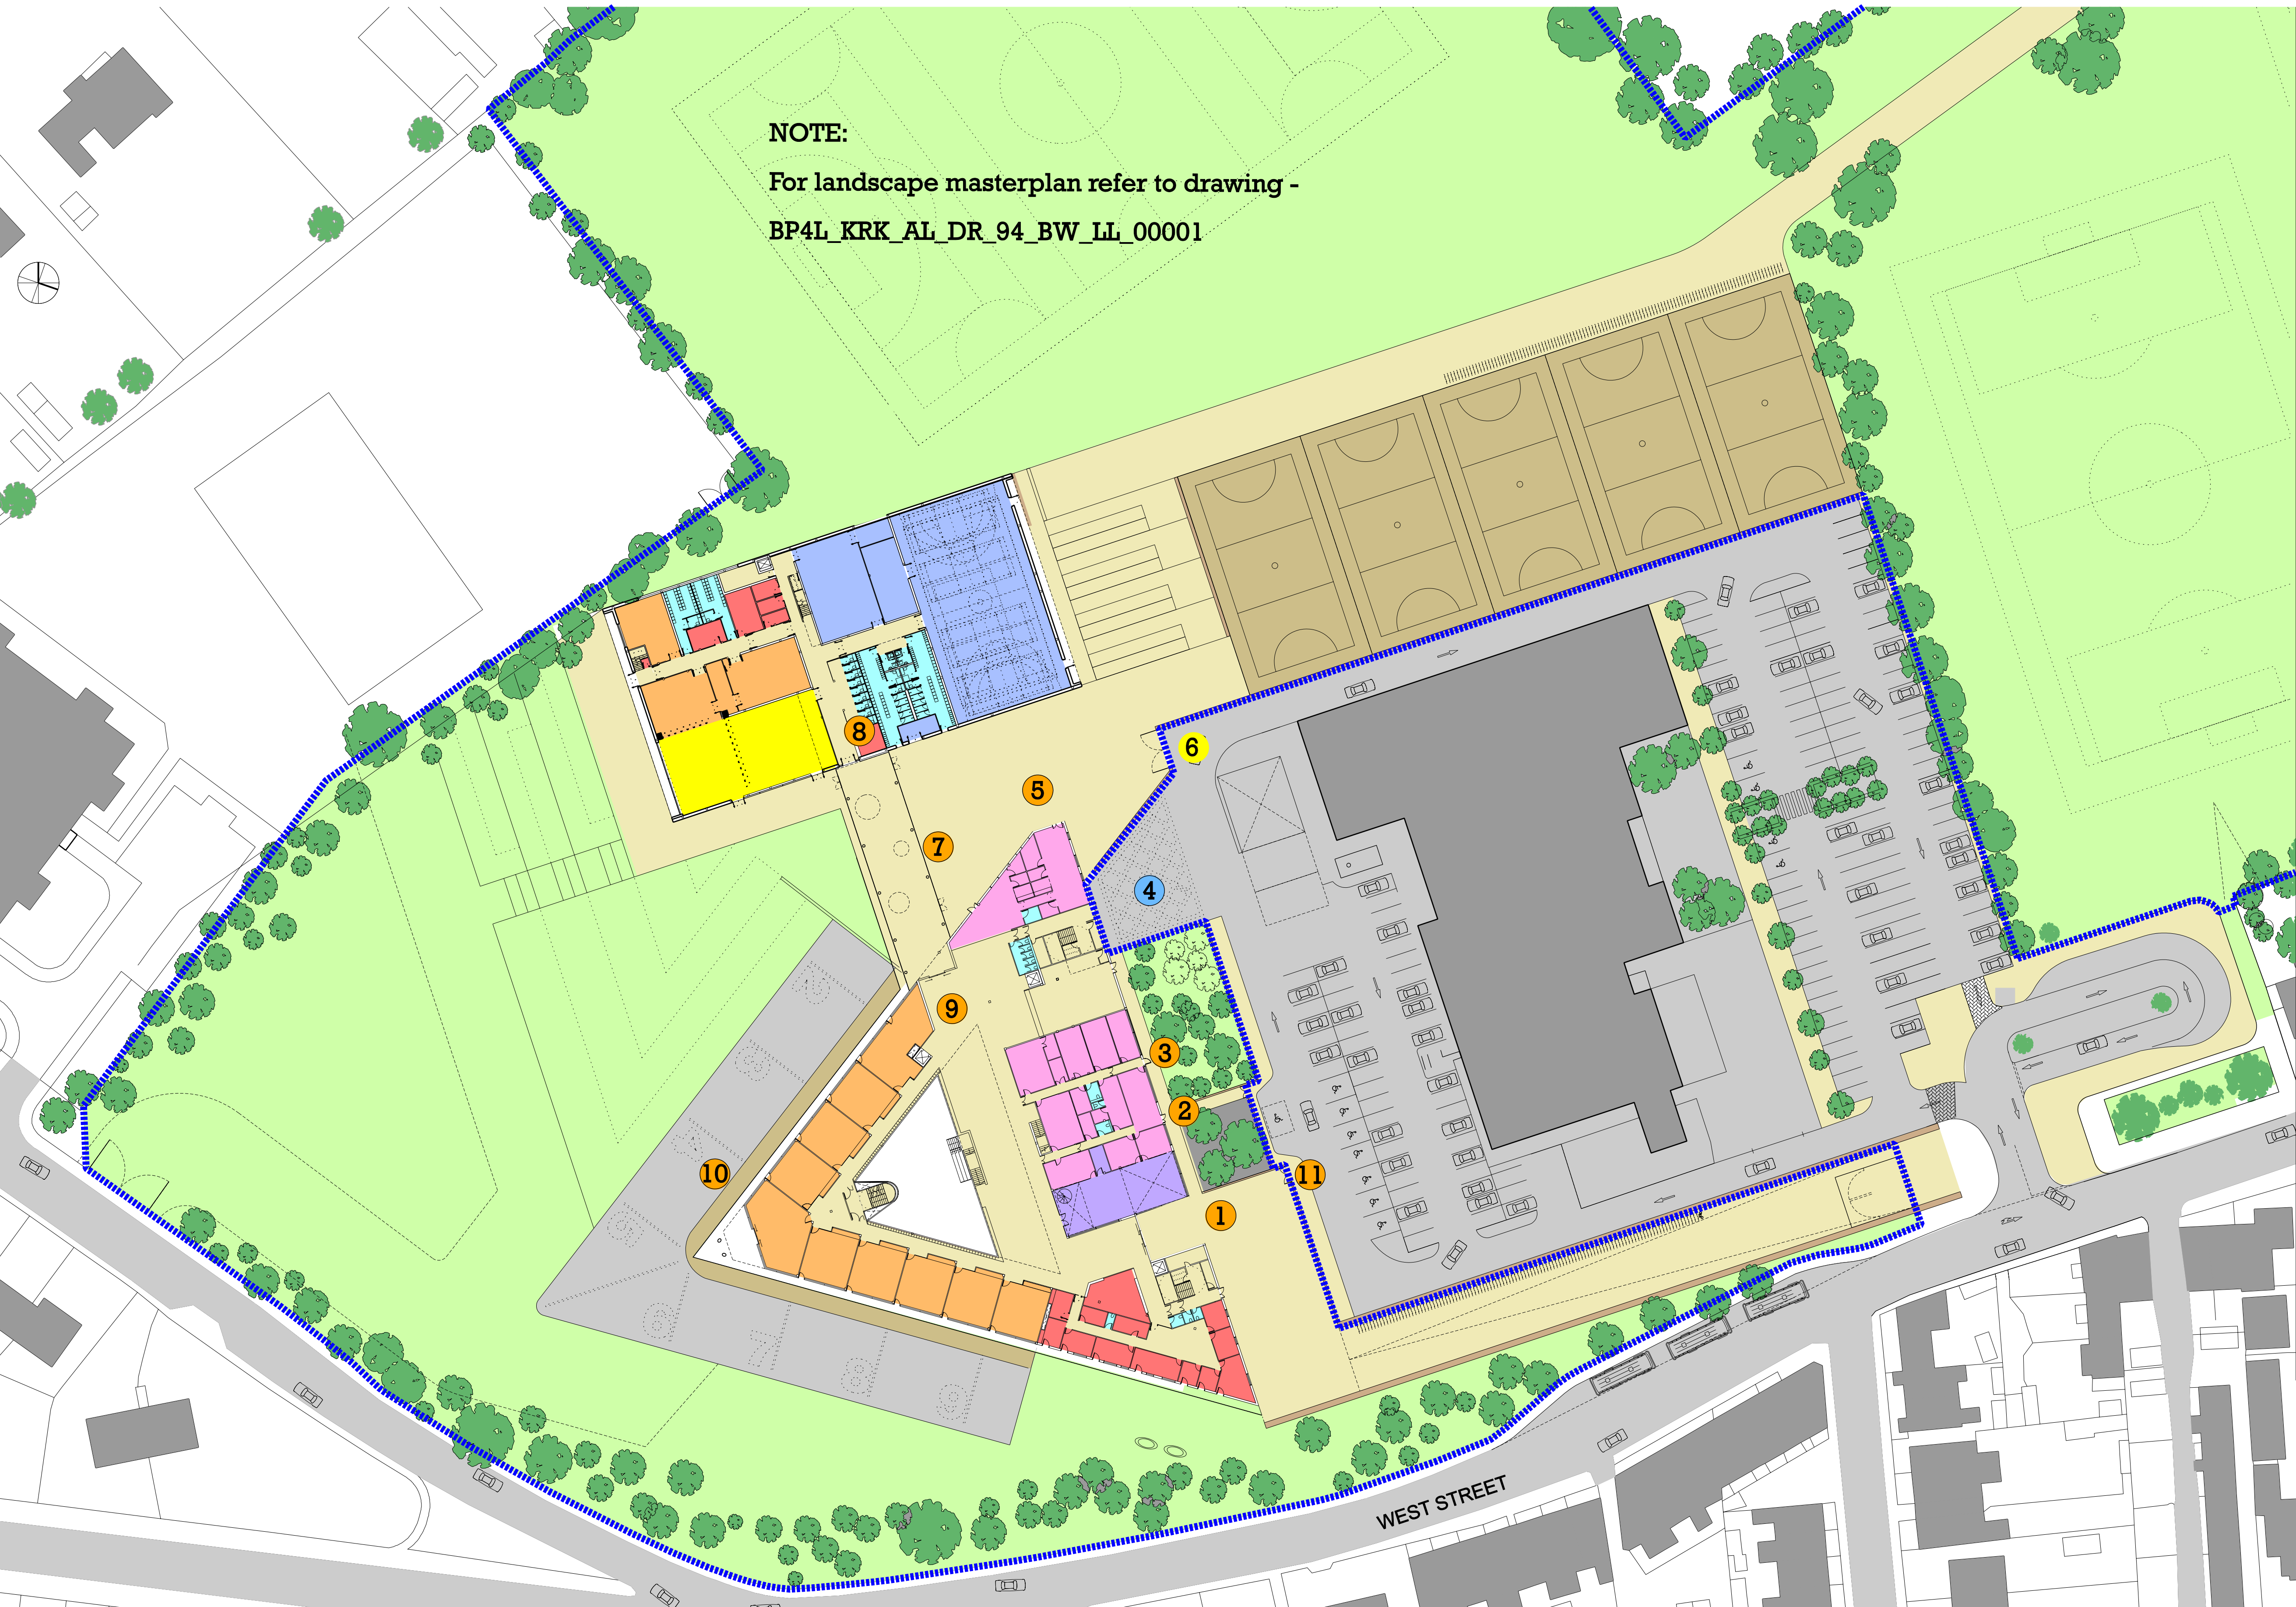

- 1 Main Entrance: Access  
-Pupil  
-Staff  
-Community  
- Parents
  - 2 SEN Entrance: Access  
-SEN Students  
-SEN Staff  
-SEN Deliveries
  - 3 PRU Entrance: Access  
-PRU Pupils  
-PRU Students  
-PRU Deliveries
  - 4 Service Entrance:  
Access  
-Staff  
-School Deliveries
  - 5 Youth Centre: Access  
-Students  
-Staff
  - 6 Secondary Entrances to  
Expresives block and  
Grounds Out of Hours:  
Access  
-Staff  
-Pupils  
-Parents  
-Visitors  
-Leisure Centre Users  
(by arrangement)
  - 7 Secondary Entrance  
to Link:  
-Pupils  
-Staff
  - 8 Entrance to  
Expresives Block:  
-Staff  
-Students
  - 9 Secondary Entrance to  
ALC:  
-Staff  
-Students
  - 10 Secondary Entrance  
From Grounds:  
-Pupils  
-Staff
  - 11 Access from Car Park
- .....  
Kirk Balk ALC - Line of  
Secure Site Boundary

Do not scale from this drawing.  
All dimensions to be checked on site by the contractor and such  
dimensions to be his responsibility.  
Report all drawing errors, omissions and discrepancies to the architect.