


50m x 2m Heavy-duty golf netting

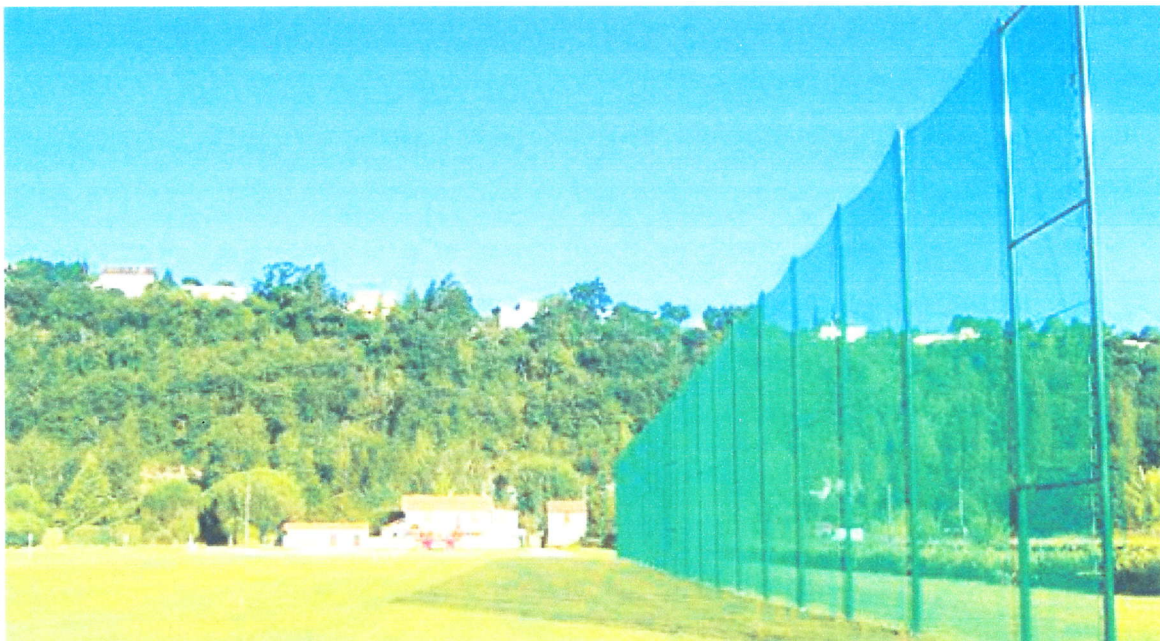

Article number: 2320

Ships in approx. 7-10 days

Available colours: green, white, blue, black

2.3mm diameter

High tenacity polypropylene, knotless

25mm mesh

Complete with a reinforced selvedge edge

50m x 2m mid weight golf netting

Driving range golf net for golf clubs