


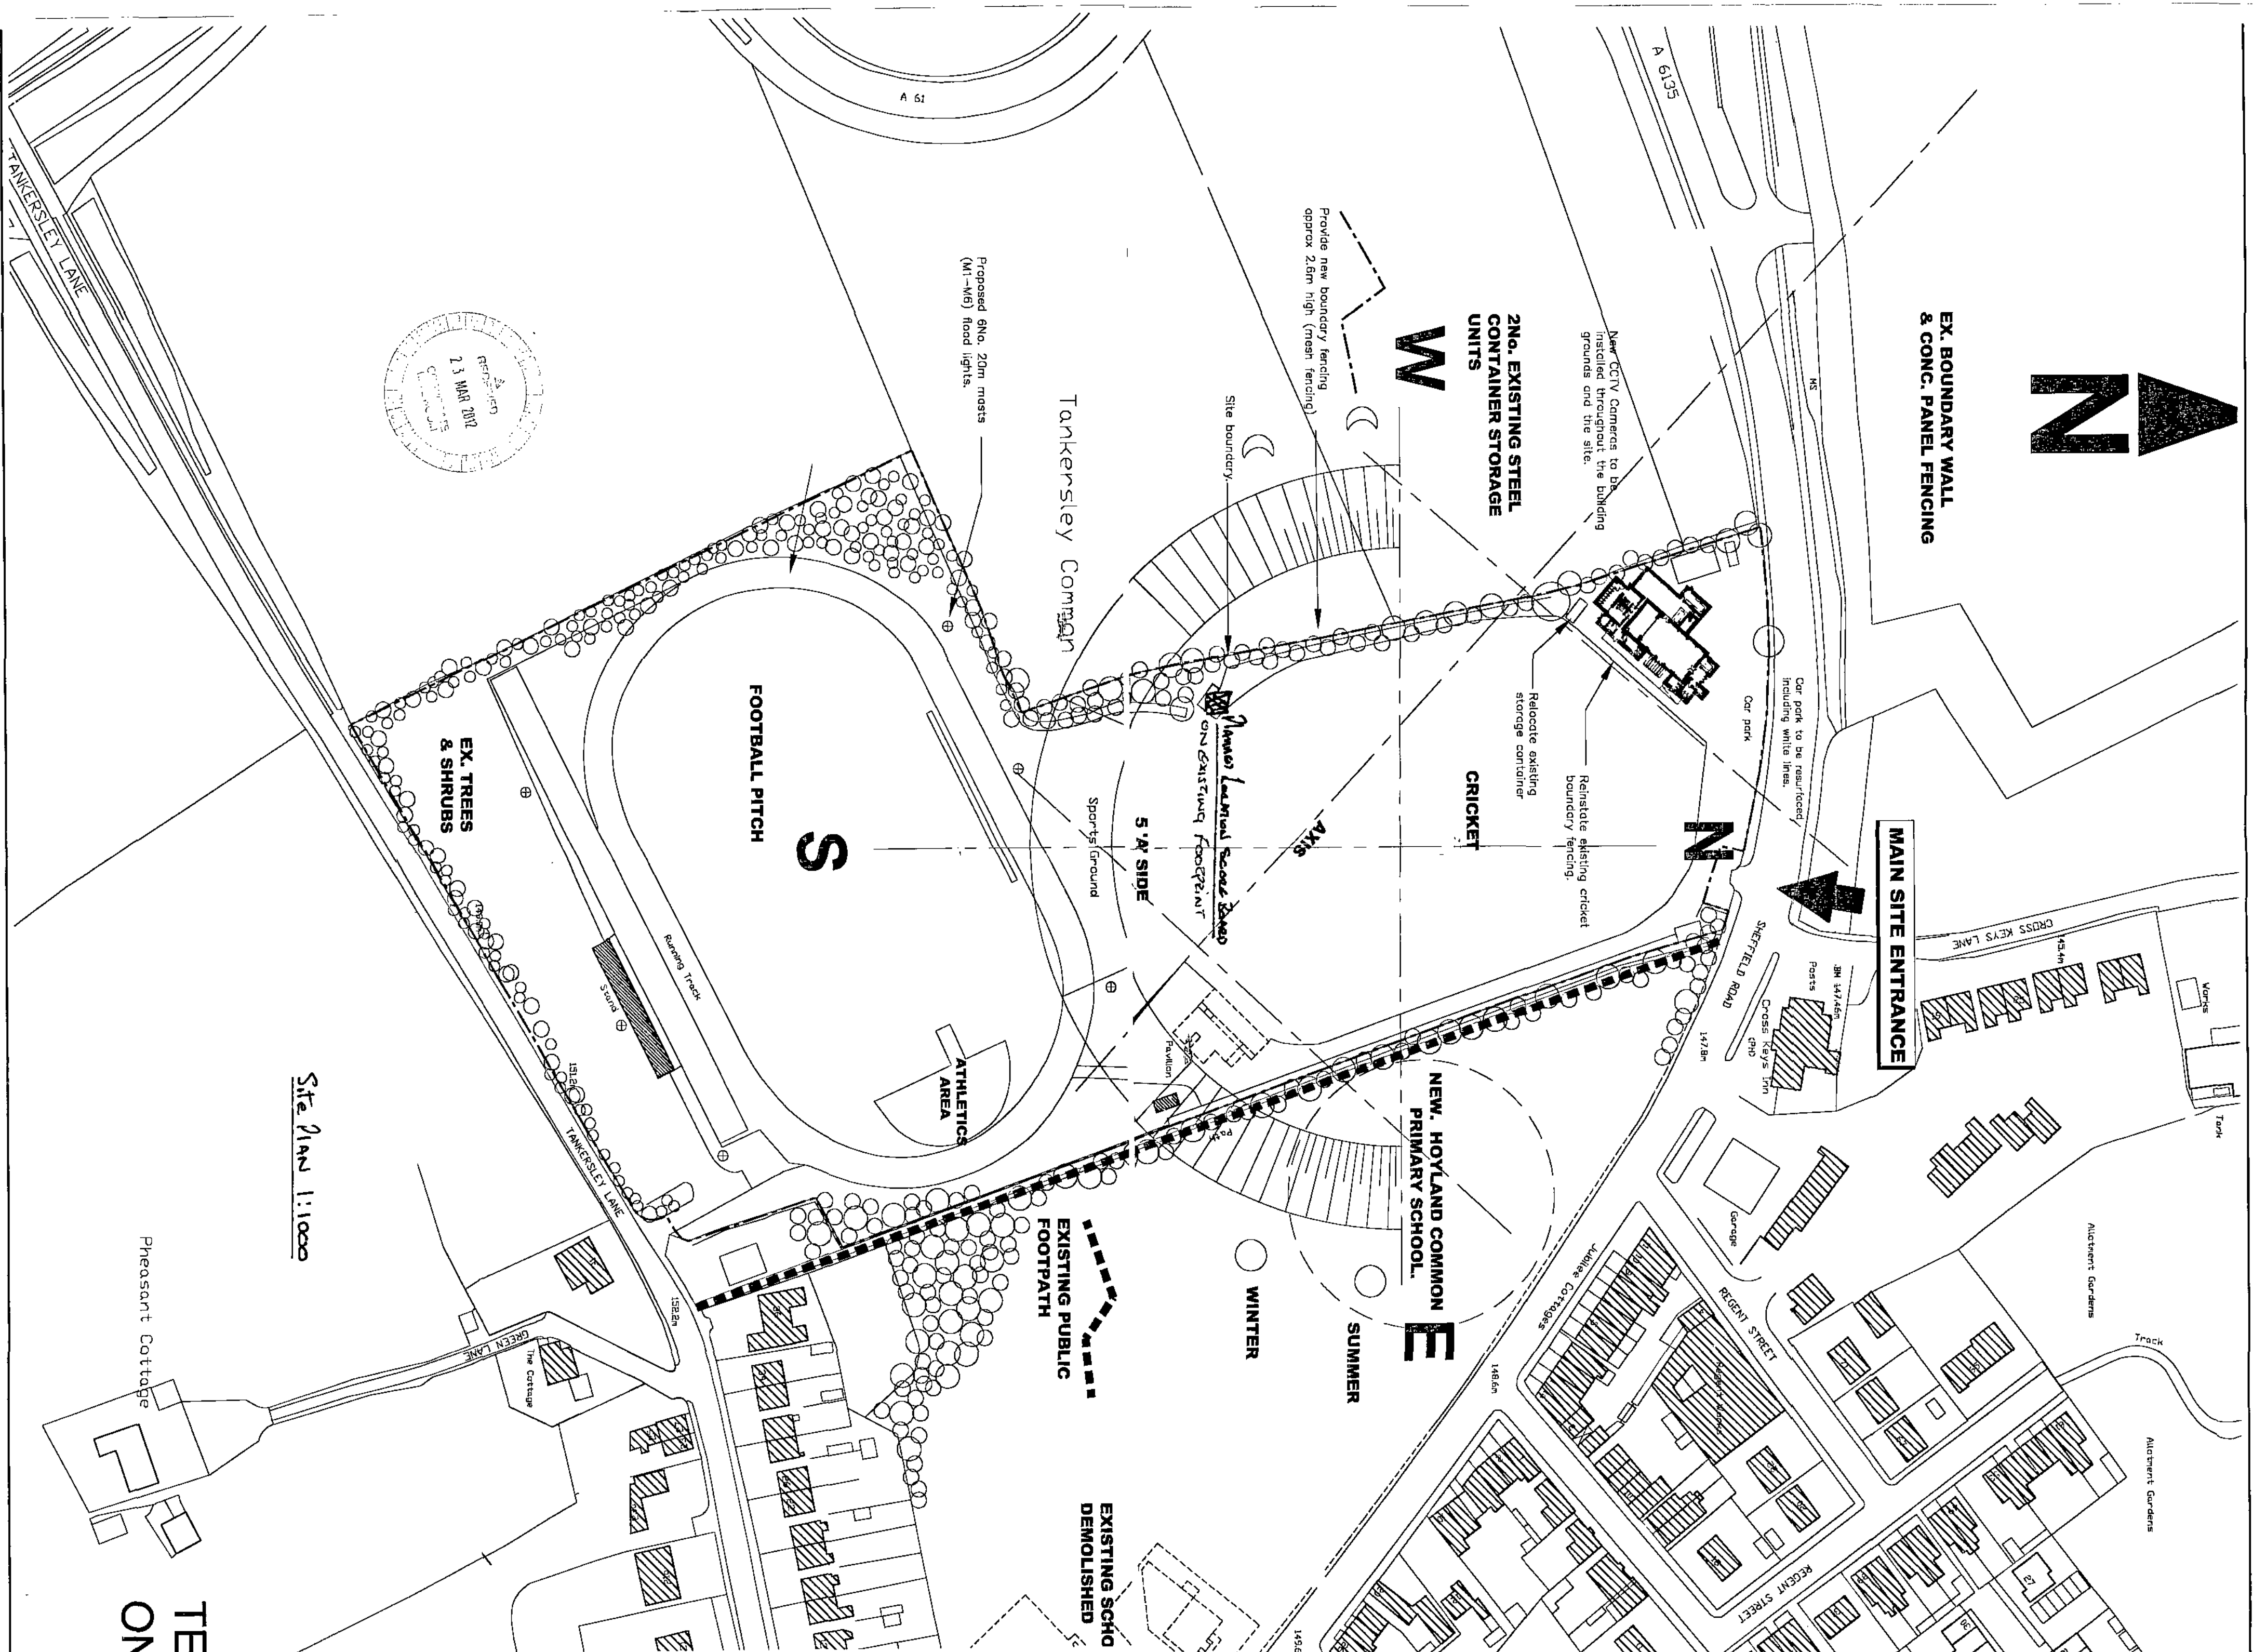



BARNSELEY
Metropolitan Borough Council

Property & Procurement
Alan White
Assistant Executive Director
Springfield House, Springfield St
Barnsley S70 6HH
Tel. 01226 770770
Fax. 01226 774399

PROJECT
Rockingham Miners Welfare
Refurbishment & Regeneration

DRAWING
OS Plan

Drawn
DJM

Scale
1:1250

Project Code
CR 267

Revision

Date
June 08

Drawing No.
AI (0) 01