



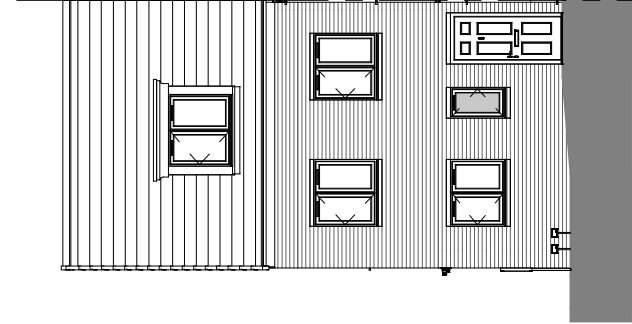


Front Elevation.

1 : 100

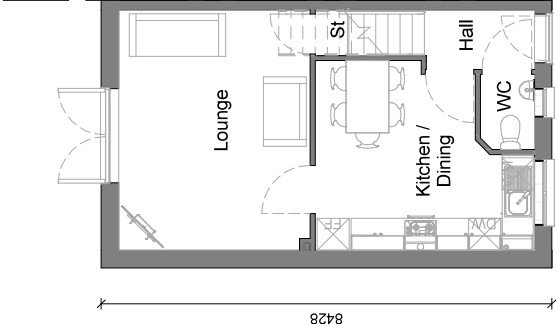


Ground Floor.

1 : 100

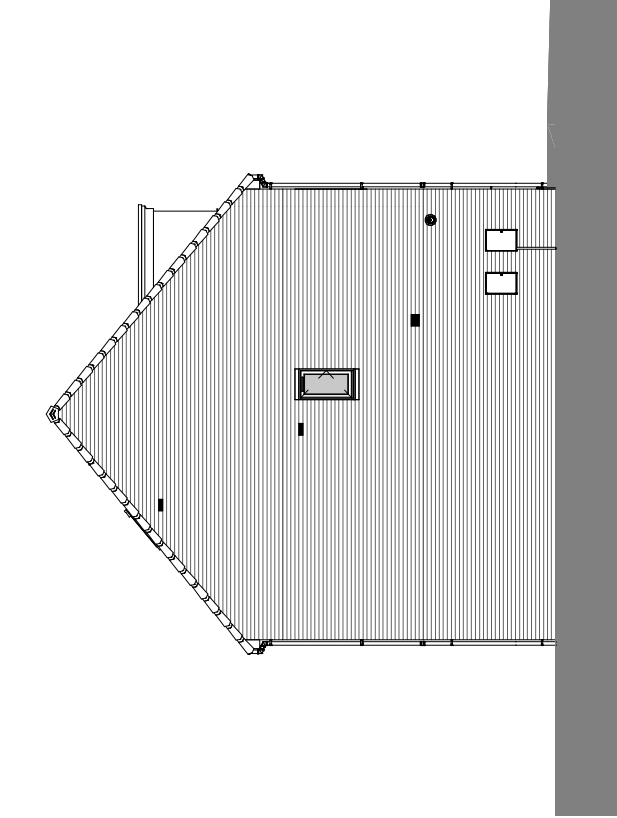


Left Elevation.

1 : 100

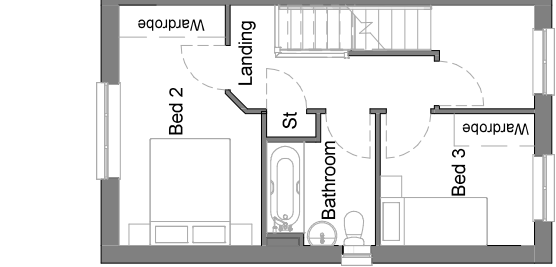

First Floor.

1 : 100

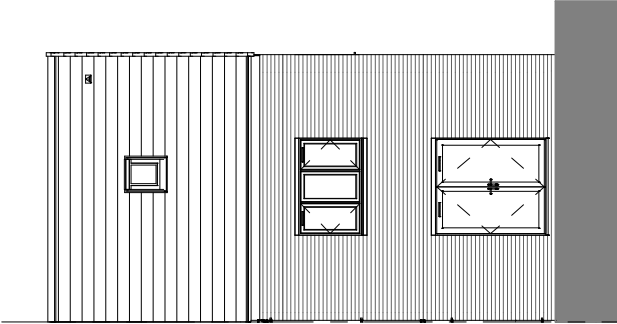

Rear Elevation.

1 : 100



Second Floor.

1 : 100

Planning Sheet Notes:

Type and style of roof tiles and facing materials including external features such as canopies, eaves, fascias, windows and doors as site specification and to Local Authority Approval. SHOWN INDICATIVE ONLY ON THIS PLAN

Area Schedule - Sales				
Name	Area	Area Sq Ft		
Ground Floor GIA	34.97 m²	376.38 SF		
First Floor GIA	34.97 m²	376.38 SF		
Second Floor GIA	23.39 m²	251.77 SF		
	93.32 m²	1004.52 SF		

Area Schedule - Build				
Name	Area	Area Sq Ft		
Ground Floor Build	35.58 m²	383.01 SF		
First Floor Build	35.58 m²	383.01 SF		
Second Floor Build	28.51 m²	285.39 SF		
	97.68 m²	1051.4 SF		

**Keepmoat
Homes**

House Type Range	Sub Range	OMS
2018 Range		
Scale at A3	Date	Drawn
As indicated	01/11/2017	CF
Checked		SJK

Pack Title
The Bamburgh Working Drawing Pack

Sheet Name	Planning Drawings
House Type Code	BAMBUR
Plot No.	18CORE
Project	1200
Rev	1
Sheet	201