
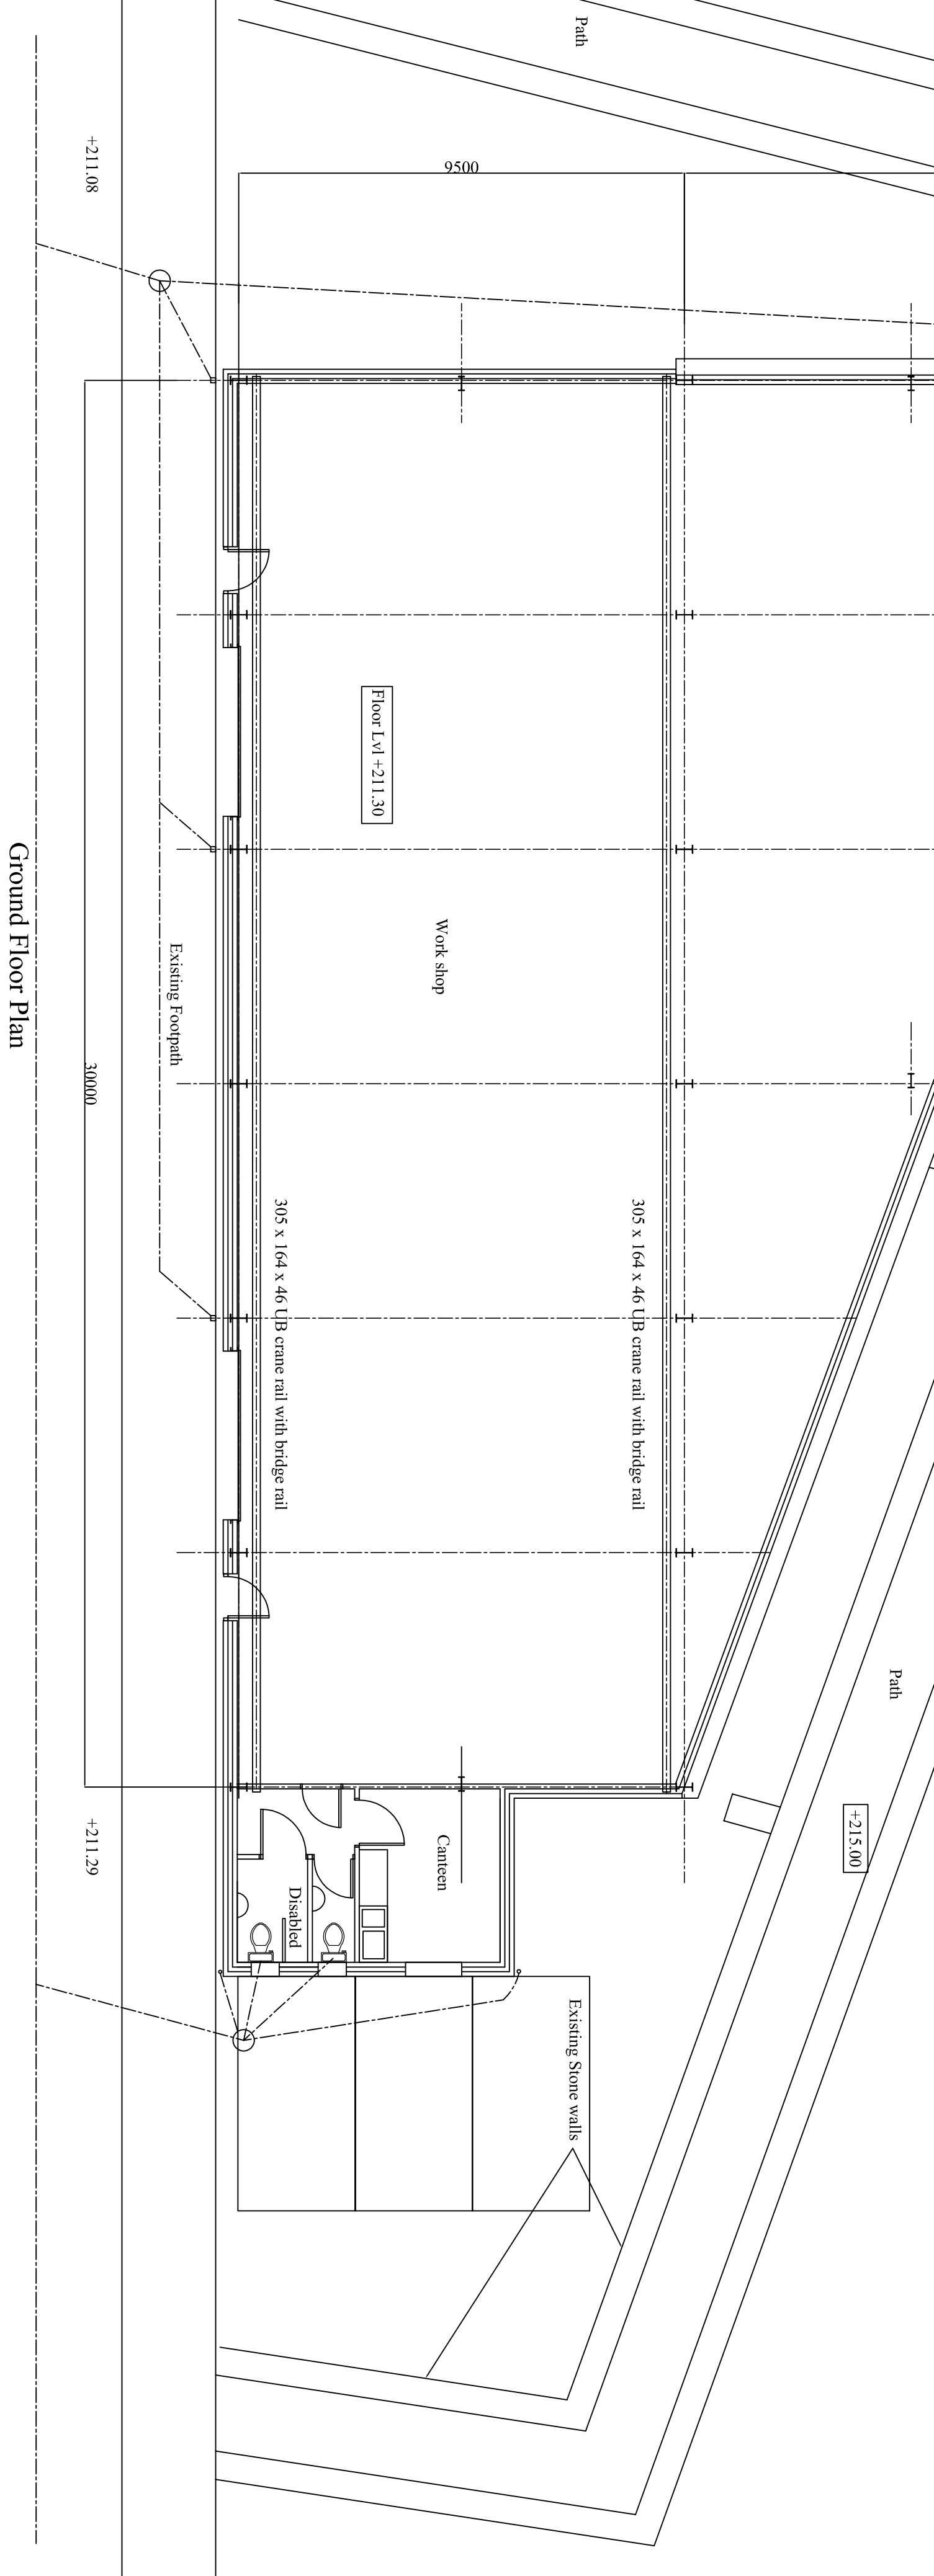
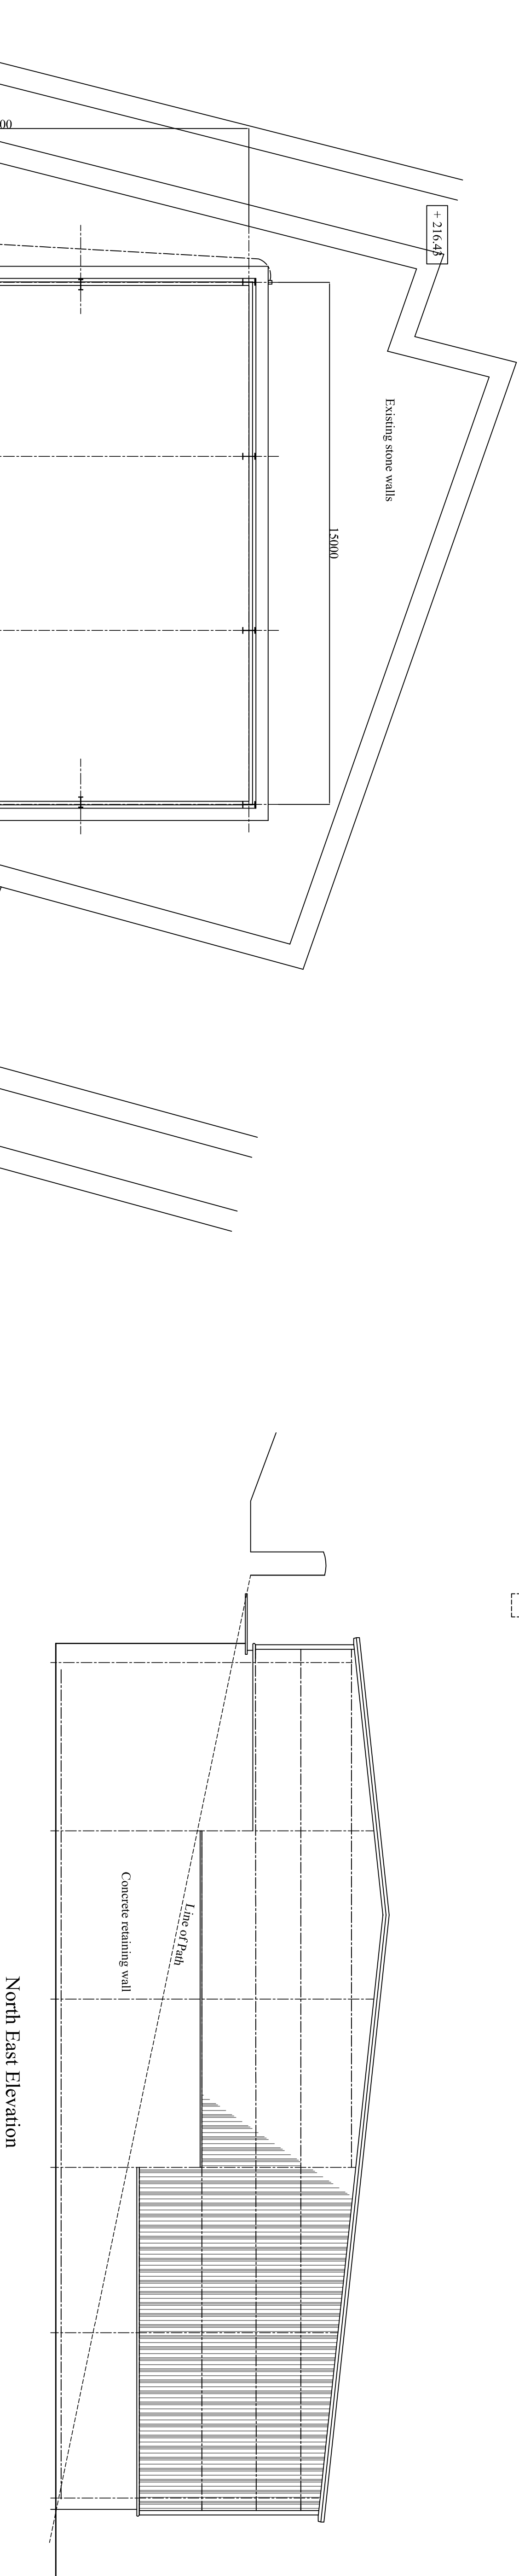


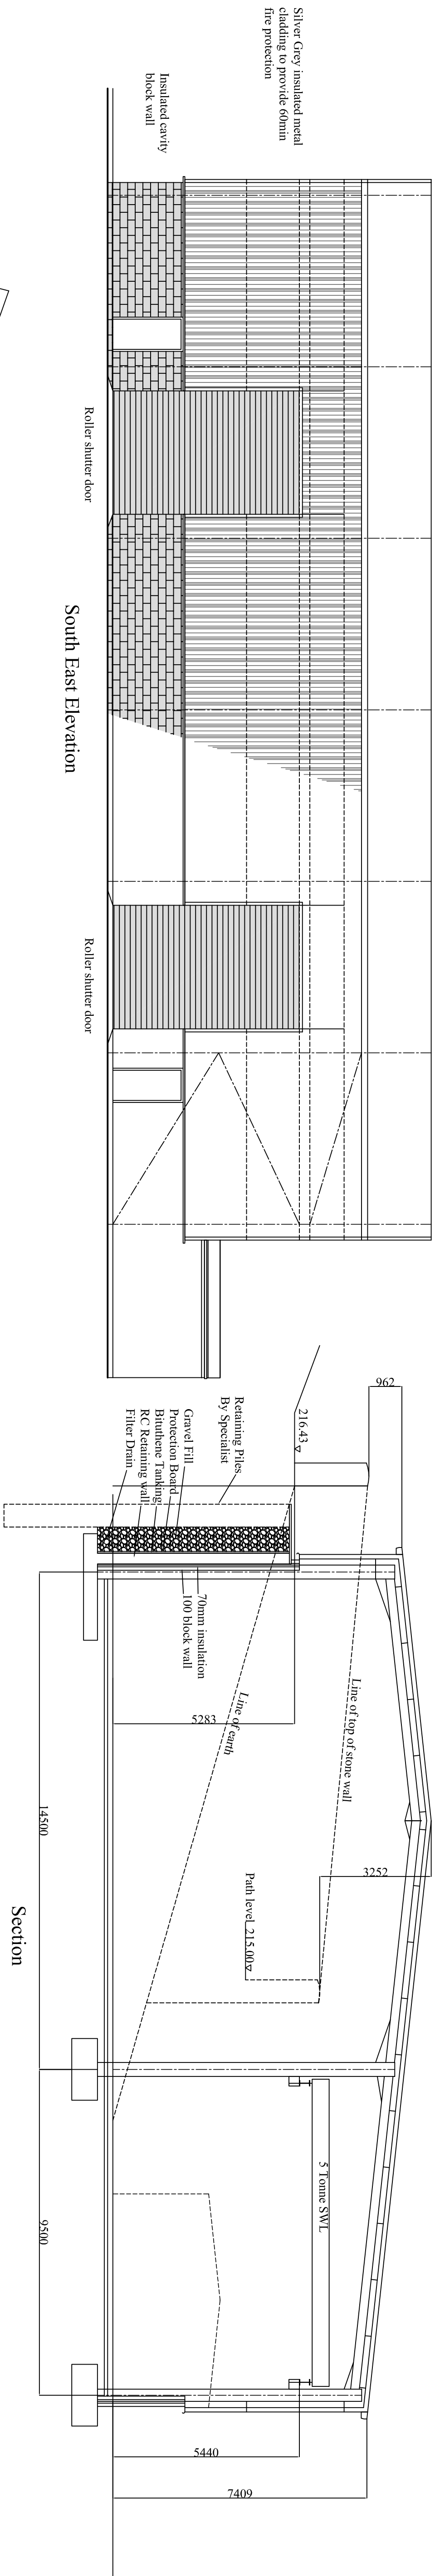

Rev D. Levels of exiting stone walls added
Rev C. Canteen and toilets added
Rev A. Plan dimensions added

Nationwide Structures Ltd
The Picasso Building
Caldervale Road
Wakefield WF1 5PF
Telephone 01924 365883.

Project. James Durran & Sons Ltd

Description Proposed New Workshop

Drawn By EB Date 29.11.2017

Scale 1 : 100

Drawing No 2017 / JD / 3D