


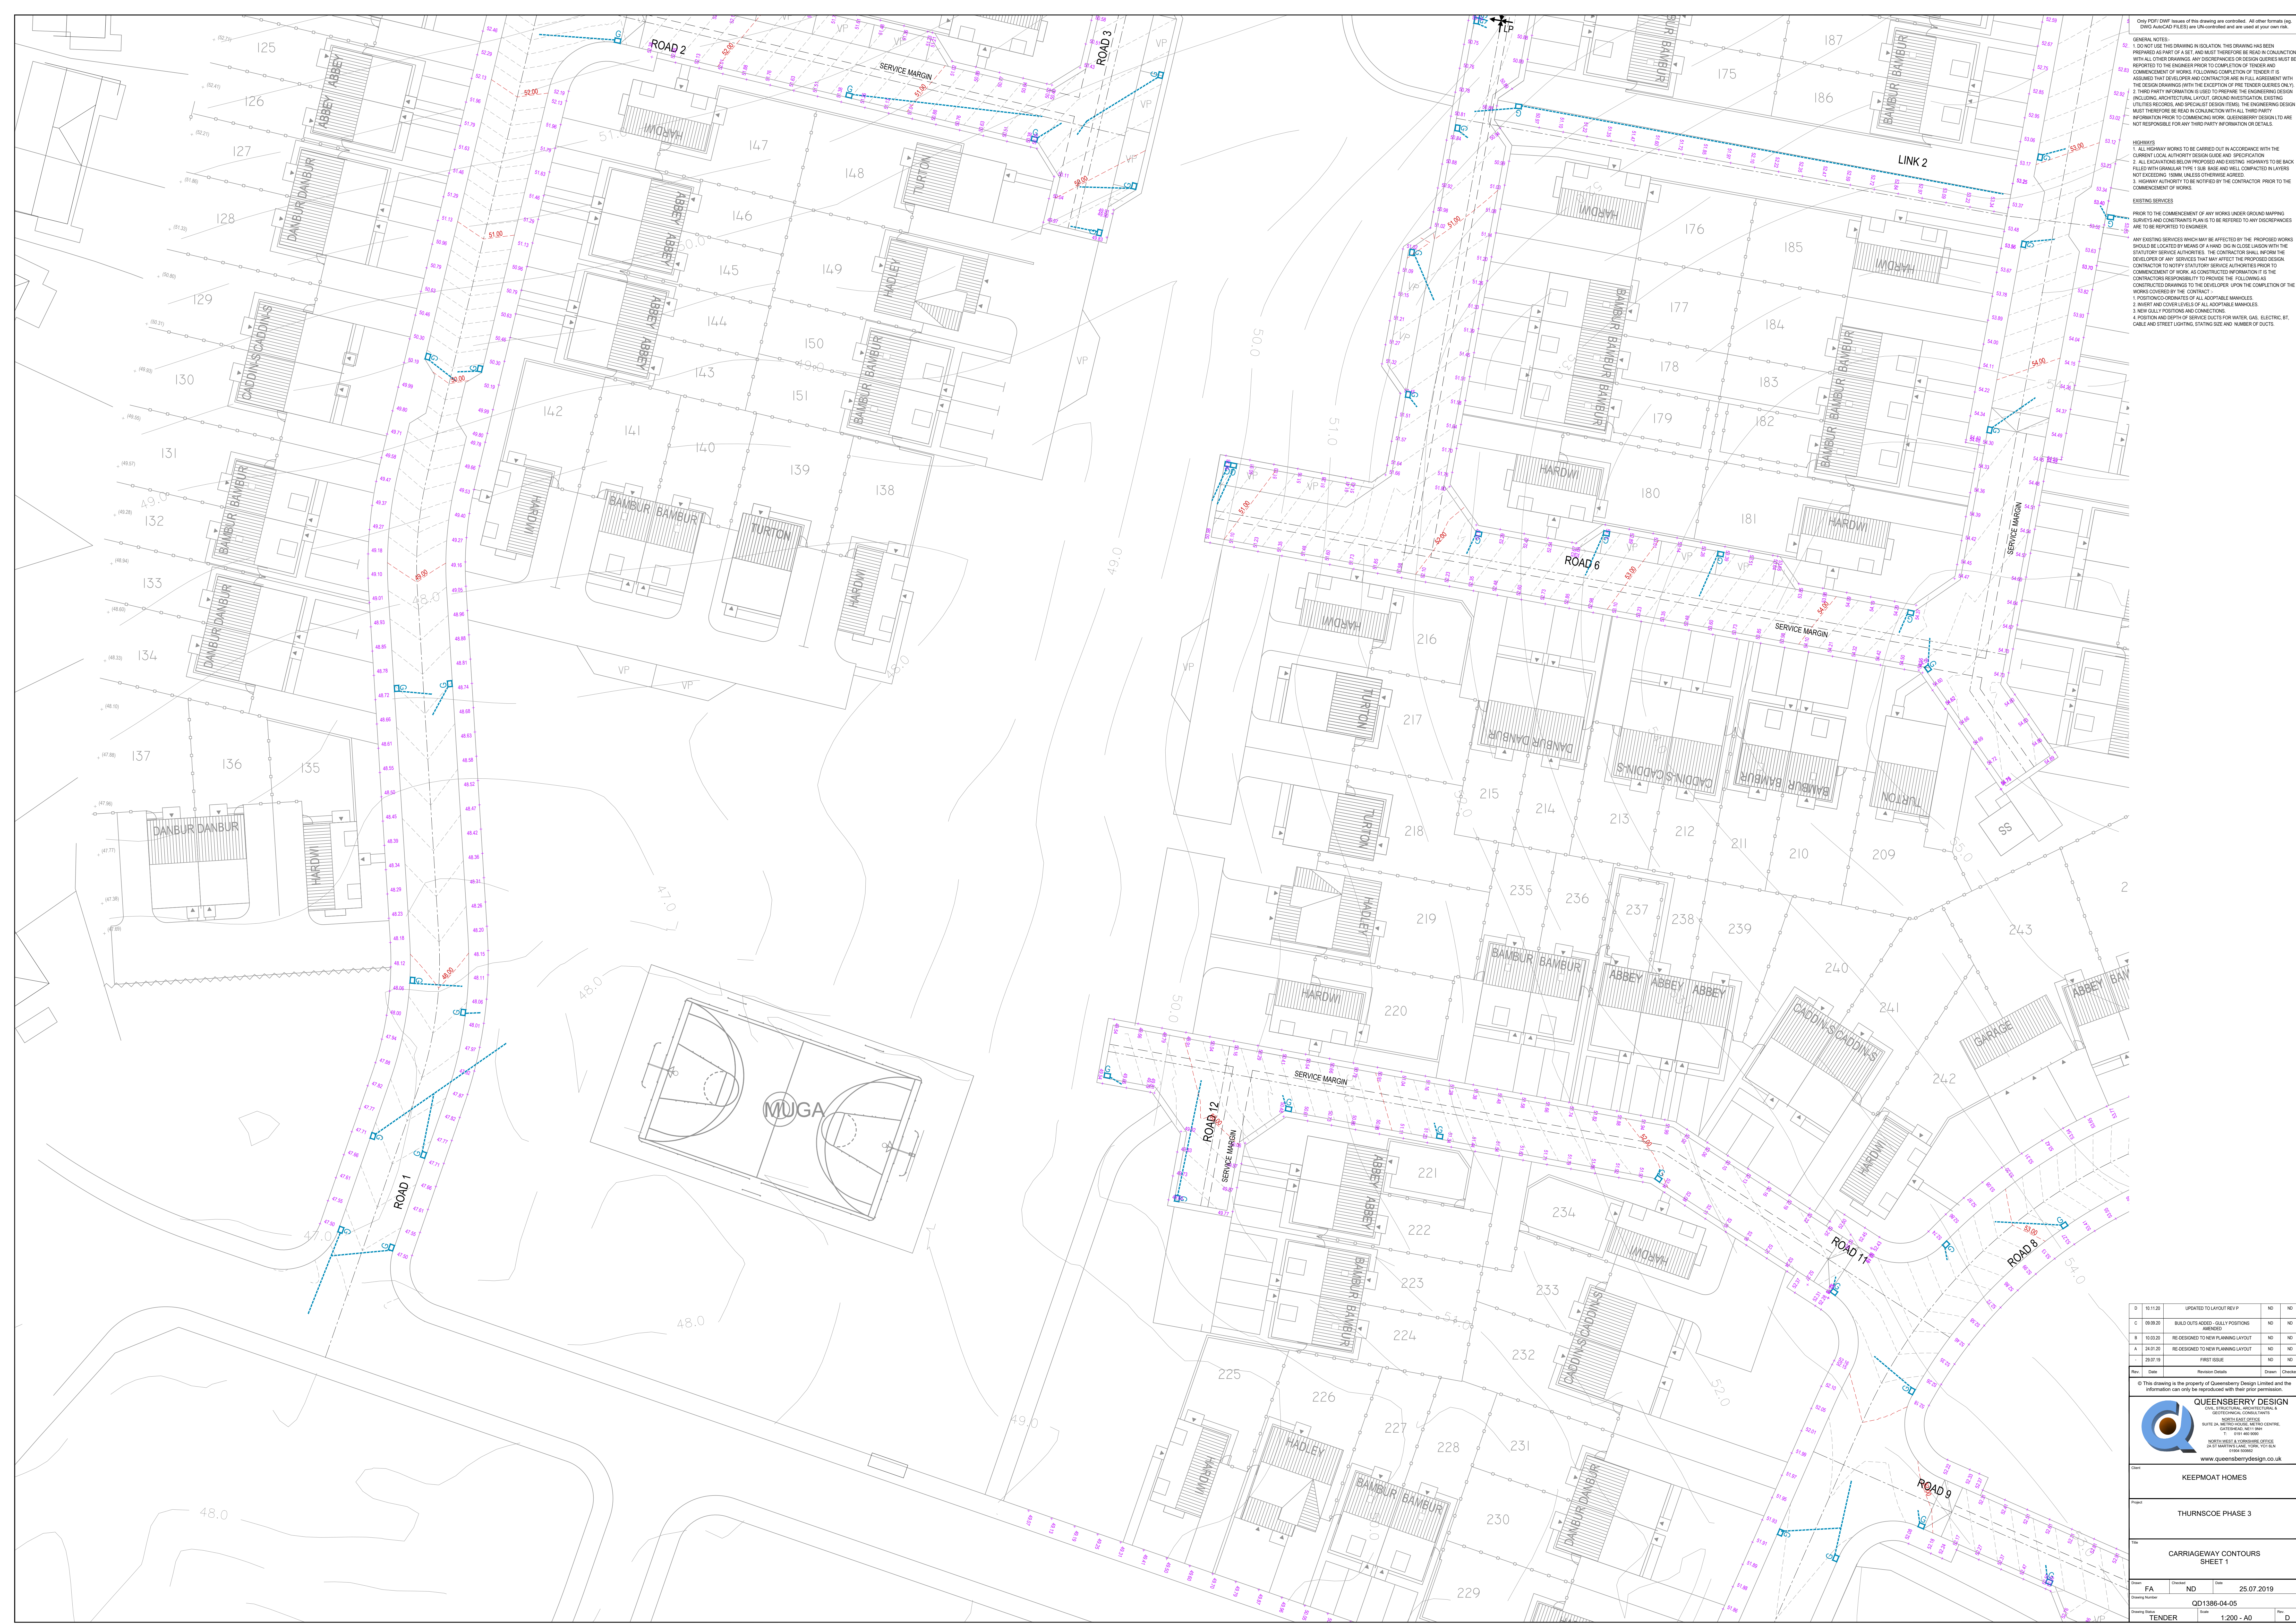

Only PDF/DWG Issues of this drawing are controlled and are used for your own risk.
DWS AutoCAD FILES are Uncontrolled and are used for your own risk.

GENERAL NOTES:
1. DO NOT USE THIS DRAWING IN ISOLATION. THIS DRAWING HAS BEEN PREPARED AS PART OF A SET, AND MUST THEREFORE BE READ IN CONJUNCTION WITH ALL OTHER DRAWINGS. ANY DISCREPANCIES OR DESIGN CHANGES MUST BE REPORTED TO THE ENGINEER PRIOR TO COMMENCEMENT OF WORKS.


D	15.11.20	UPDATED TO LAYOUT REV P	NO	NO
C	09.09.20	BUILD OUTS ADDED - GULLY PORTIONS	NO	NO
B	16.03.20	REDESIGNED TO NEW PLANNING LAYOUT	NO	NO
A	24.01.20	REDESIGNED TO NEW PLANNING LAYOUT	NO	NO
-	26.07.19	FIRST ISSUE	NO	NO


QUEENSBERRY DESIGN

www.queensberrydesign.co.uk

Client	KEEPMOAT HOMES
Project	THURNSCOE PHASE 3
File	CARRIAGEWAY CONTOURS SHEET 1
Drawn	FA
Checked	ND
Date	25.07.2019
Drawing Number	QD1386-04-05
Drawing Title	TENDER
Scale	1:200 - A0
Rev	D