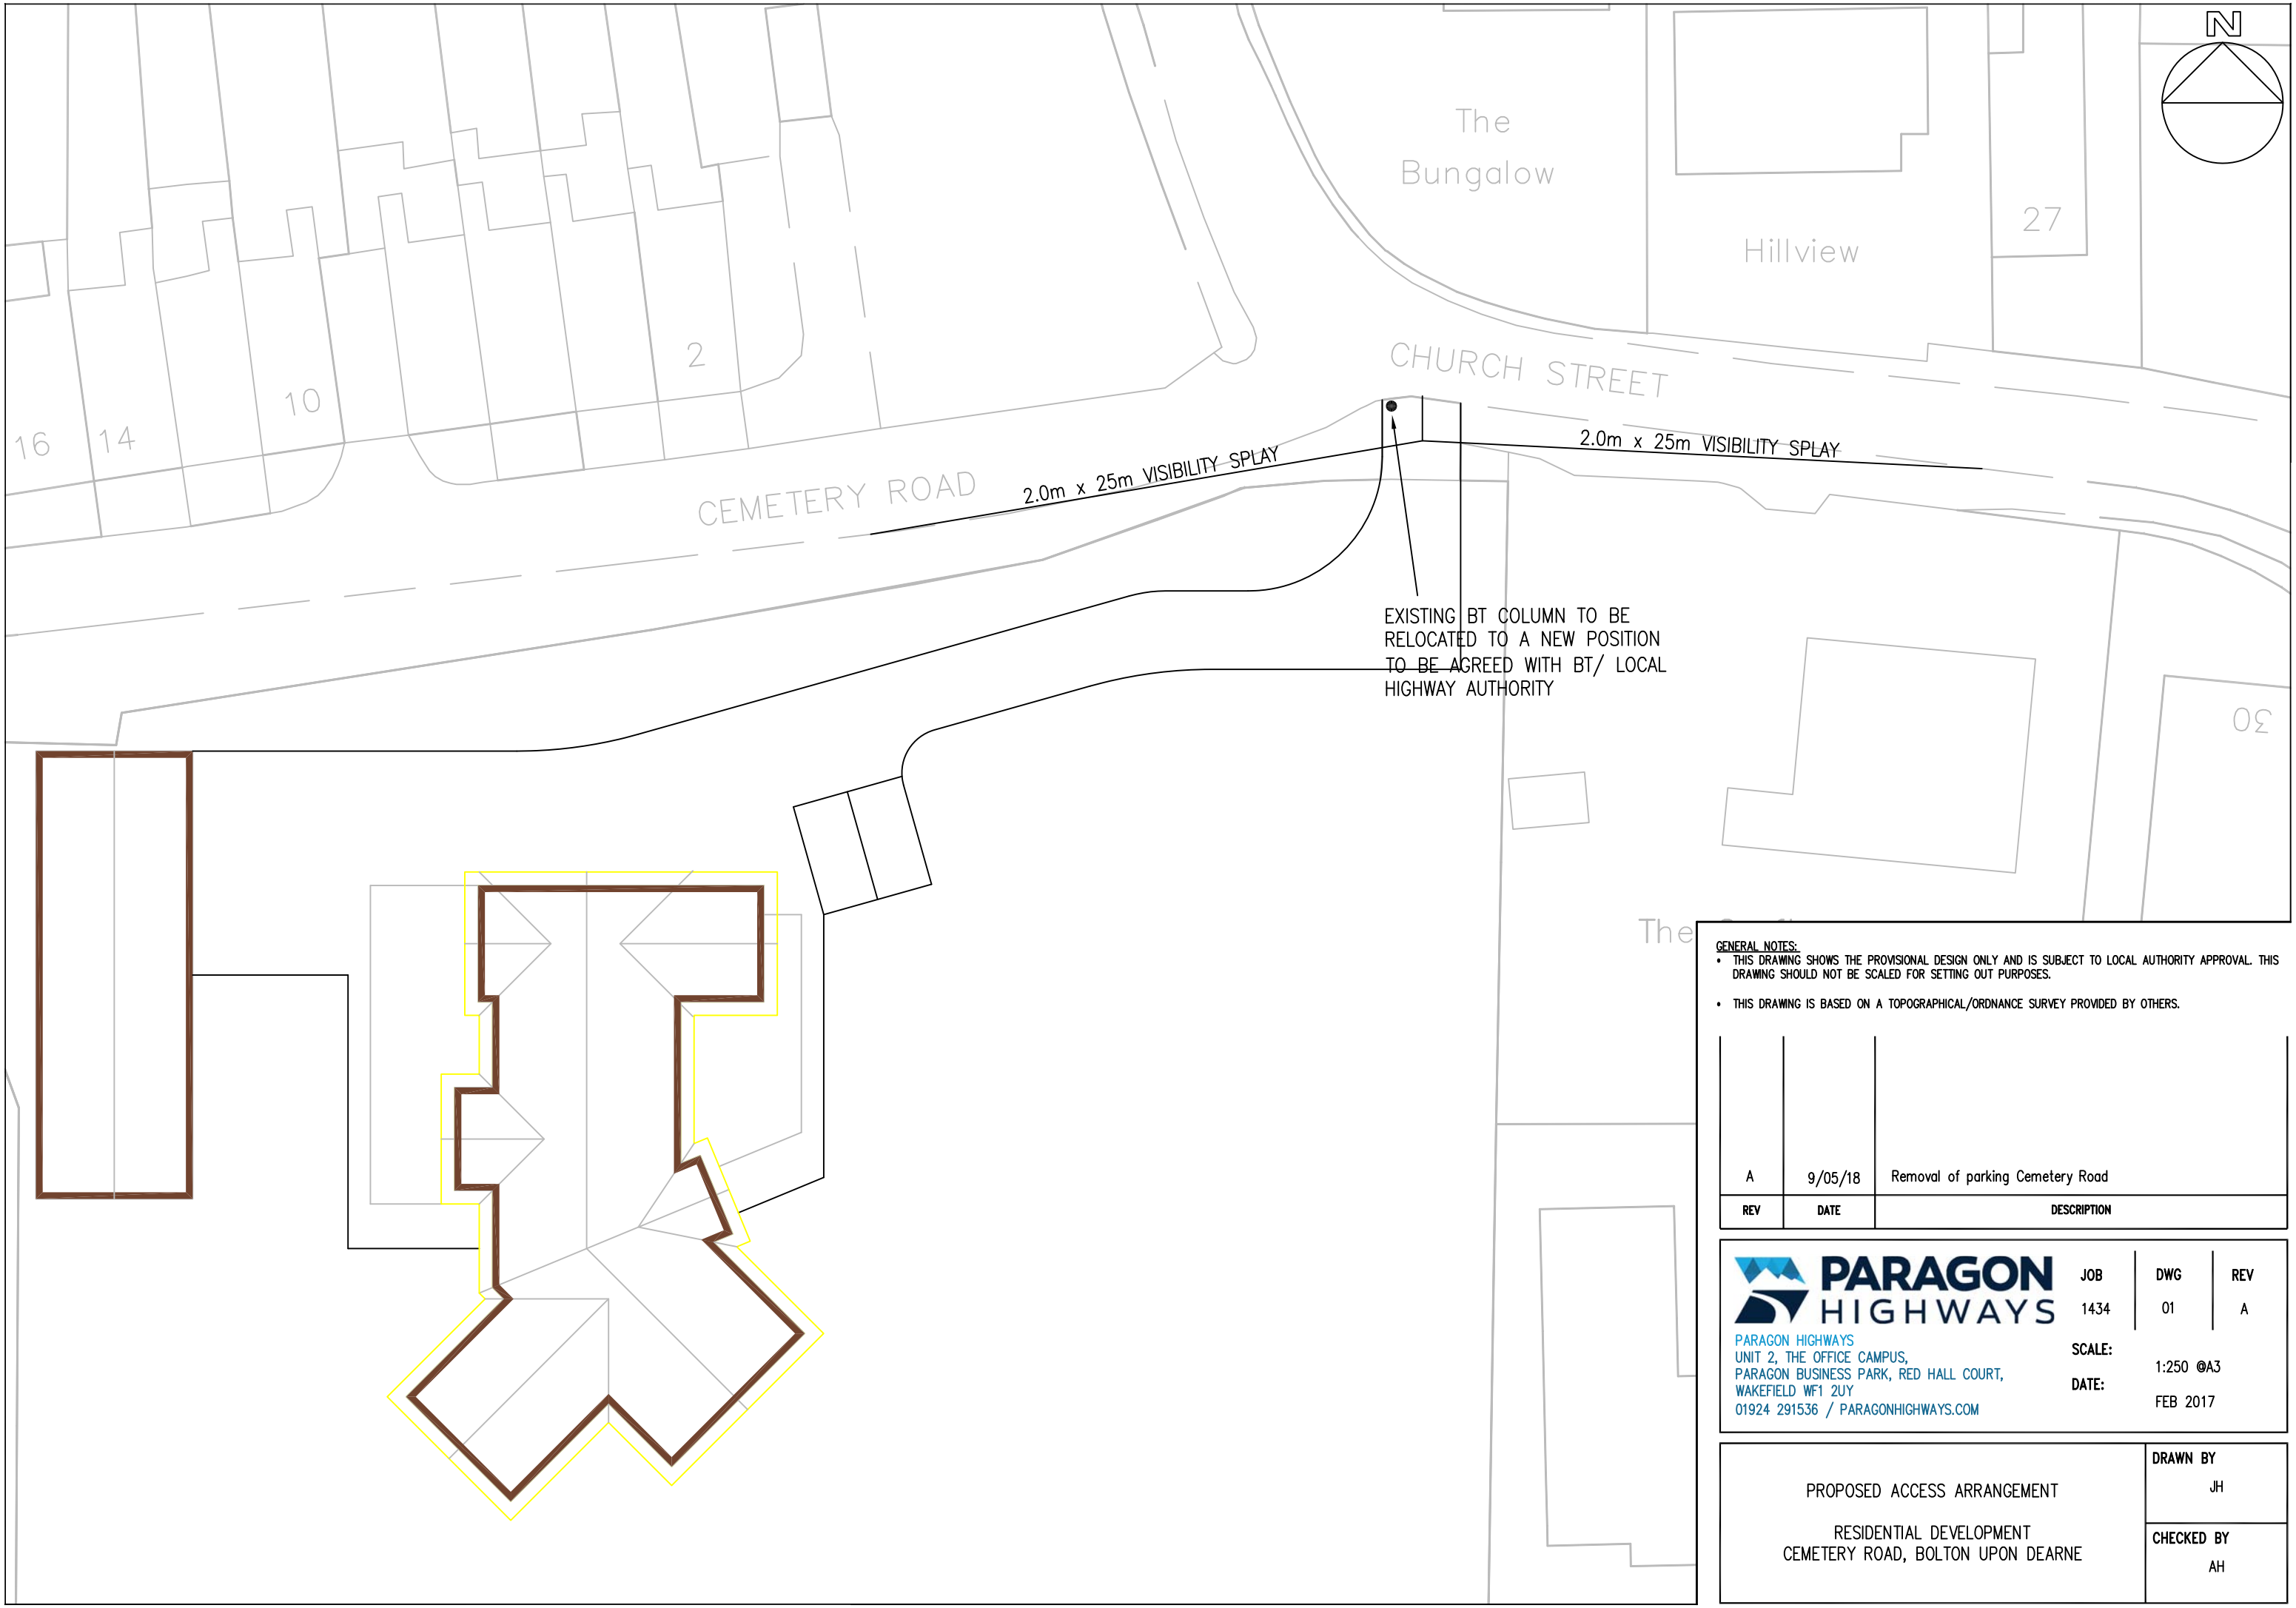


GENERAL NOTES:

- THIS DRAWING SHOWS THE PROVISIONAL DESIGN ONLY AND IS SUBJECT TO LOCAL AUTHORITY APPROVAL. THIS DRAWING SHOULD NOT BE SCALED FOR SETTING OUT PURPOSES.
- THIS DRAWING IS BASED ON A TOPOGRAPHICAL/ORDNANCE SURVEY PROVIDED BY OTHERS.

REV	DATE	DESCRIPTION
A	9/05/18	Removal of parking Cemetery Road

PARAGON HIGHWAYS
PARAGON HIGHWAYS
UNIT 2, THE OFFICE CAMPUS,
PARAGON BUSINESS PARK, RED HALL COURT,
WAKEFIELD WF1 2UY
01924 291536 / PARAGONHIGHWAYS.COM

JOB	DWG	REV
1434	01	A

SCALE: 1:250 @A3

DATE: FEB 2017

PROPOSED ACCESS ARRANGEMENT

RESIDENTIAL DEVELOPMENT
CEMETERY ROAD, BOLTON UPON DEARNE

DRAWN BY: JH

CHECKED BY: AH