




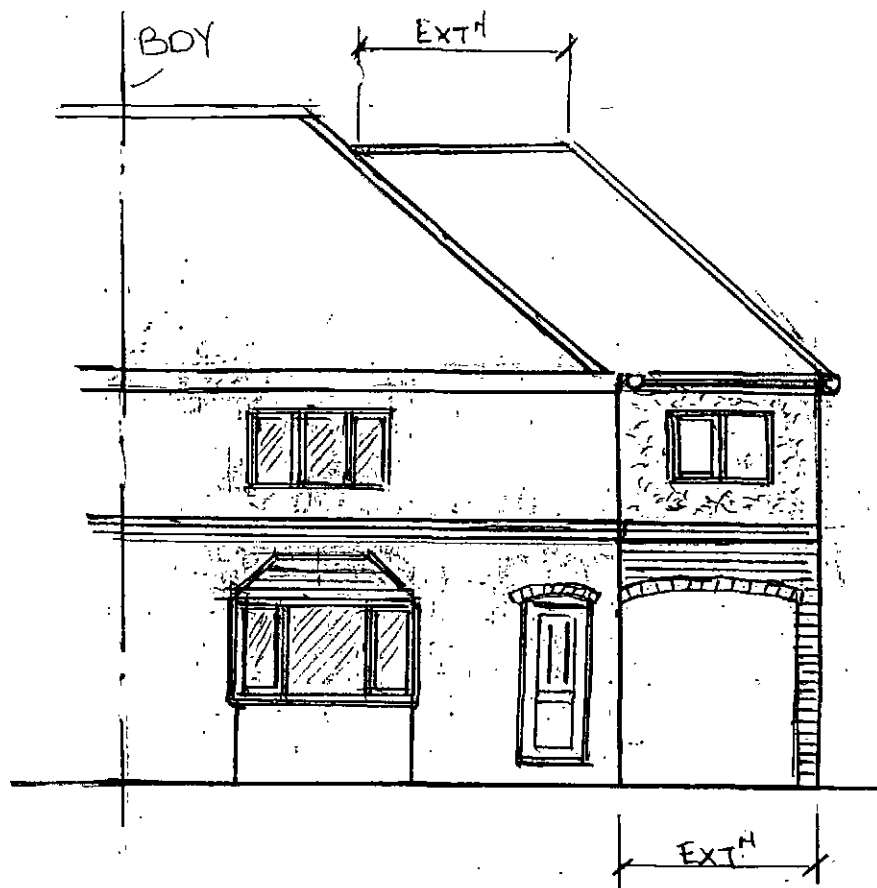


PROPOSED FRONT ELEV^N

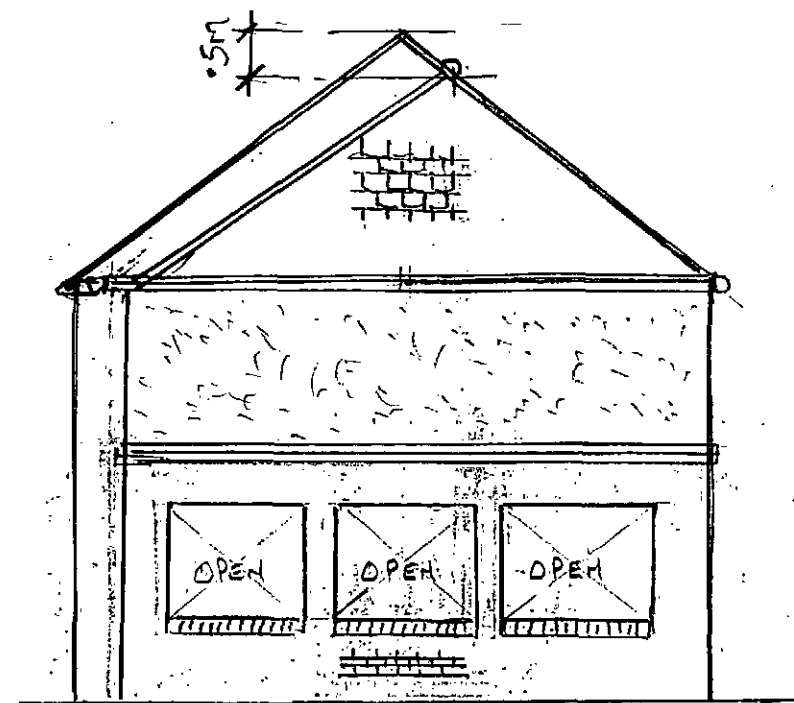

PROPOSED SIDE ELEV^N

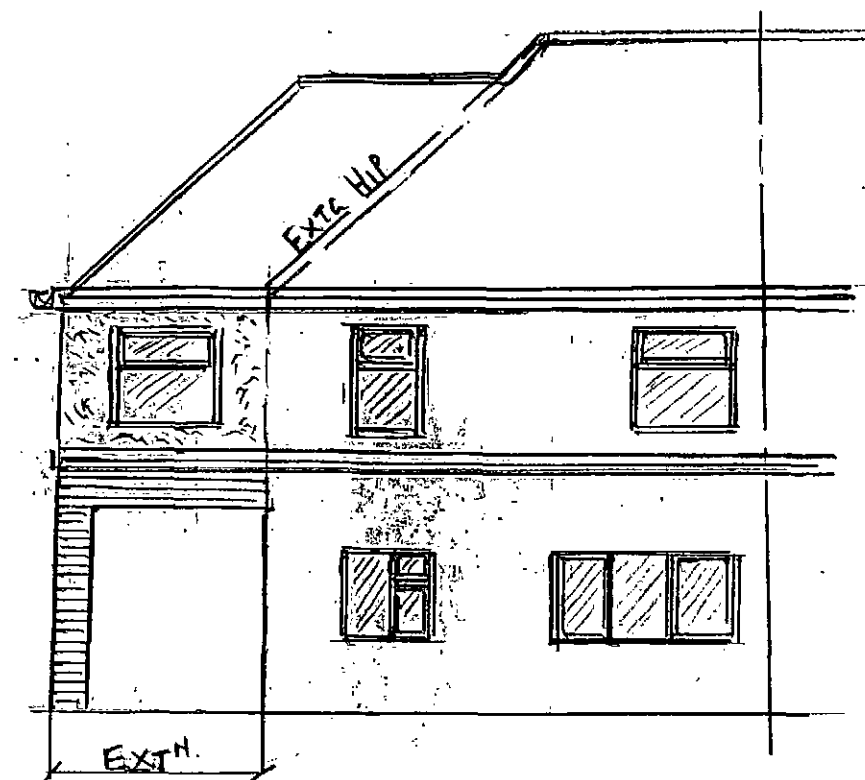


PROPOSED REAR ELEV^N

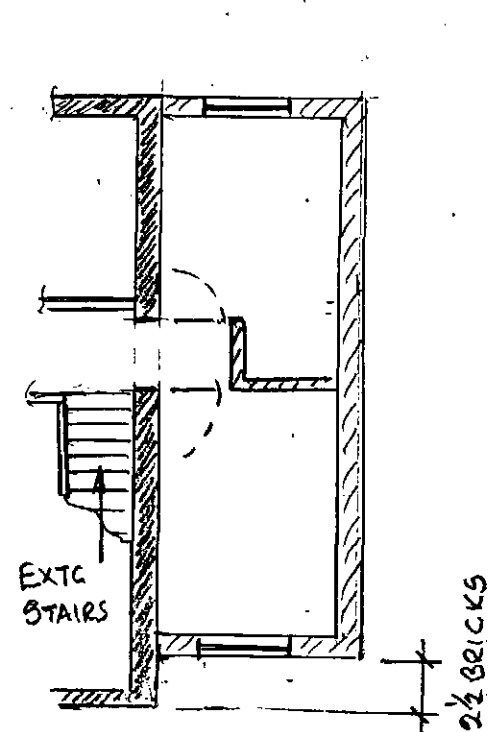


FIRST FLOOR

CONVERT LANDING WINDOW TO OPENING.

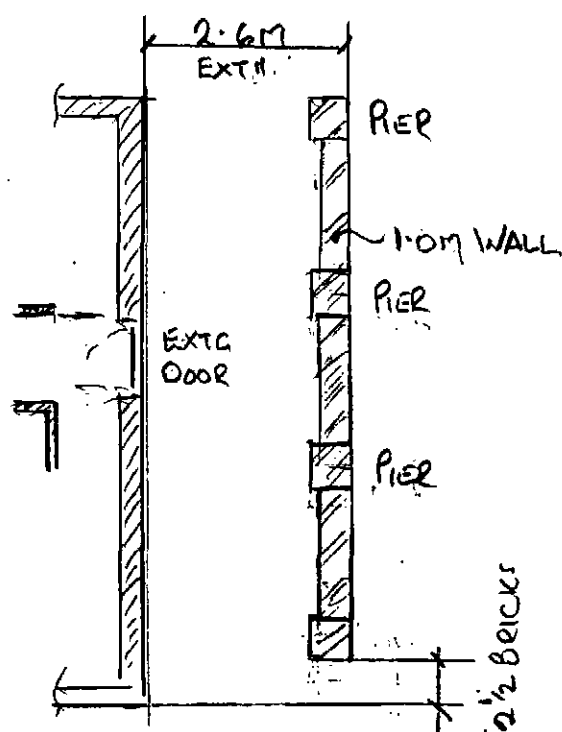

GROUND FLOOR

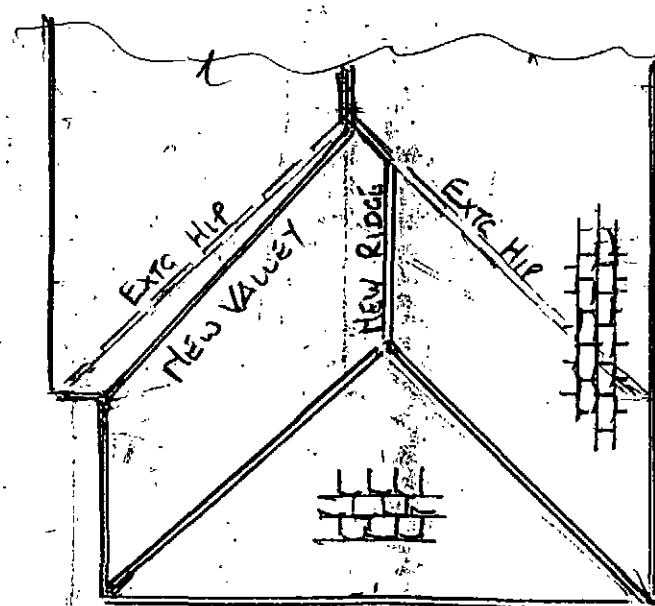

ROOF PLAN

NOTES

UPPER LEVEL ABOVE BRICK H/B
TO BE RENDERED AS EXISTING.
ALL OTHER BRICKWORK TO MATCH EXTC
U.P.V.C WINDOWS AND FASCIAS.
ROOF COVERING AS EXISTING.

REV A 28-5-2012
FRONT SET BACK BY 0.5m
RIDGE REDUCED BY 0.5m

PROPOSED EXTENSION
58 BRIERLEY ROAD
GRIMETHORPE S72 7EW
SCALE 1:100 MARCH 2012
ORG NO BR/1A