

GENERAL NOTES

1. THIS DRAWING IS FOR INFORMATION ONLY

2. THIS DRAWING IS BASED ON PLANNING LAYOUT DRAWING 17-296-02 AND HAYCOCK AND TODD TOPOGRAPHICAL SURVEY DRAWING S8860-3D.

3. TRACKING BASED ON A LARGE TIPPER VEHICLE:

Large Tipper

Overall Length

Overall Width

Overall Body Height

Min Body Ground Clearance

Track Width

Lock-to-lock time

Curb to Curb Turning Radius

10.201m

2.495m

2.890m


0.341m

2.471m

6.006

11.550m

SCALE 1:200

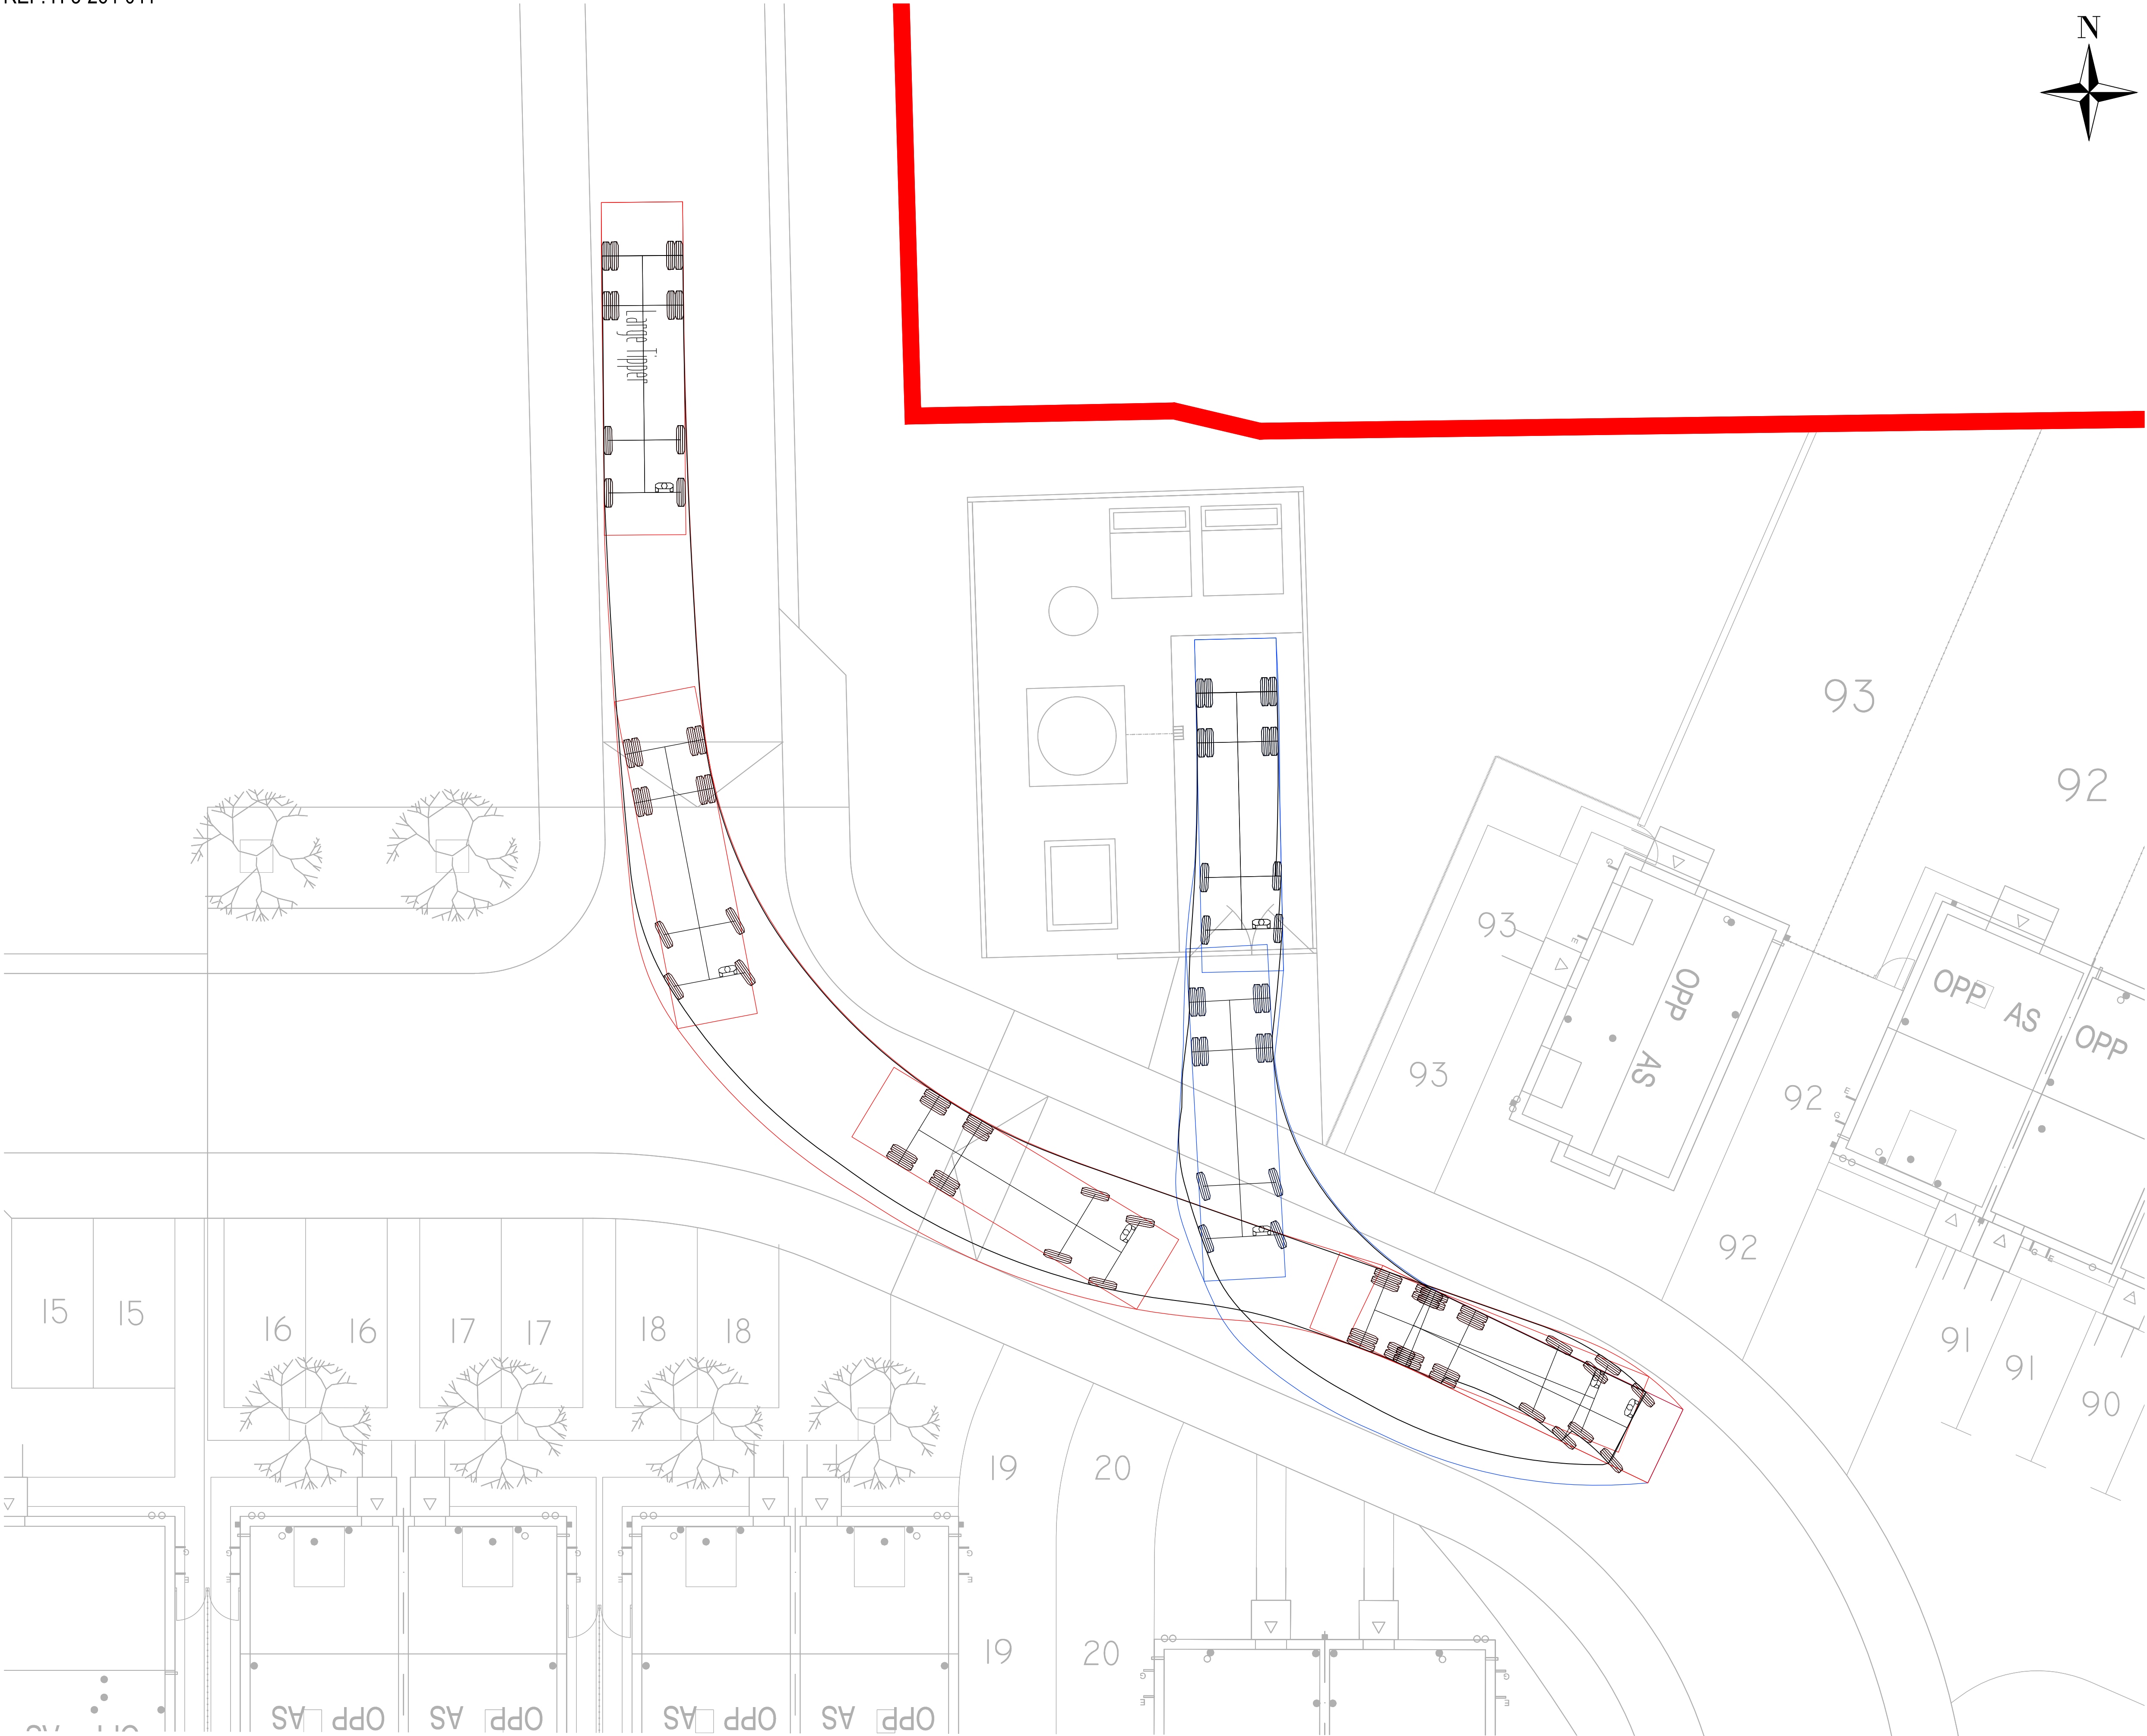

PRELIMINARY

P04	UPDATED TO SUIT NEW LAYOUT	JS	EM	VB	06.11.19
P03	UPDATED TO SUIT NEW LAYOUT	TCP	NT	VB	02.08.19
No.	Revision	Drawn	Job Manager	Project Director	Date

Drawing Revisions
Note: * indicates signatures on original issue of drawing or last revision of drawing

GHD Livigunn Limited
Conditions of Use. This document may only be used by GHD's client (and any other person who GHD has agreed can use this document) for the purpose for which it was prepared and must not be used by any other person or for any other purpose.



Alexandra House, Lawnswood Business Park,
Leeds, LS16 6QY, United Kingdom
T 44 (0)113 487 8600
E UKmail@ghd.com W www.ghd.com

Client **KEEPMOAT HOMES**

Project **CARLTON ROAD, BARNSELY**

Title **PUMPING STATION
VEHICLE TRACKING
SHEET 1 OF 2**

Scale	DO NOT SCALE			
Drawn	TCP	Designer	DC	
Drafting Check	NT	Design Check	VB	

Approved (Project Director)

Date

This Drawing must not be used for Construction unless signed as Approved

Drawing No.	Original Size
44-12501429-C061	A1
Rev.	P04