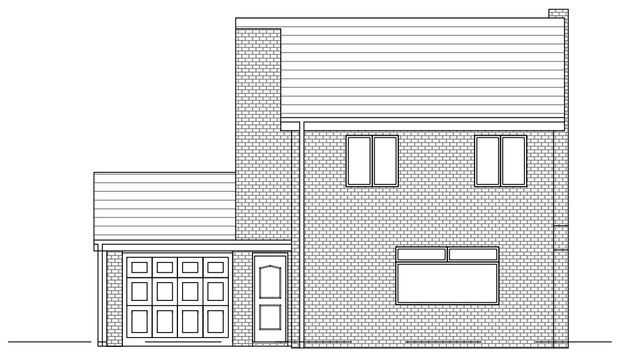

FRONT ELEVATION (WEST) 1:100 @ A1

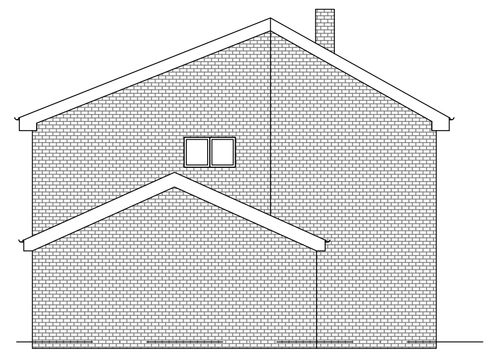

SIDE ELEVATION (NORTH)

REAR ELEVATION (EAST)

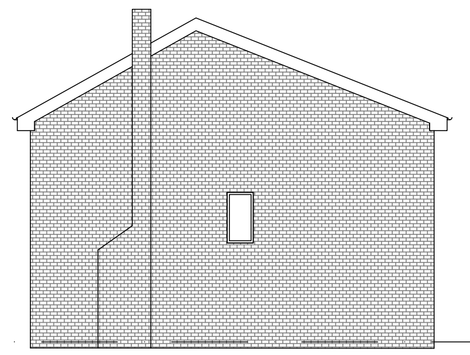

SIDE ELEVATION (SOUTH)

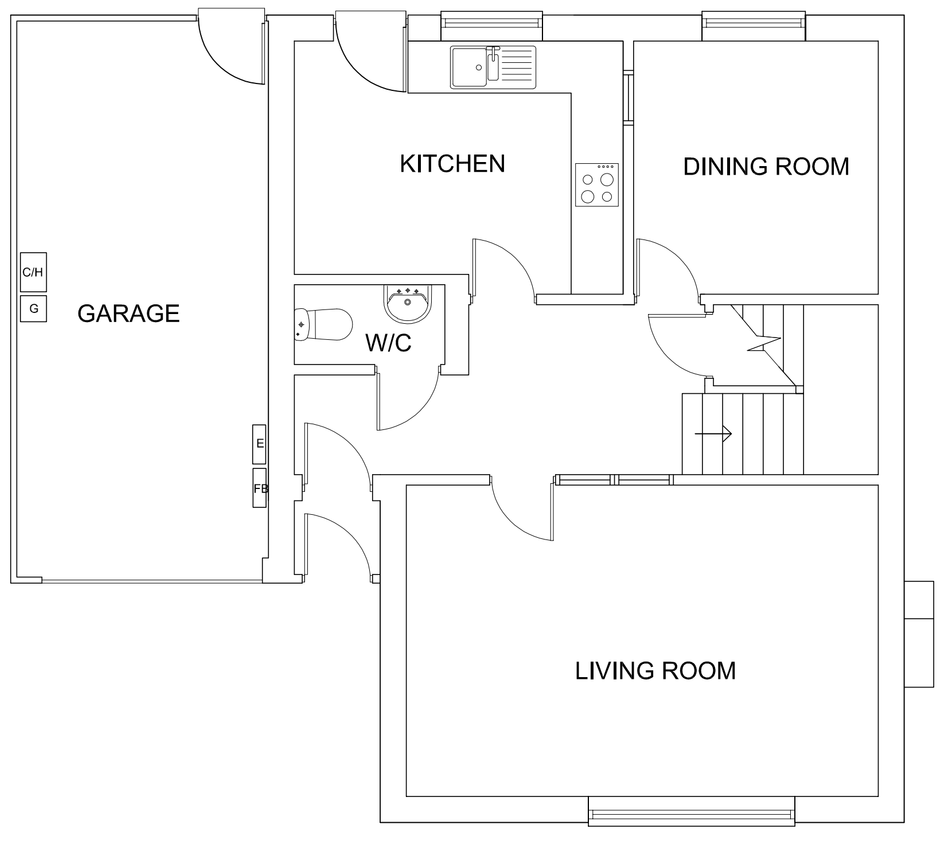

GROUND FLOOR PLAN 1:50 @A1

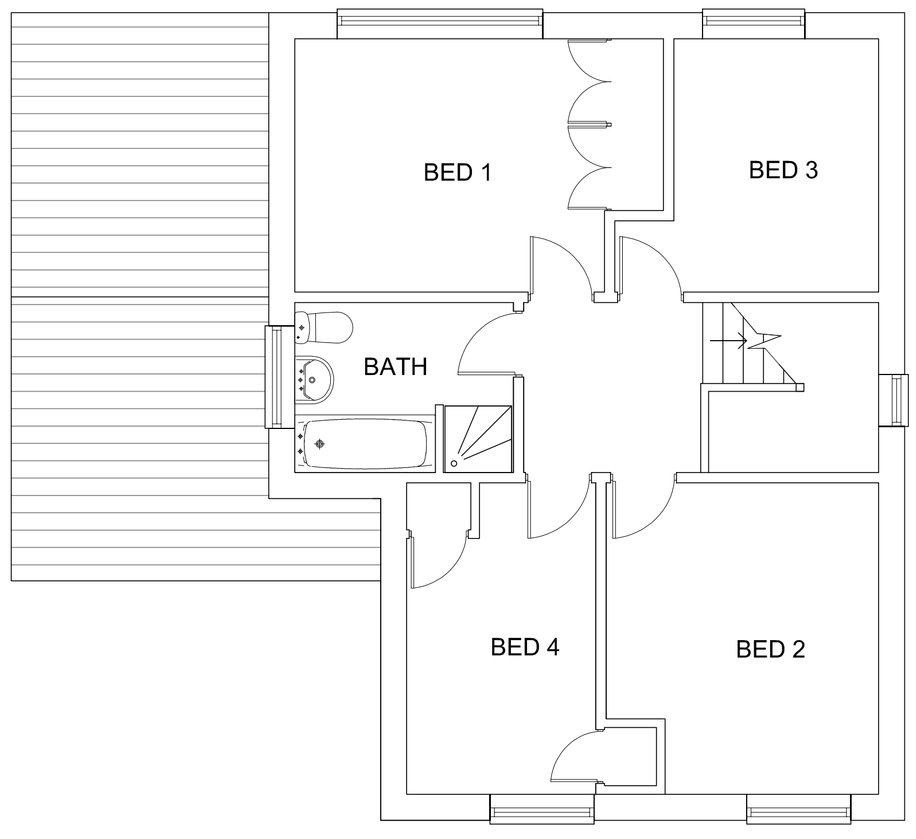

FIRST FLOOR PLAN

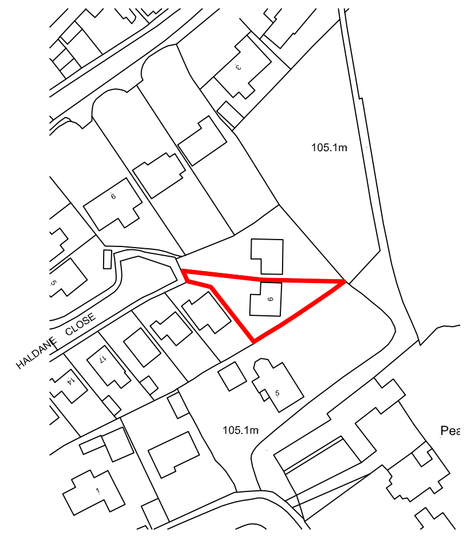

LOCATION PLAN - 1:1250 @A1

Rev.	Date	Details	Drawn	Checked

Issued for:

PLANNING

Project/Client:

9 HALDANE CLOSE
BRIERLEY
BARNSLEY
S72 9LL

Project No:
AH0249

Dwg No:
1

Rev:

Drawing:

EXISTING PLANS AND ELEVATIONS / LOCATION PLAN

Scale:
AS SHOWN

Drawn By: AH Date: 27/03/20

Checked By: Date:

PEARCE AND PEARCE ARCHITECTURAL DESIGN

A: 10 Bluebell Court, Pontefract, WF8 4FX
T: +44 7525 068172
E: info@pearceandpearce.org.uk

Contractors must work only to figured dimensions which are to be checked on site.

STANDARD NOTES:
• Contractor must verify all dimensions on site before commencing any work or shop drawings.
• If this drawing exceeds quant's taken in any way, the building designers are to be informed before works initiated.
• Only figured dimensions to be taken from this drawing. Do not scale off this drawing.
• Drawing based on Ordnance Survey and/or existing record drawings • design and drawing content subject to Site Survey, Structural Survey, Site Investigations, Planning and Statutory Requirements and Approvals.