




LOW CUDWORTH GREEN

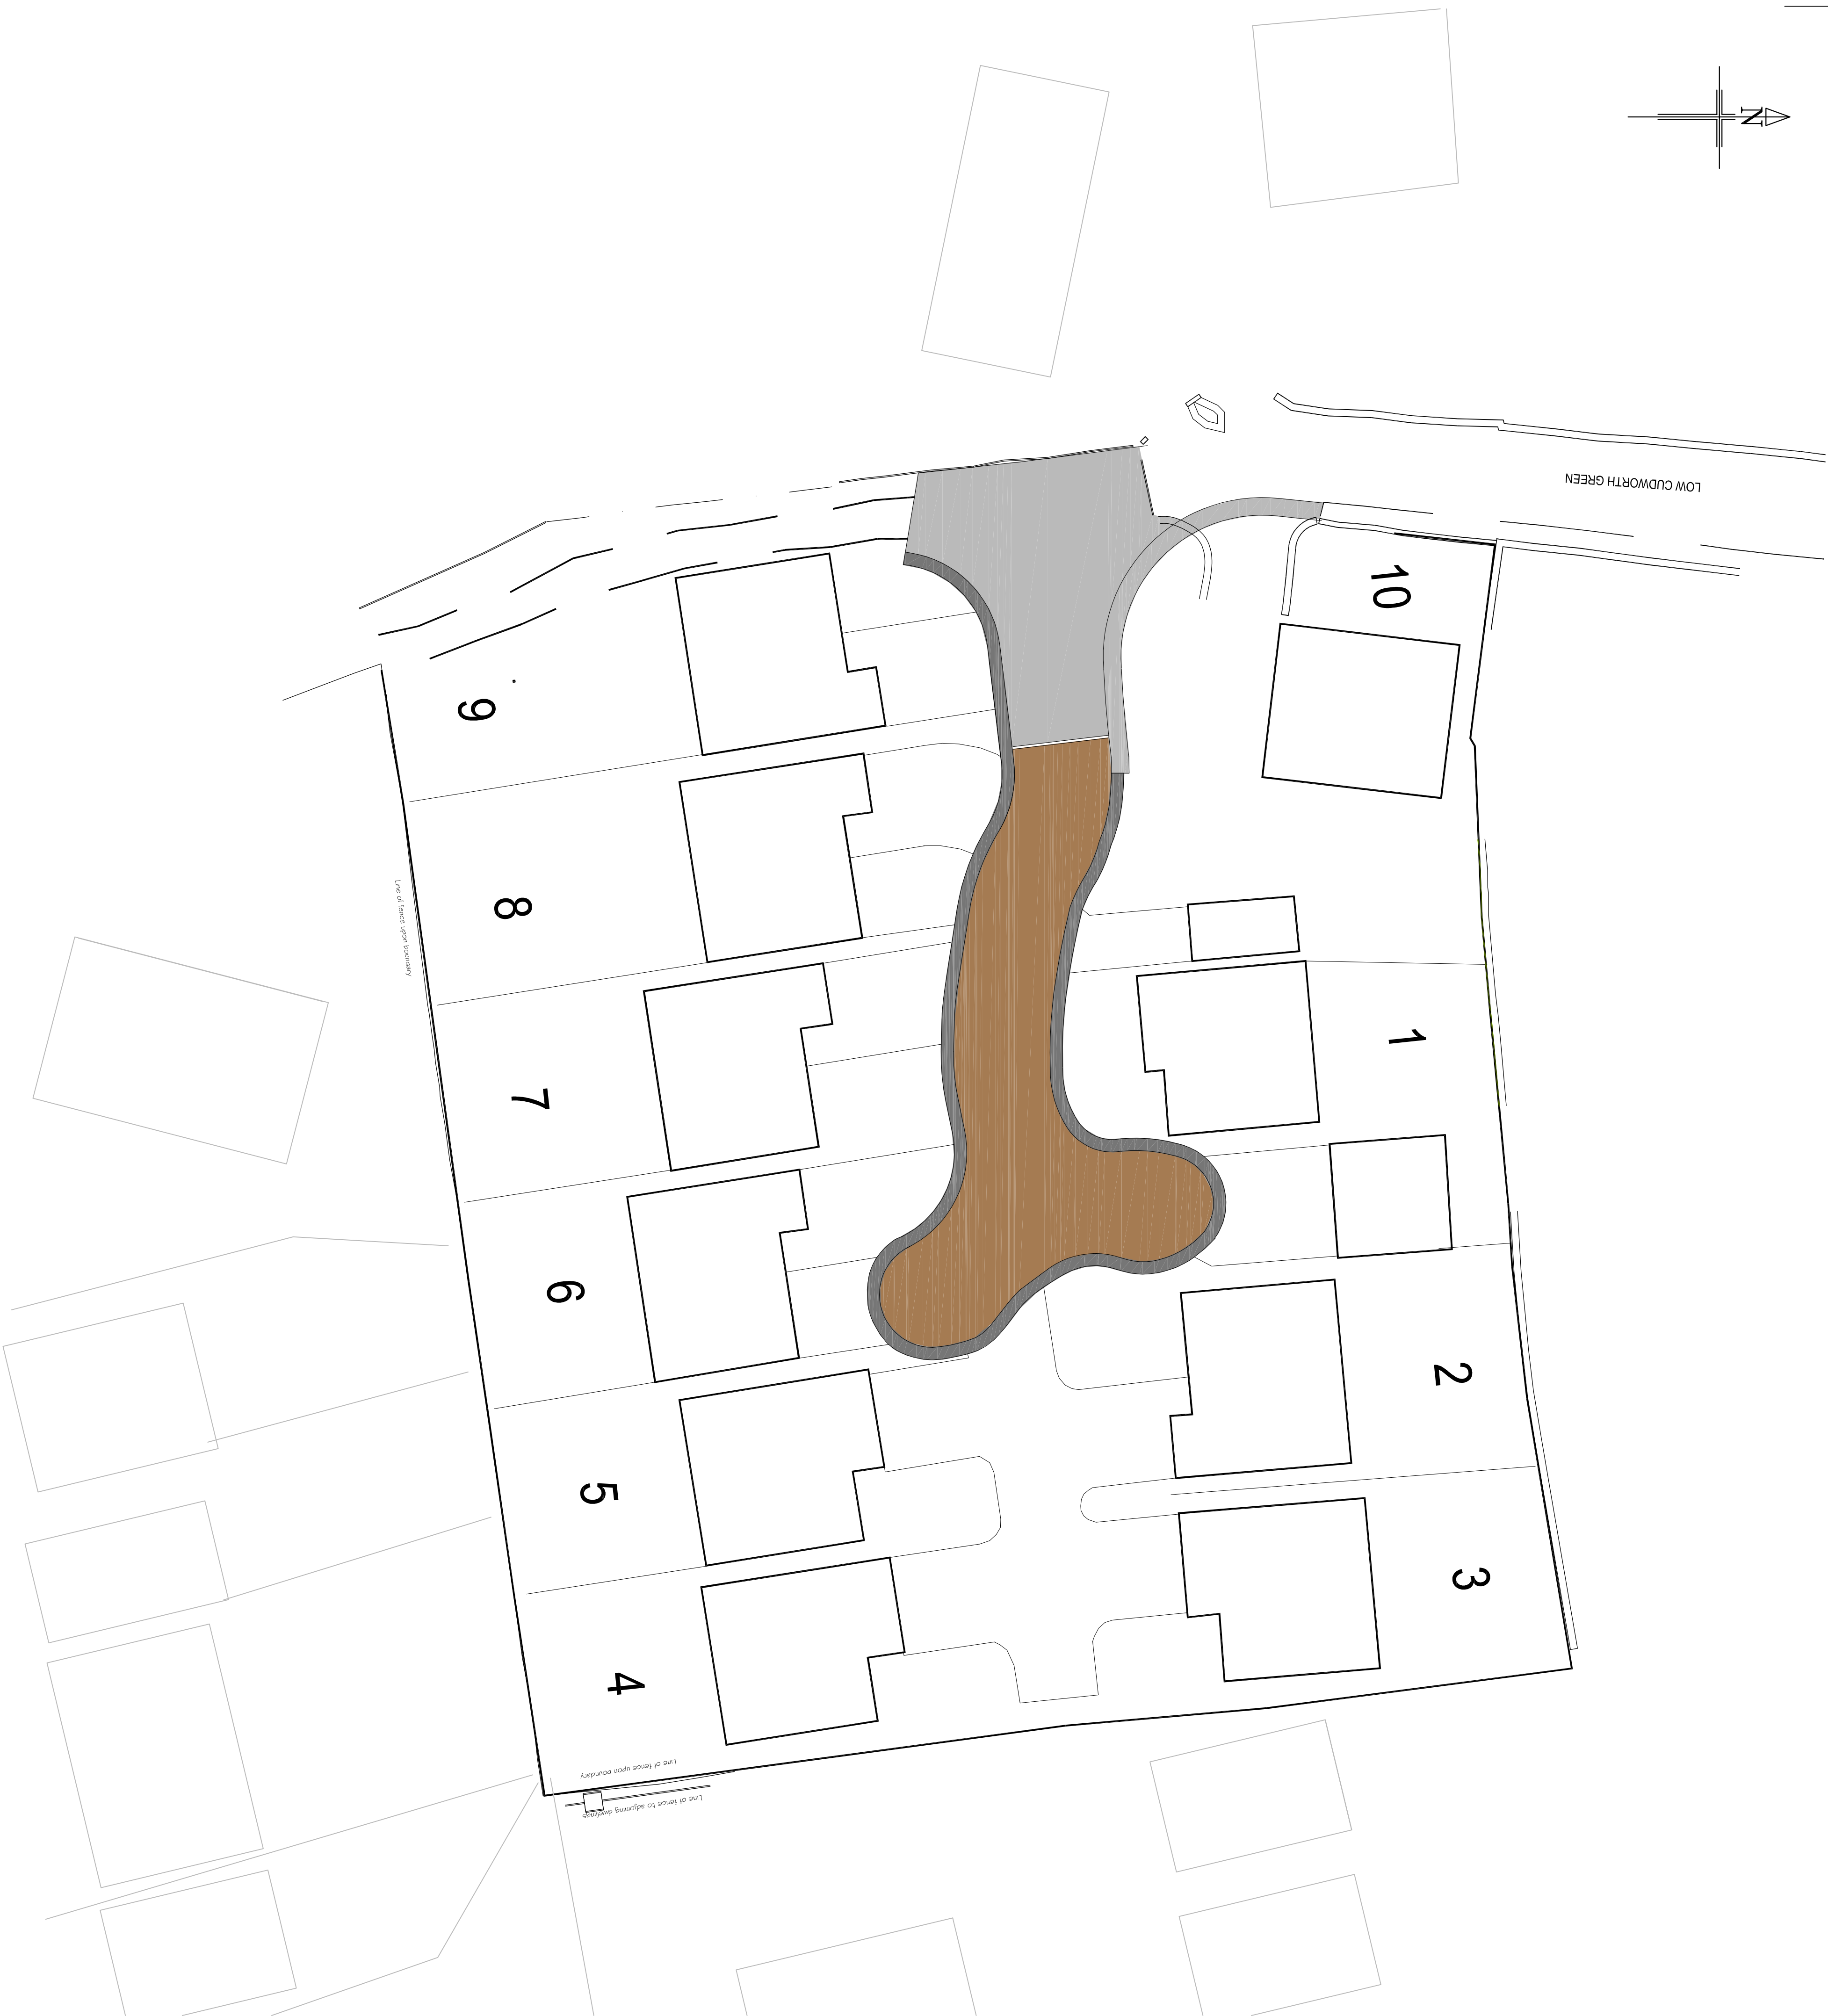


KEY

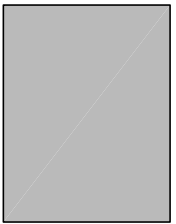

Black Bituminous surfacing

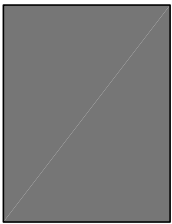

Block paving - Charcoal

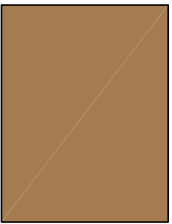

Block Paving - Brindle

Preliminary

B		Amended following comments from Highway	28-5-17	AST
A		Amended following comments from Highway	21-5-17	AST
Rev	Details		Date	Drawn/Ck

RMH Properties Ltd

Low Cudworth Green
Cudworth, Barnsley

Highway surfacing

Dwg No.: STE/17/08/13 B

Date: 18-5-17

Scale: 1:200

Copyright © Shaun Tonge Engineering

SHAUN TONGE
ENGINEERING



11 Broomhead Road, Wortwell, Barnsley, S73 0SA,
Tel: 01228 755929, Mobile 07528 278070, Email: shauntongeengineering@yahoo.co.uk