




AMENDED PLAN No 2011/1168

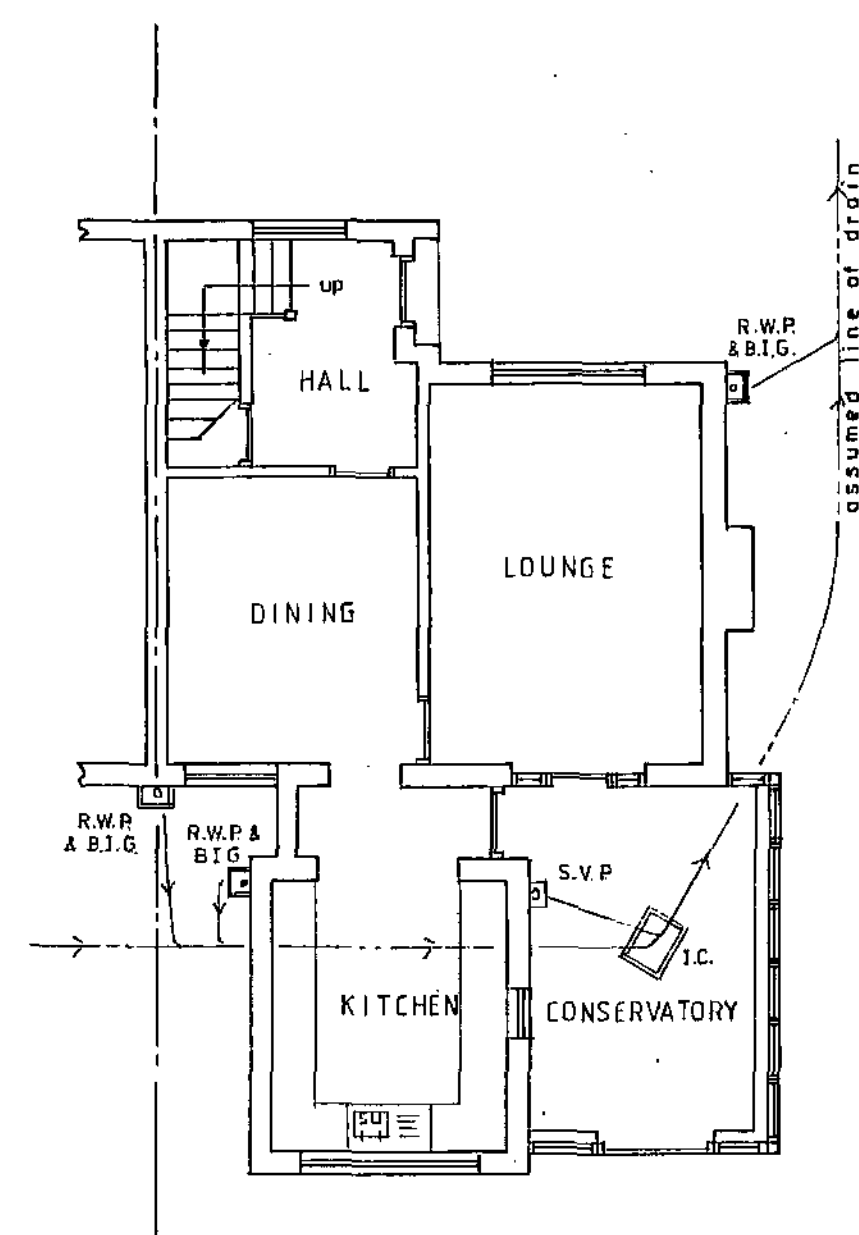


EXISTING G.F. PLAN

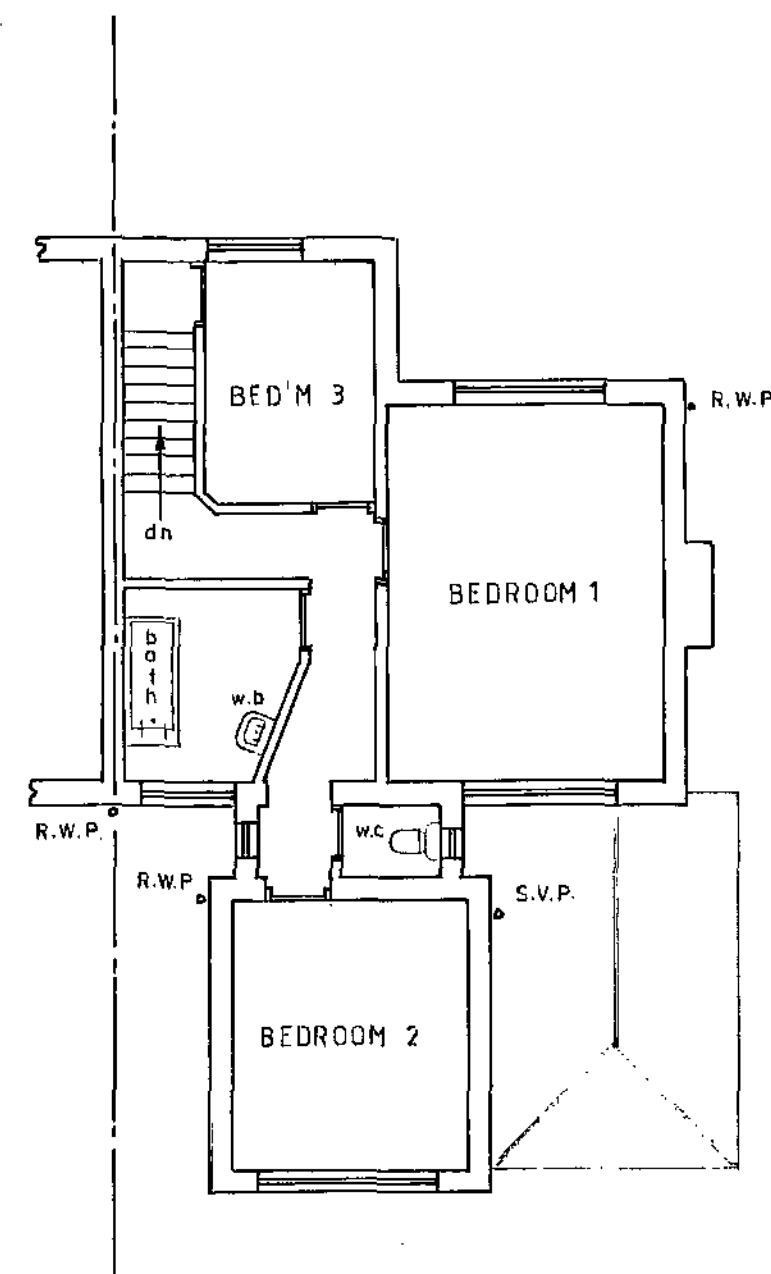


EXISTING F.F. PLAN

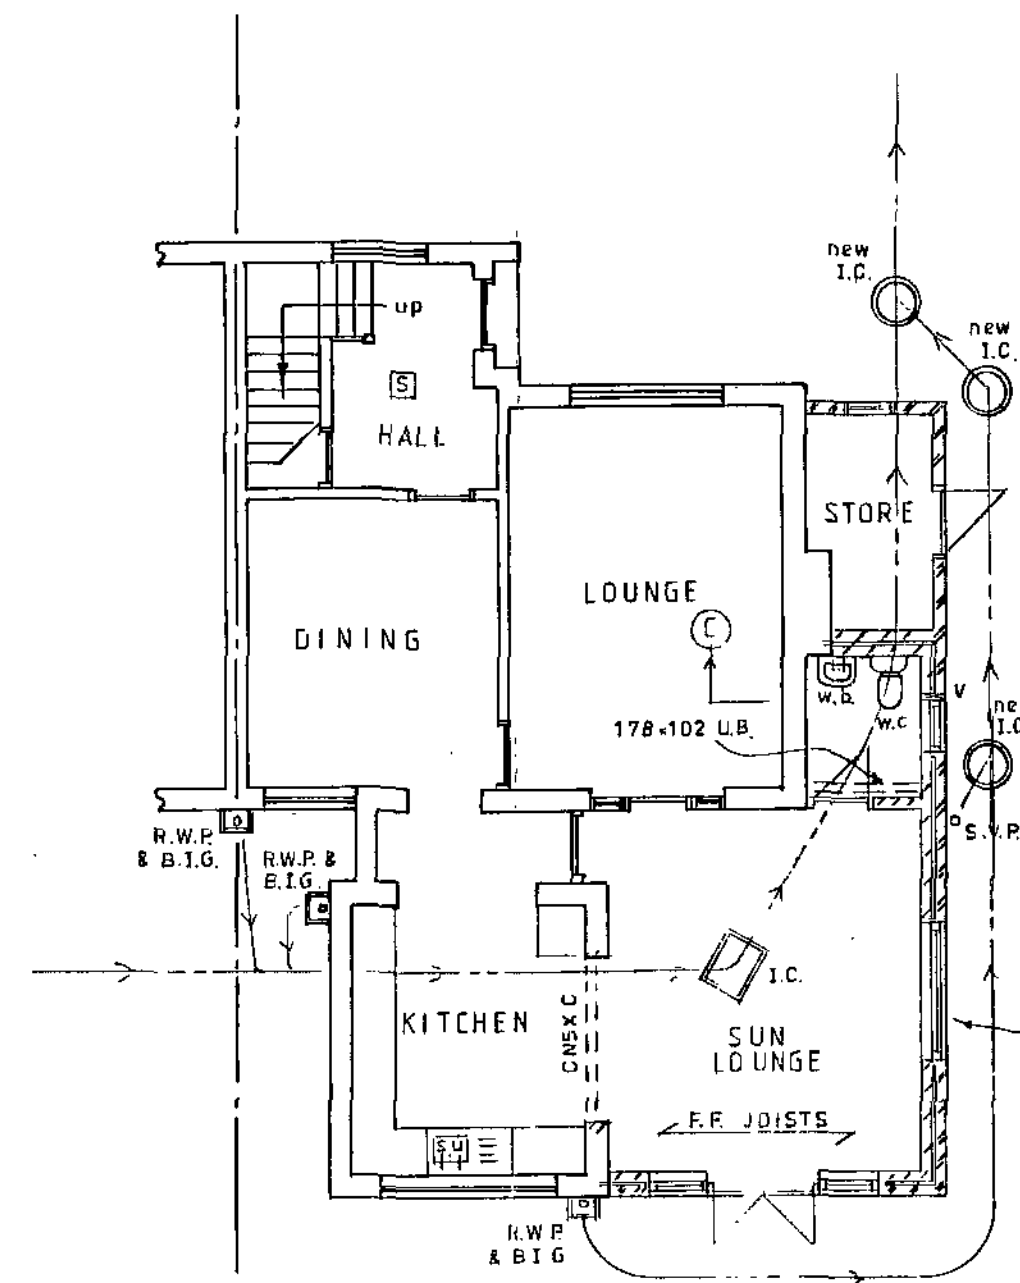


PROPOSED G.F. PLAN

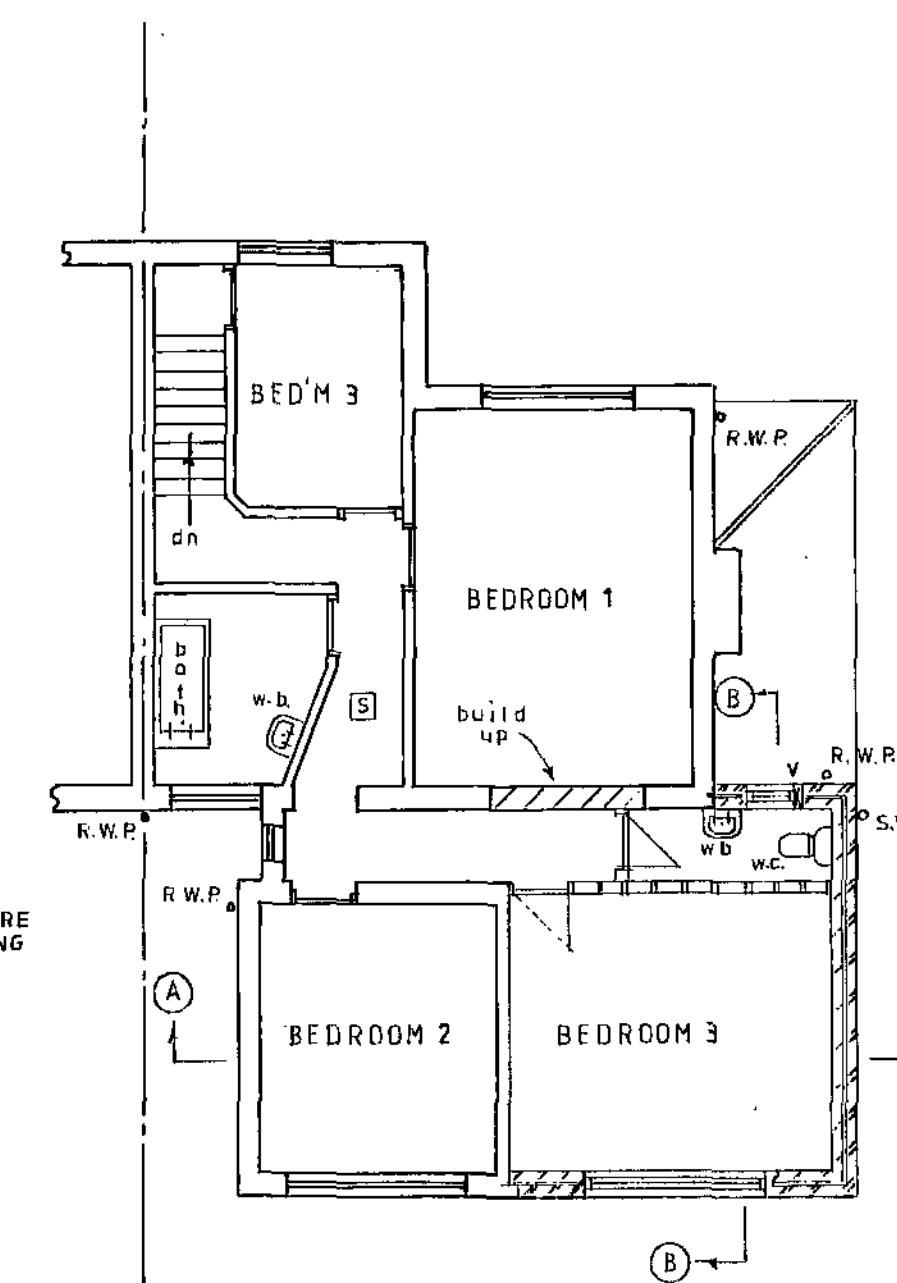

PROPOSED F.F. PLAN

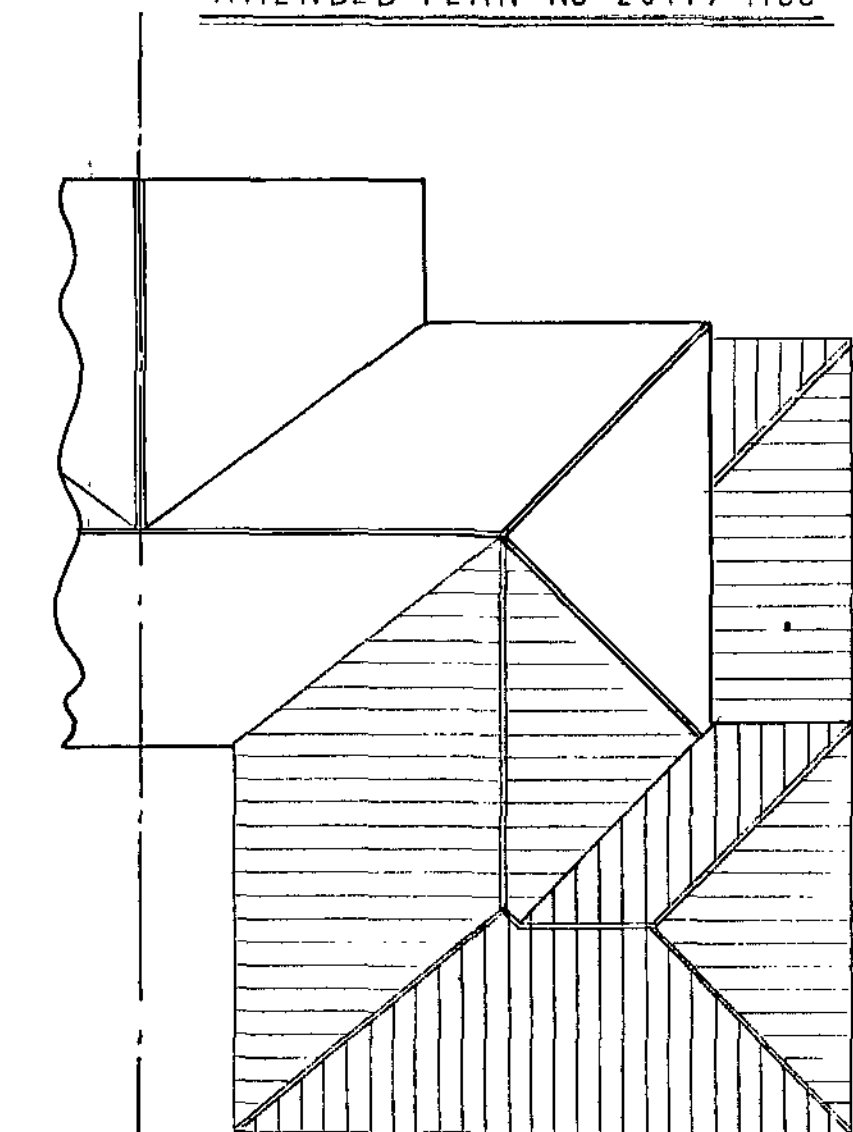


ROOF PLAN

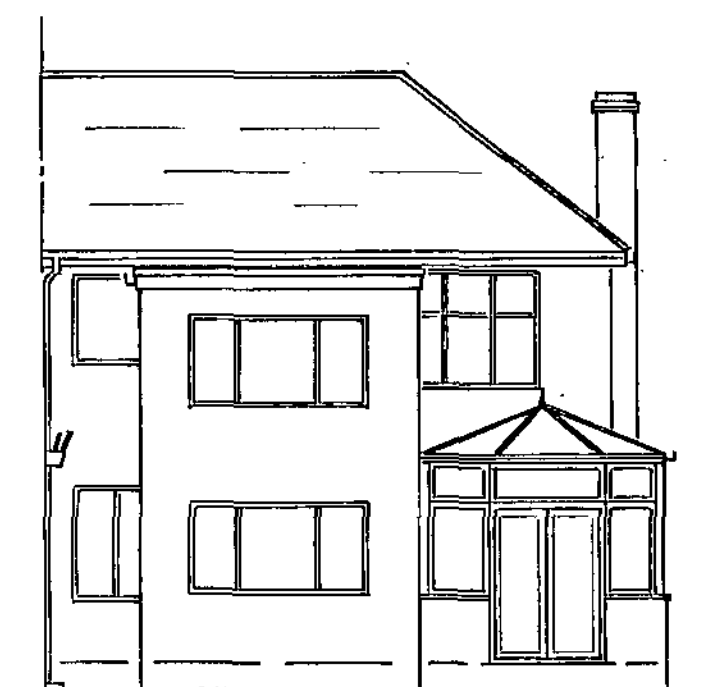

EXISTING REAR
SOUTH




EXISTING FRONT
NORTH

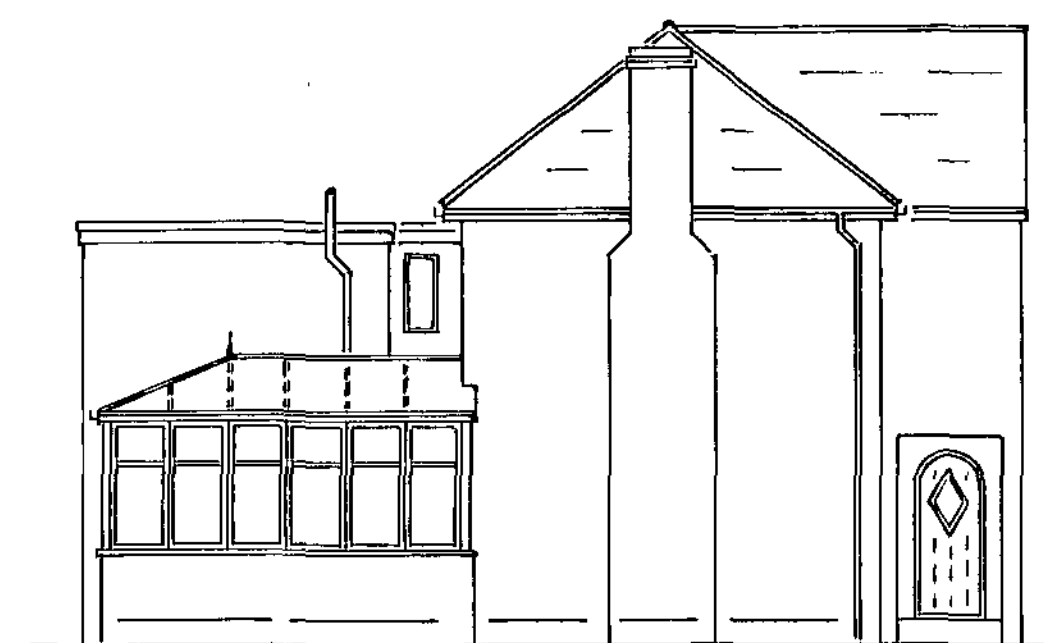


EXISTING SIDE
EAST


IF THE HEIGHT OF THIS ROOF IS REDUCED THEN THE SHALLOWER PITCHED SLOPE OF 31° (ADJACENT TO No 9 LEVILLE HOUSE) WOULD BE REDUCED FURTHER IN PITCH TO AROUND 27° - AS SLATES ARE NOT VERY EFFICIENT AT PITCHES LESS THAN 30° IT WOULD BE NECESSARY TO USE CONCRETE TILES ON THIS SLOPE AND THEN FOR THE REST OF THE ROOF IN ORDER TO PROVIDE A COMMON ROOFING MATERIAL.

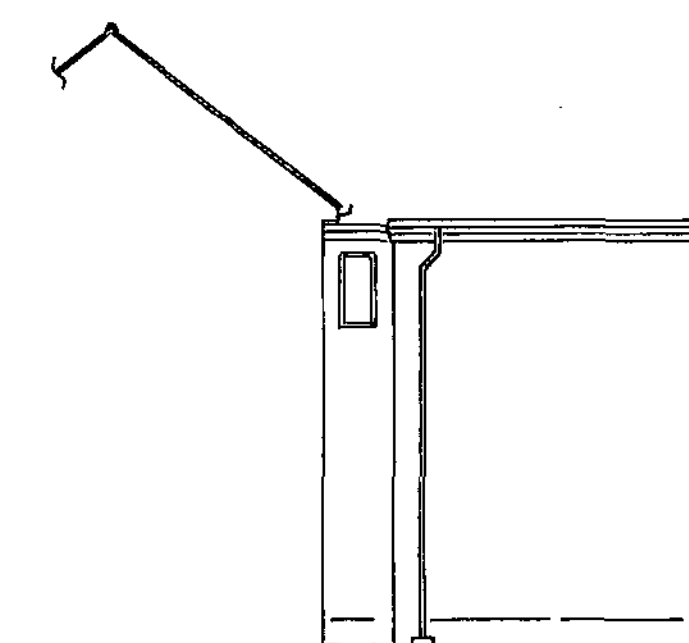

EXISTING SIDE
WEST

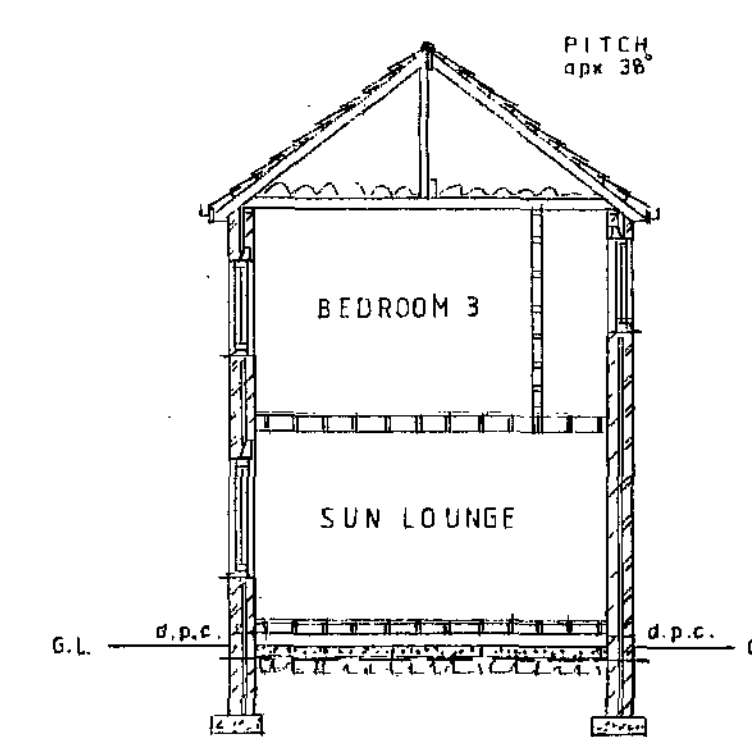


SECTION B-B

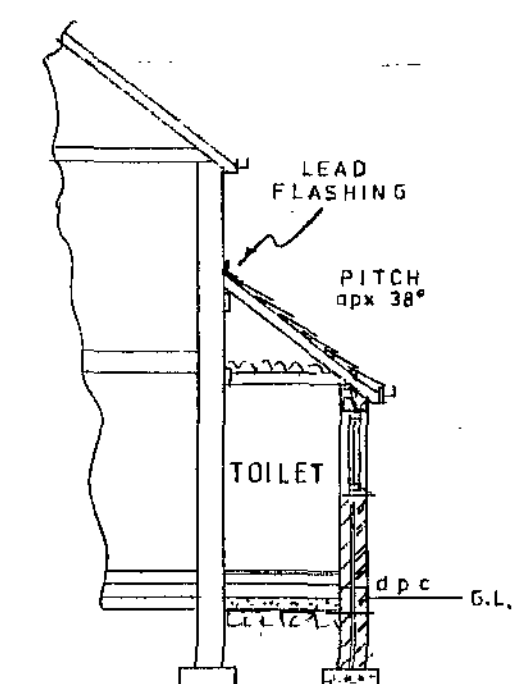


SECTION C-C




PROPOSED REAR
SOUTH

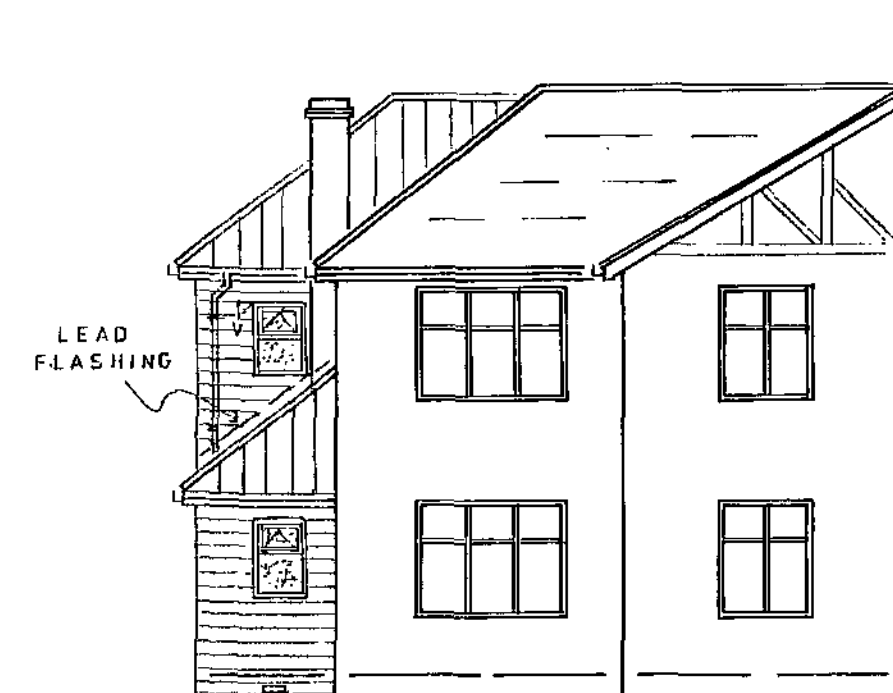


PROPOSED FRONT
NORTH

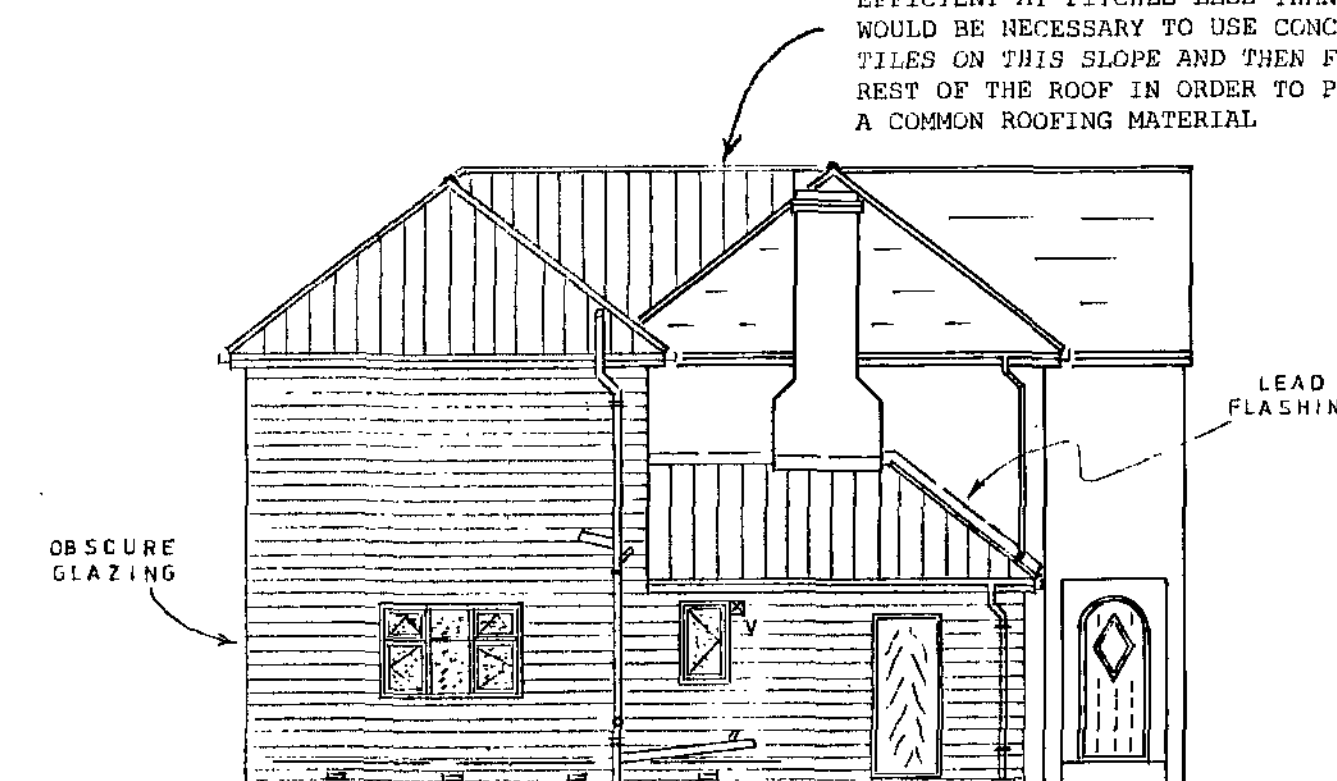

PROPOSED SIDE
EAST

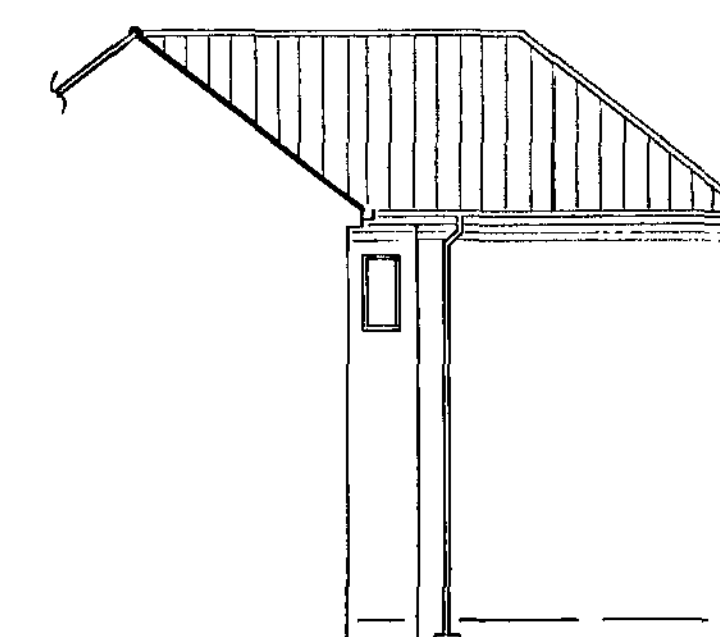

PROPOSED SIDE
WEST

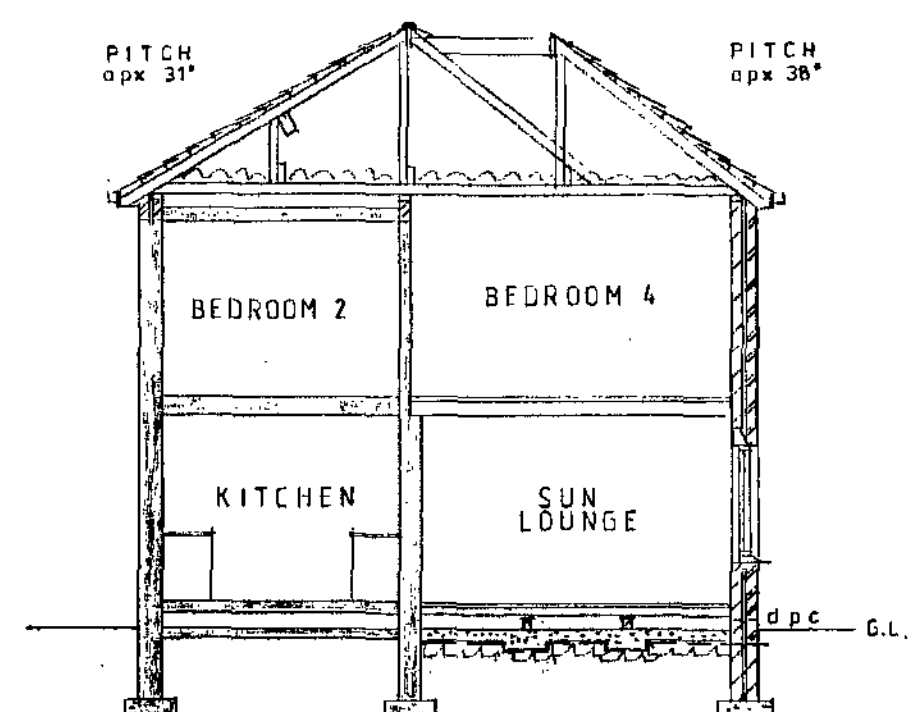

SECTION A-A