




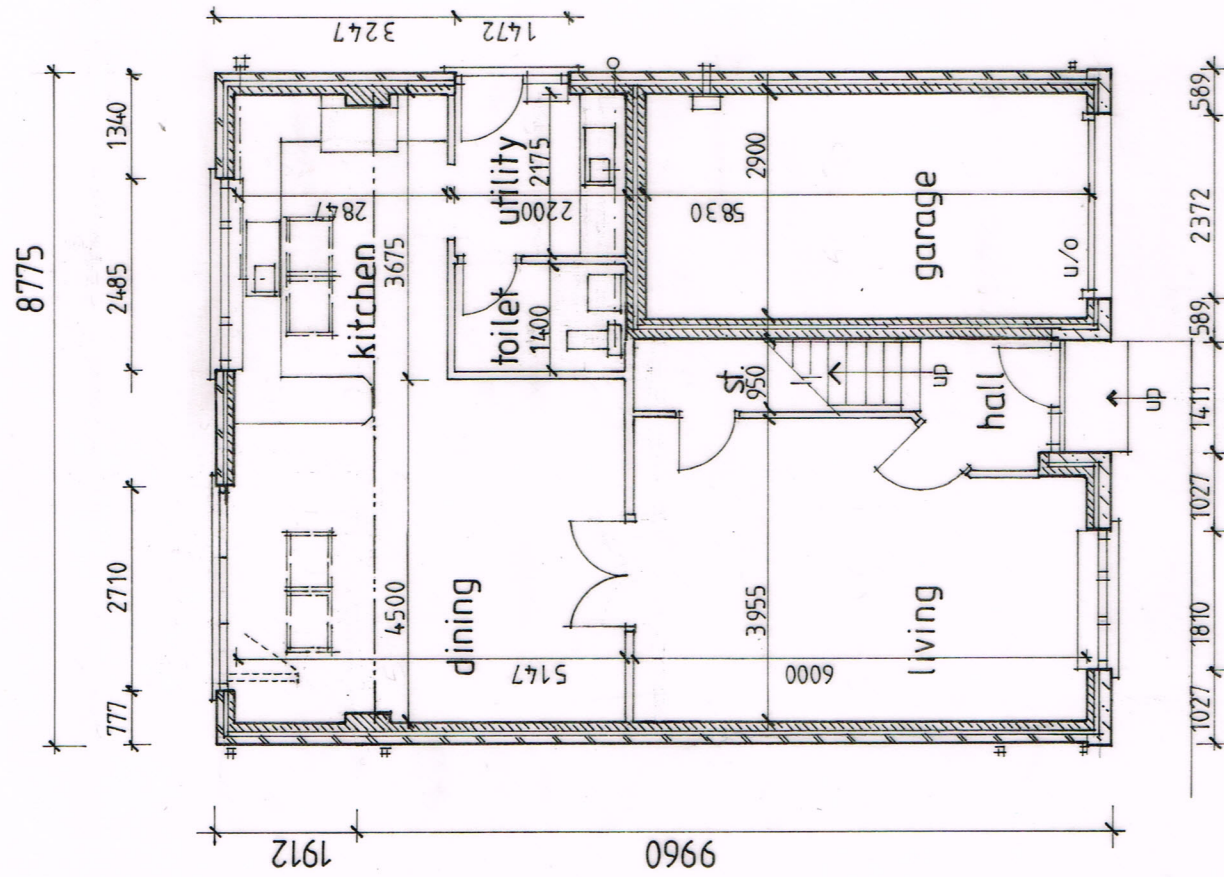

Ground Floor

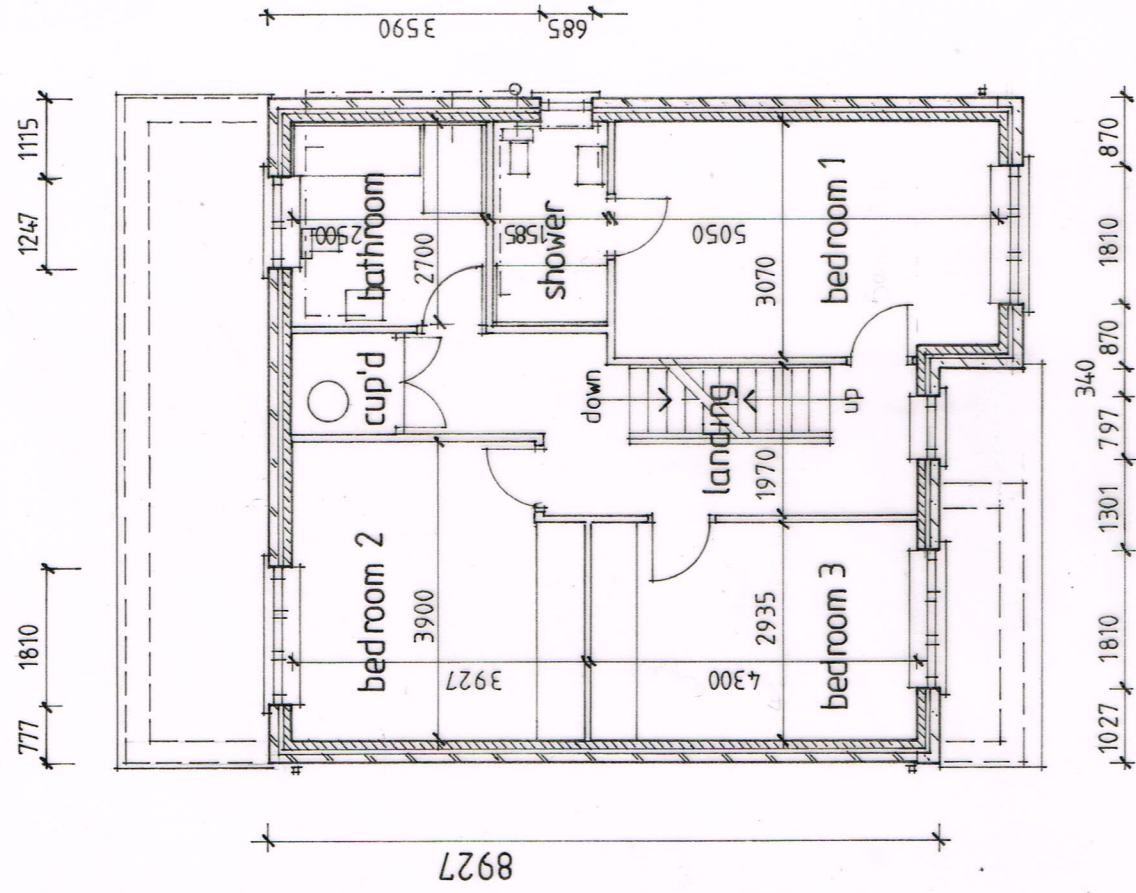

First Floor

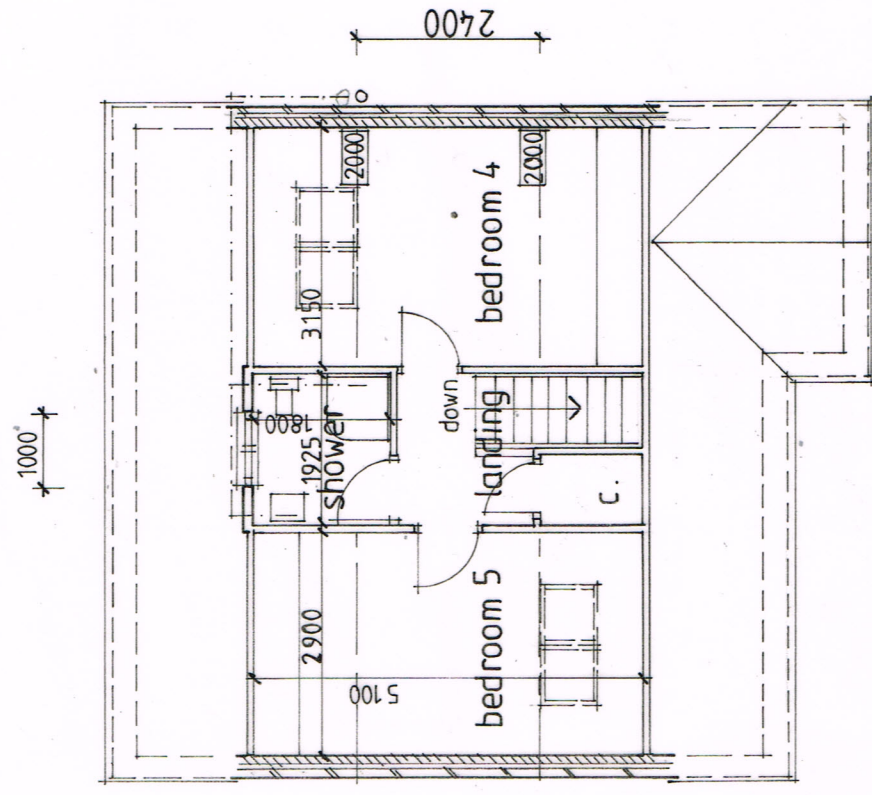

Loft

rev.	description	date

The contractor shall check all dimensions on site and report discrepancies before work commences.
No dimension shall be scaled off this drawing.
©copyright of this drawing is retained by A L Turner
Plot 8 is part of a larger residential development granted planning permission under lpa reference 2014/0814.

client	Logan Developments Ltd
project	Plot 8, Land off Oaklea Close, Staincross, Barnsley, S75 6LY
title	Floor Plans

A L Turner + Associates
CHERRY TREE HOUSE, LEVISHAM, NORTH YORKSHIRE, YO18 7NL
mob: 07976 397307
tonyturner829@btinternet.com
www.yorkshirearchitectural.co.uk

date:	12.2015	scale:	1:100	drawn:	ALT	rev.	2301:3
-------	---------	--------	-------	--------	-----	------	--------