


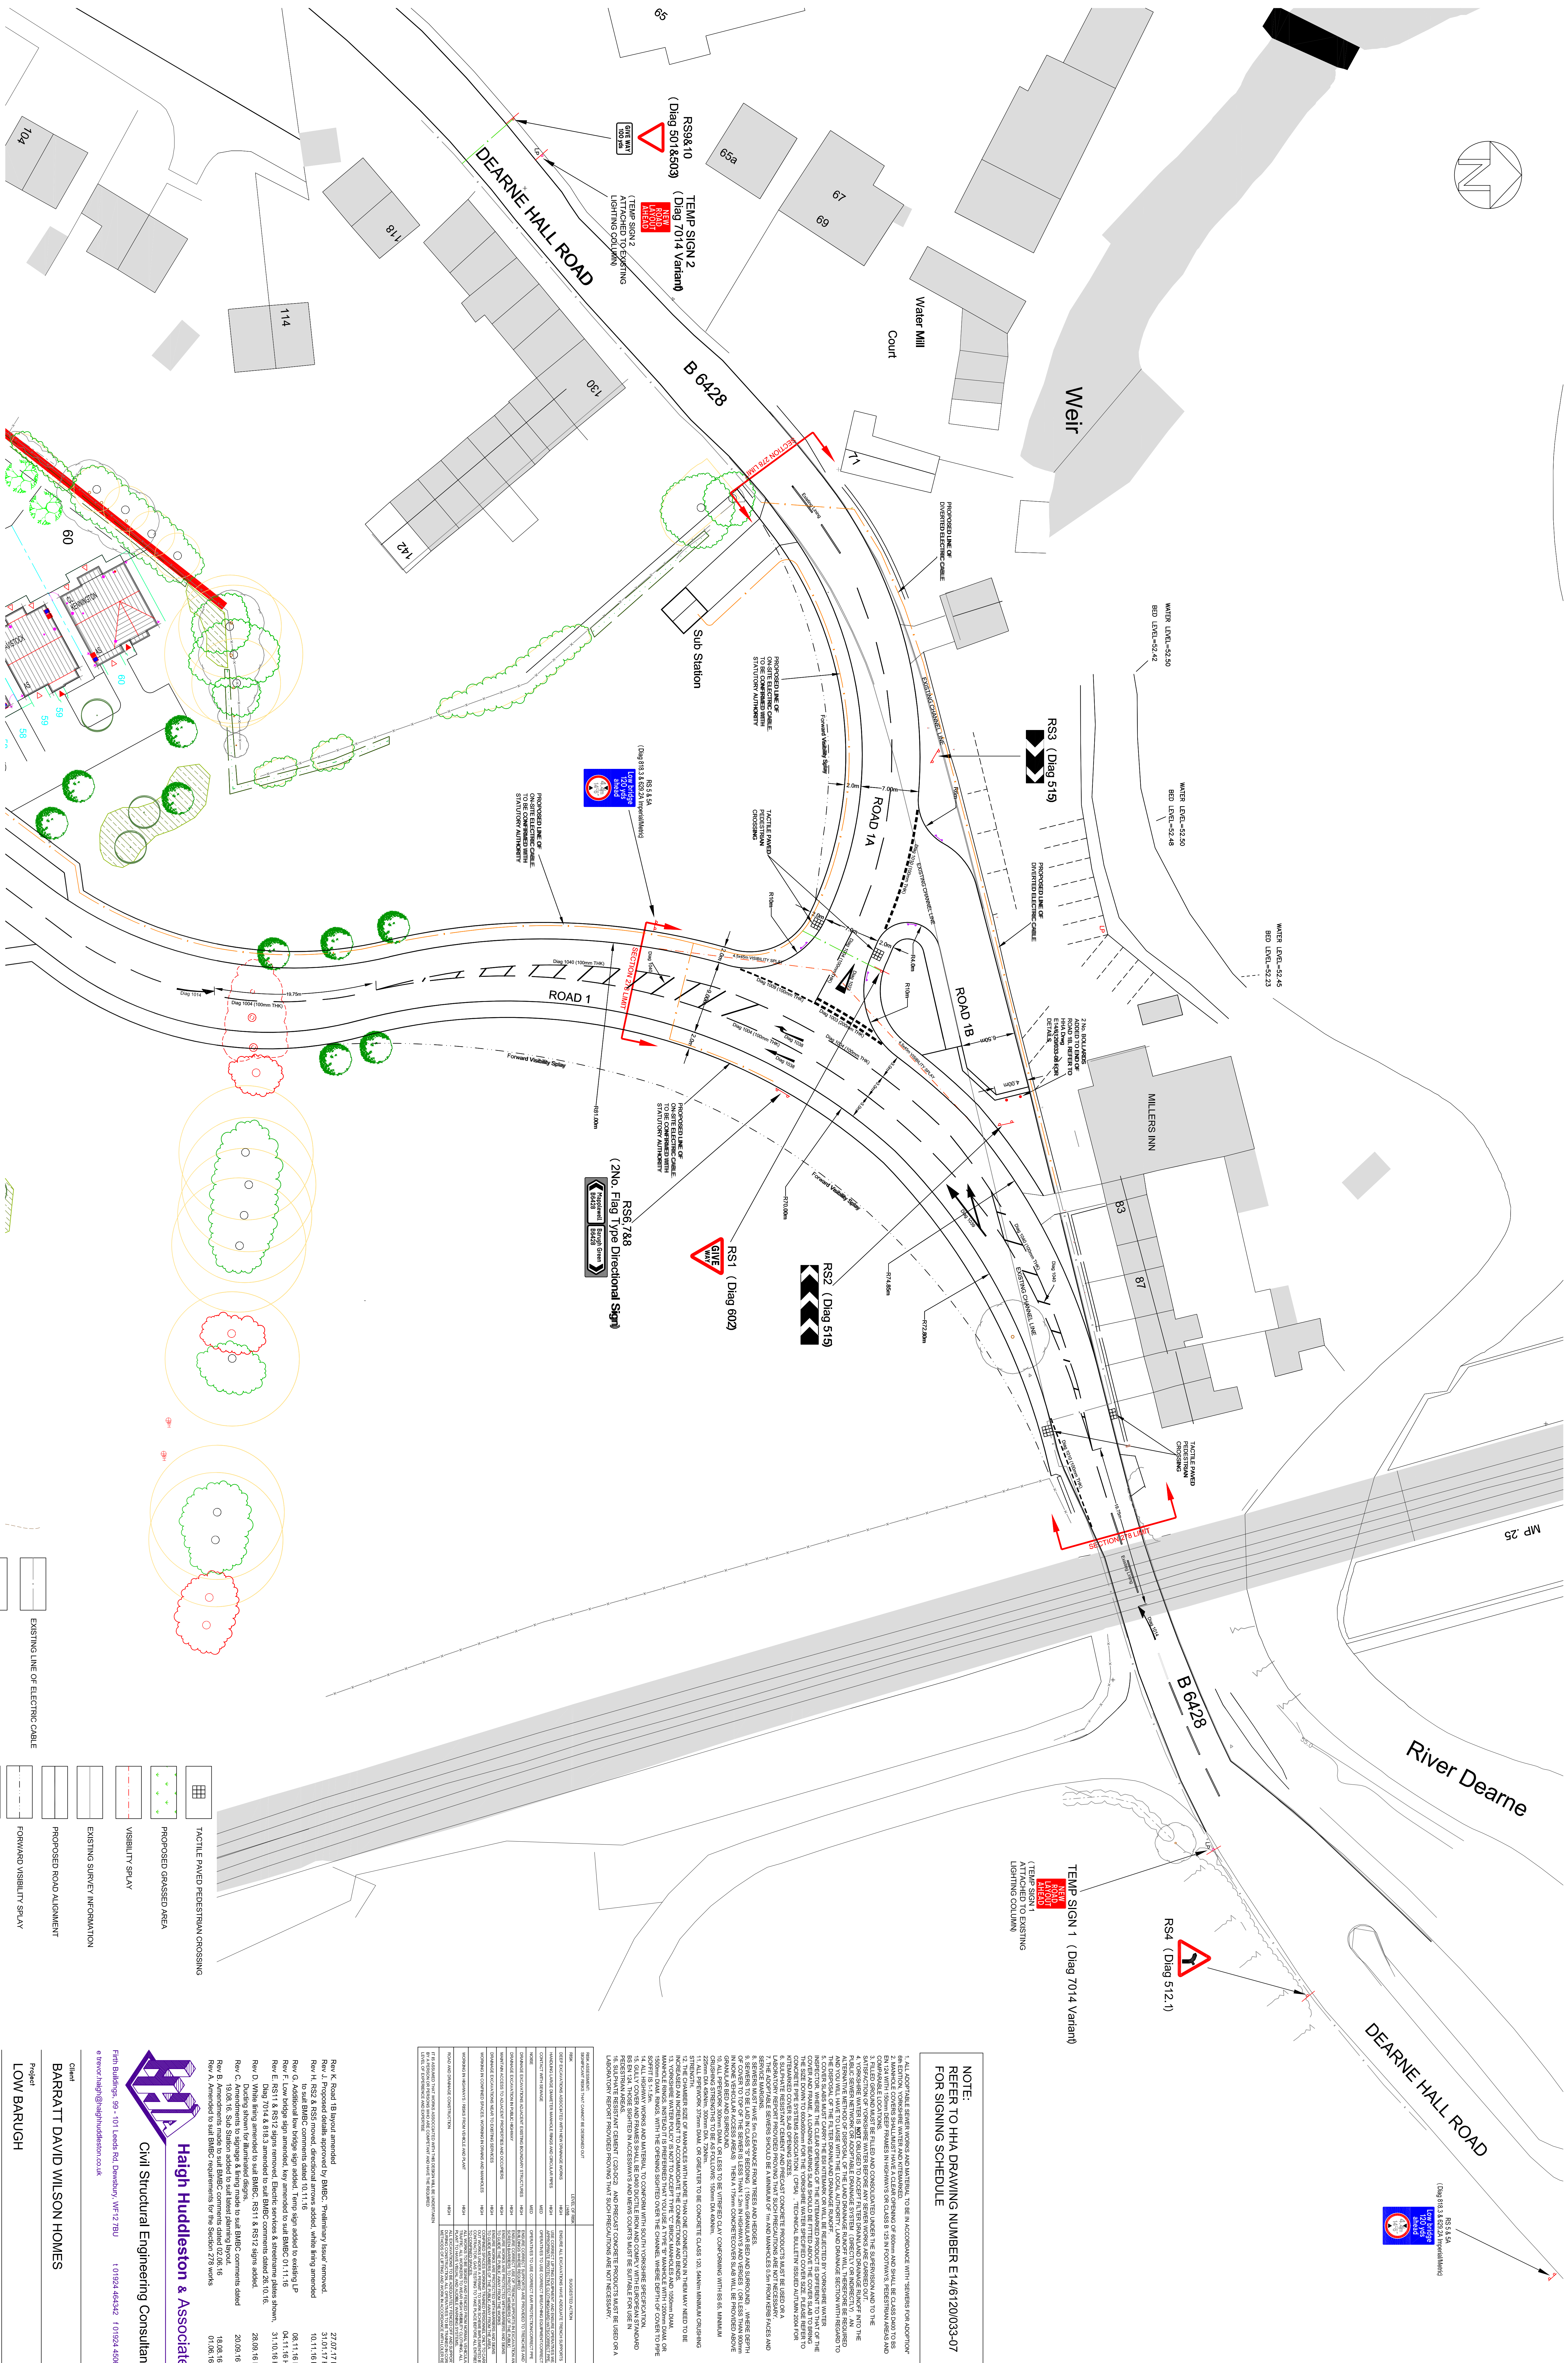

NOTE:
REFER TO HHA DRAWING NUMBER E14/6120/033-07
FOR SIGNING SCHEDULE

[illegible][illegible]

Haigh Huddleston & Associates

Civil Structural Engineering Consultants

Firm Buildings, 99-101 Leeds Rd, Donemsey, WF12 7BU
 Trevor.Haigh@haighhuddleston.co.uk

T 01924 456342 F 01924 450692

Project
LOW BARUGH

PROPOSED JUNCTION WHITE LINING PLAN
(located near Millers Inn, Dearne Hall Road)

Dwn	Chkd	Date	Scale	Dwg	No.
HH		Oct-15	1:250 @A0	E14/6120/033-03K	