

DO NOT SCALE EXCEPT FOR PLANNING AND BUILDING REGULATION PURPOSES

GENERAL NOTES

LIGHTING :-
ALL LIGHTING TO BE POSITIONED TO AVOID DIRECT GLARE ON THE EYES OF THE USER AND UNWANTED REFLECTIONS FROM THE SCREEN OR OPERATING FEATURES. GLARE FROM LIGHTING TO BE AVOIDED.
SIGNAGE :-
ALL SIGNAGE TO CONFORM TO BS 8300:2001 SECTIONS 9.2.2 LOCATION & DESIGN OF SIGNS & INFORMATION AND 9.2.3 VISUAL SIGNS.
ALL NEW GLAZING CONFORMS TO BS 6206.
ALL ELECTRICAL WORK CONFORMS TO BS 7671.
IT IS ASSUMED THAT ALL PRELIMINARY WORKS CARRIED OUT / CONTRACTED BY THE SITE OWNER (SHOULD THEY BE REQUIRED BY THE PROJECT) ARE COMPLETED IN ACCORDANCE WITH CURRENT BUILDING REGULATIONS 2010 AND AMENDMENTS THEREAFTER

SITE NOTES


FLOOR CONSTRUCTION:
CERAMIC TILES ON CONCRETE
REMOVE EXISTING RECEIPT BIN AND SECTION OF PLASTER BOARD
FORM APERTURE IN EXISTING BRICK WORK AND FIT STEEL APERTURE LINERS AND CAVITY CLOSERS
INSTALL SECURITY ENCLOSURE, 26mm FLOOR PLATE, ATM, ILLUMINATED SIGN AND ELECTRICS

NOTE:


SWAP EXISTING FUSE SPUR ABOVE EXISTING ATM TO A NEW DB TO RUN BOTH ATMS

WORK TO BE CARRIED OUT BY OTHERS


REMOVE TOILET, PARTITION WALL / DOOR AND LOOSE STOCK

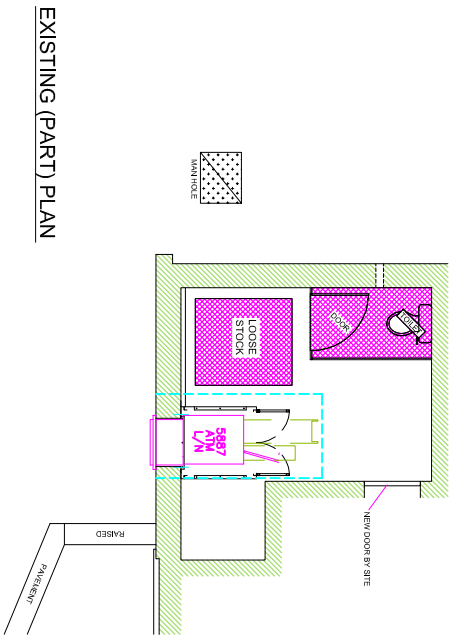


EXISTING (PART) PLAN

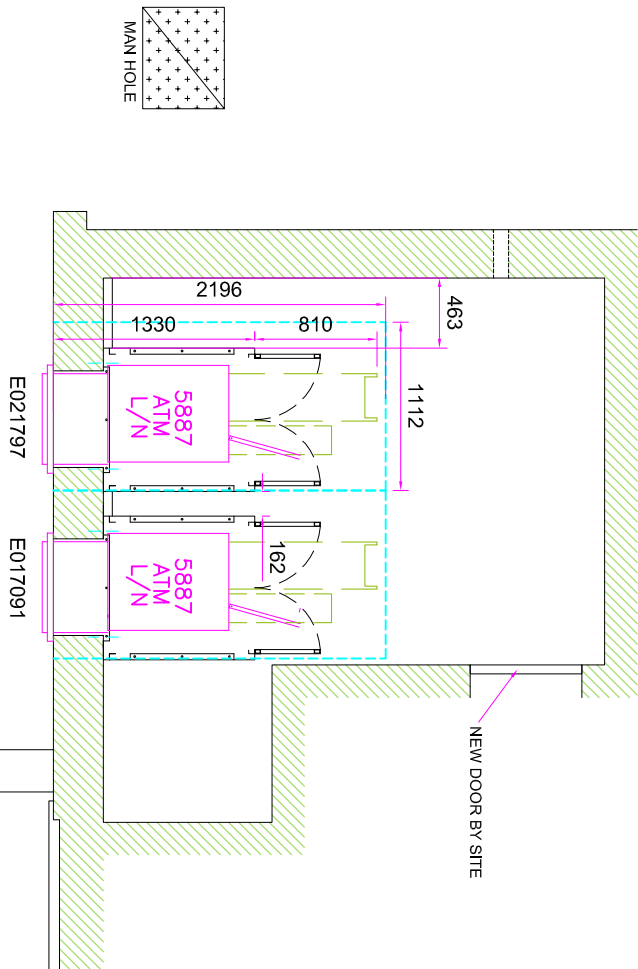



PROPOSED (PART) PLAN

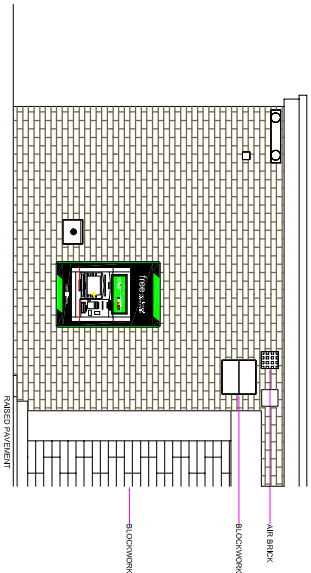


EXISTING ELEVATION

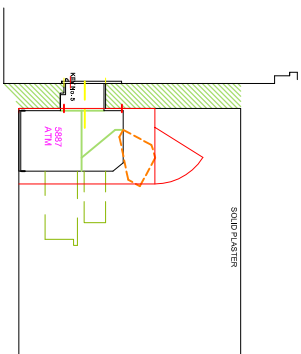

EXISTING SECTION VIEW A-A

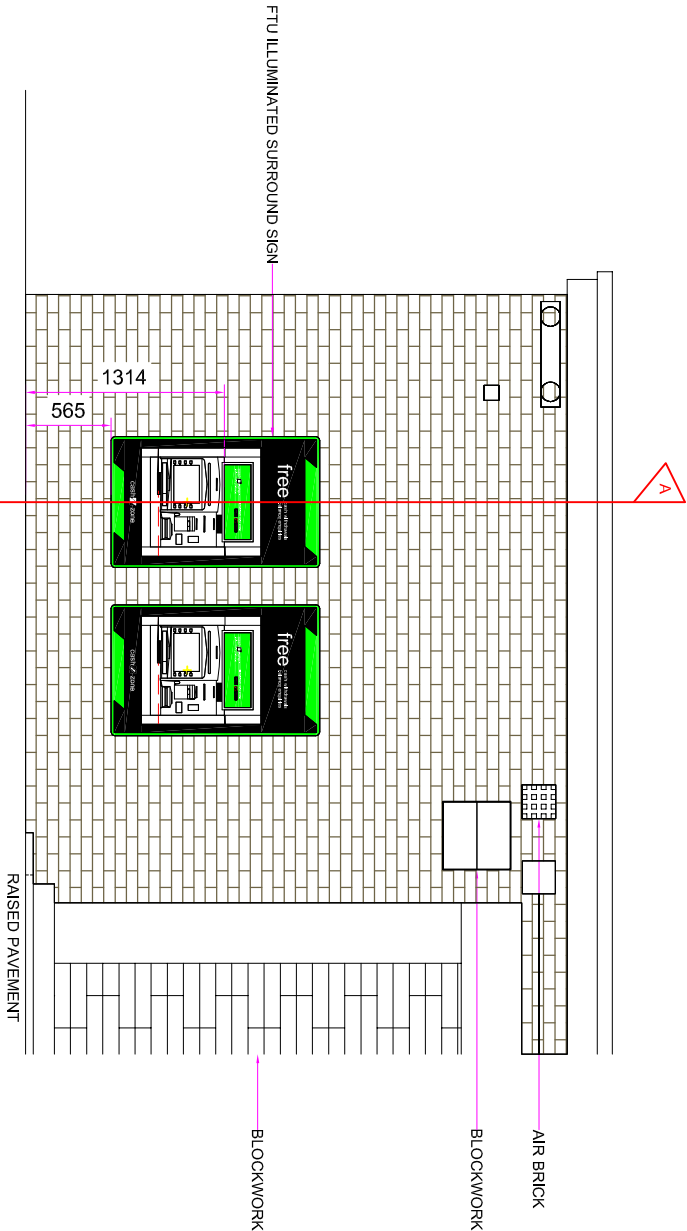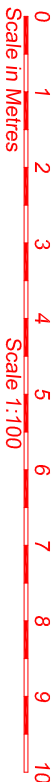

PROPOSED ELEVATION

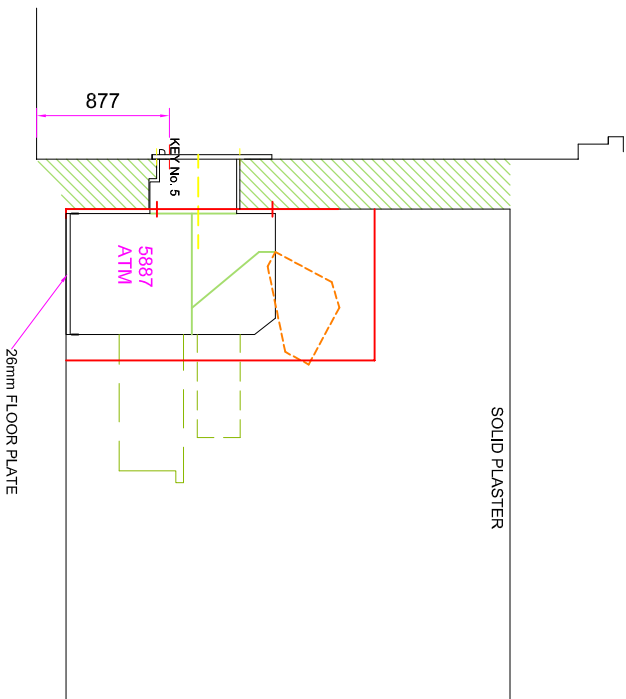

SECTION VIEW A-A



SITE ADDRESS

COSTCUTTER
LINDHURST ROAD, BARNSELEY,
S71 3NB

TITLE
PROPOSED AUTOMATED TELLER MACHINE (ATM)
INSTALLATION FOR CASHZONE

DRAWN	CT	DATE	3/10/8/17	SCALE	VARIOUS @A3
REF/ORG NO.	E021797	SHEET		REVISION	

REVISION	DESCRIPTION	REVISION	DATE	BY
04				
03				
02				
01				

drawing approval

NAME:-	POSITION:-	SIGNED:-

