



Metro Handbook Section 10 External circulation

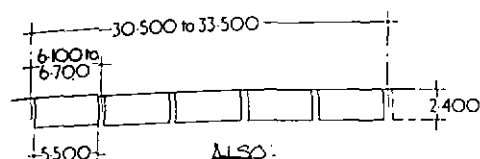


0° parking

ALSO:

YOU WILL SEE THE DIMENSIONS ON SITE ARE MUCH WIDER

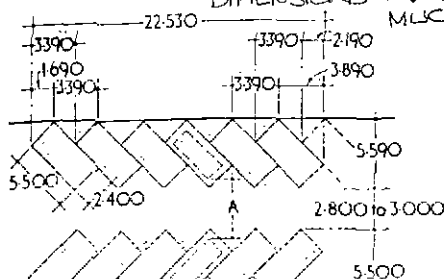


45° parking

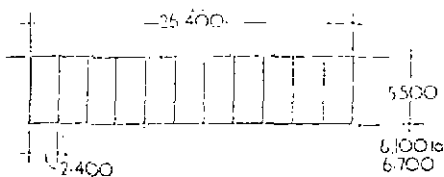

90° parking

10.5 Critical dimensions of parking stalls with stall size of 5.5x

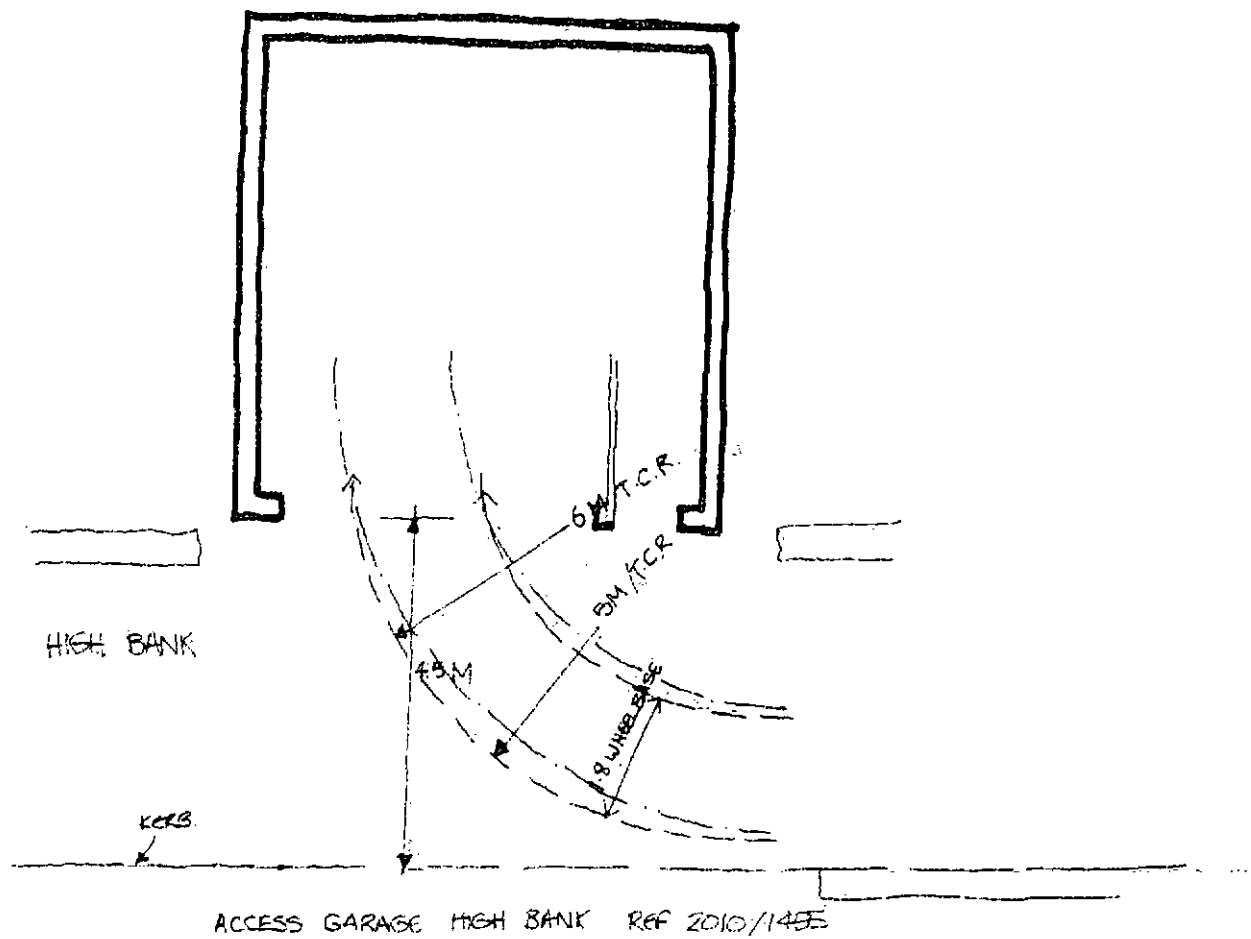

MICHAEL A CLYNCH
 Dip. Arch. Dip. T. P. A.R.I.B.A.
 Architect & Town Planner
 14 Huddersfield Road, Ingbirchworth
 Sheffield S36 7GF Tel: 01226 766308