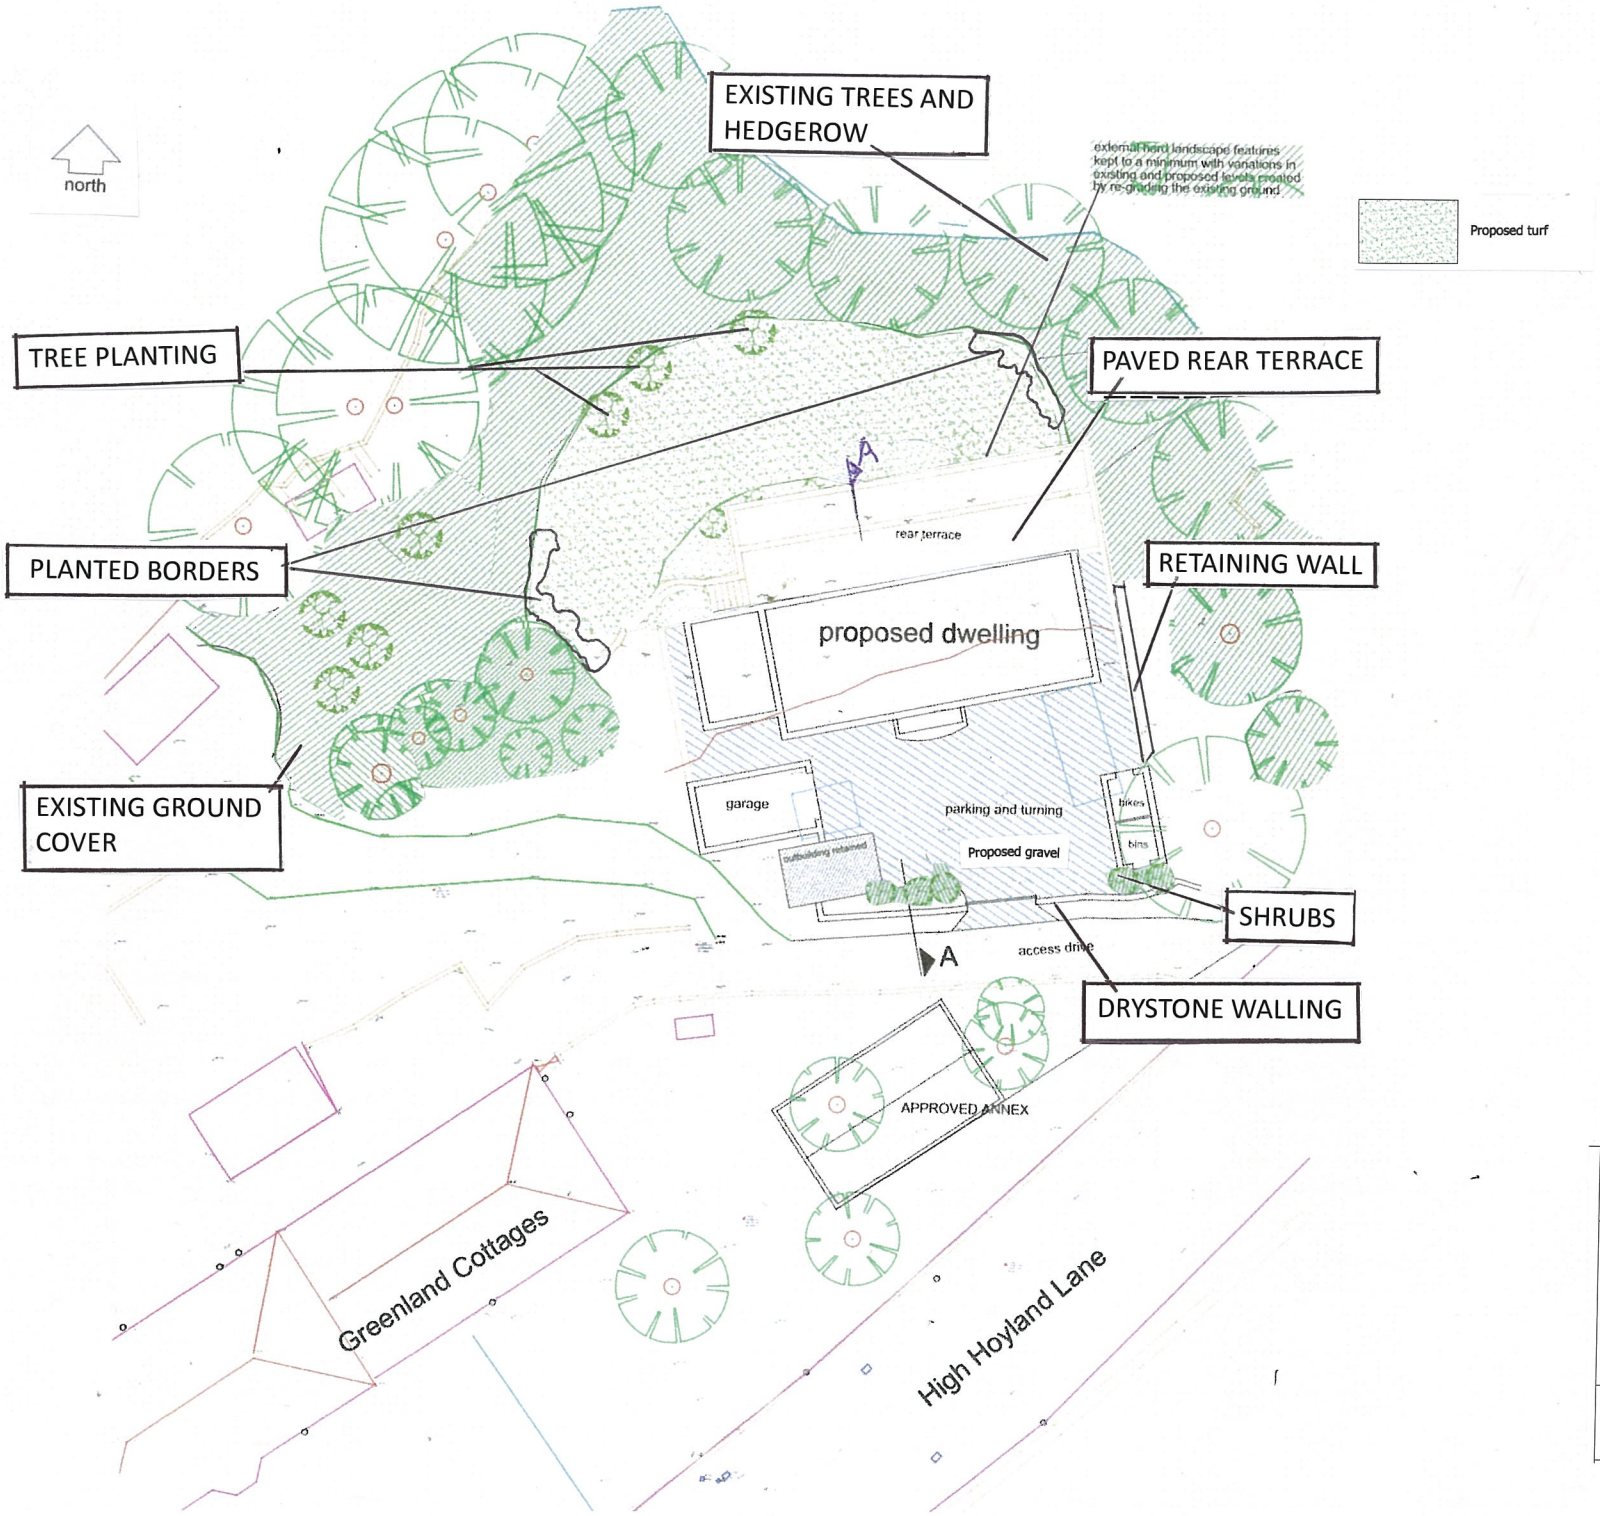

client
Steve Warsop

project
Private Residence

HIGH HOYLAND LANE,
HIGH HOYLAND
BARNSLEY

drawing title
LANDSCAPE MASTERPLAN