




FRONT ELEVATION.



L.H. SIDE ELEVATION.



REAR ELEVATION.

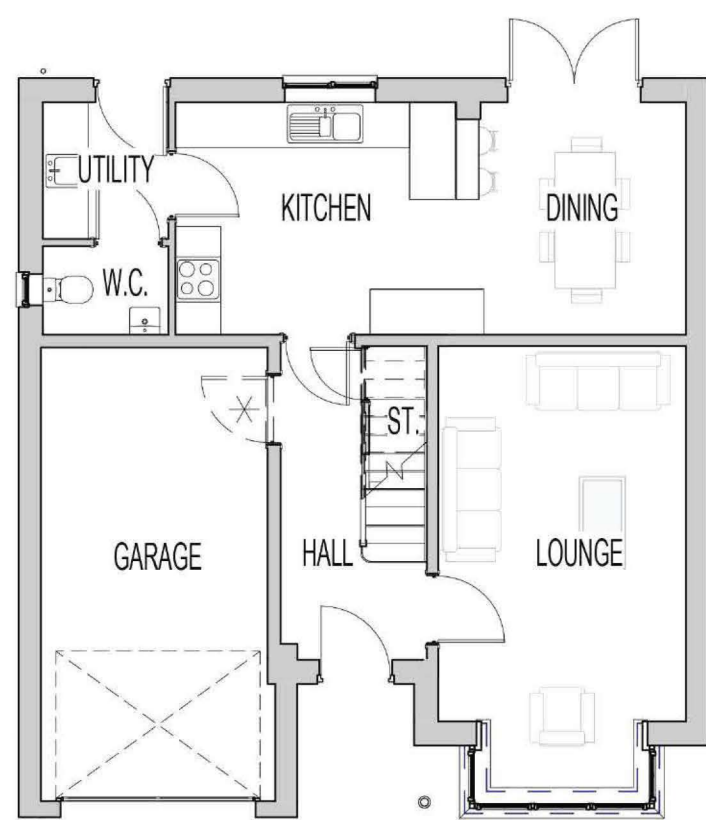

GROUND FLOOR PLAN



FIRST FLOOR PLAN.







R.H. SIDE ELEVATION.

* INDICATES OPTIONAL INTERNAL GARAGE ACCESS DOOR, CONFIRM WITH REGIONAL TECHNICAL TEAM OVER SITE SPECIFIC VARIATIONS.

SALES GARAGE (PLOT 1)


Note: Garage doors to match character areas

SC2 - SALES GARAGE

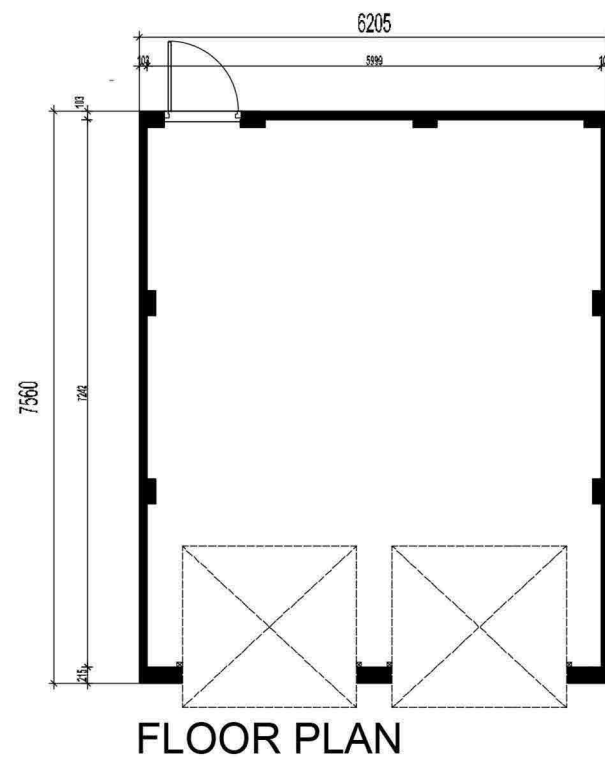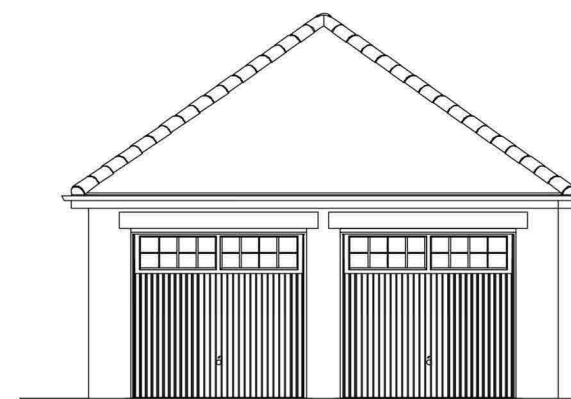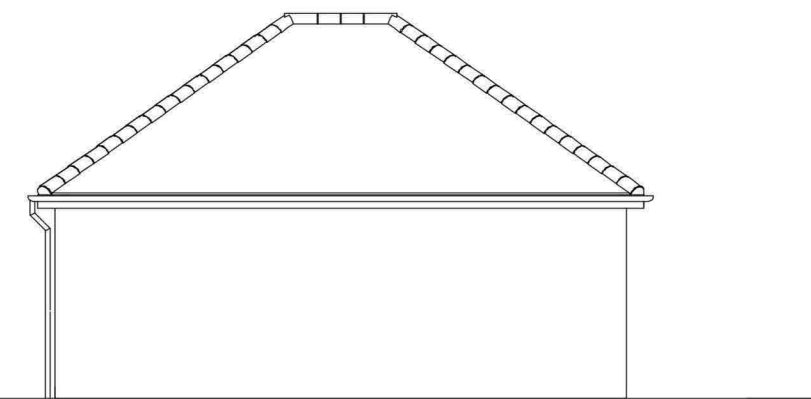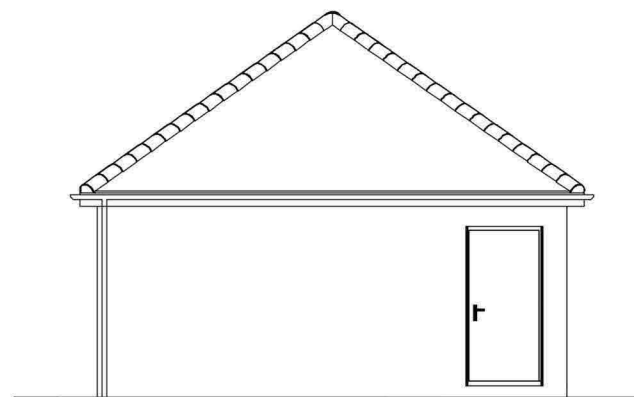


SINGLE AND TWIN AND DOUBLE GARAGES

Note: Garage doors to match character areas

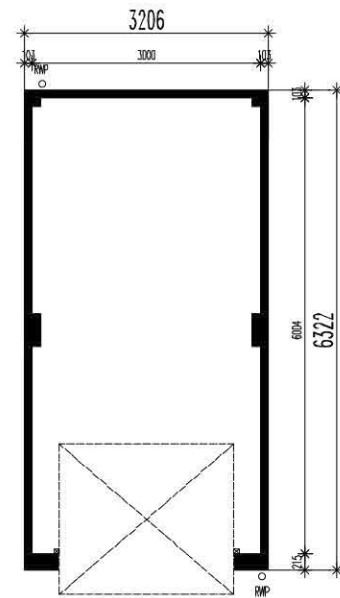


FLOOR PLAN.


SG1 - SINGLE GARAGE

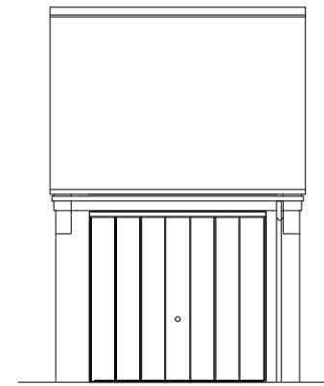


FRONT ELEVATION .

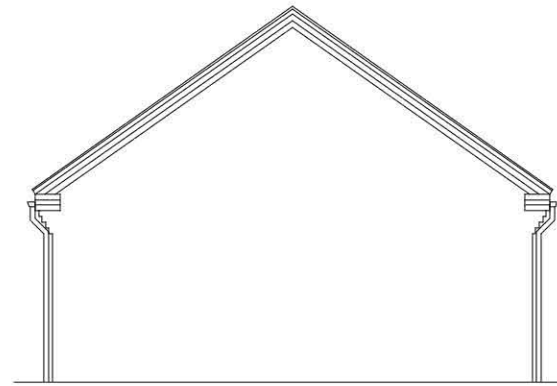

SIDE ELEVATION

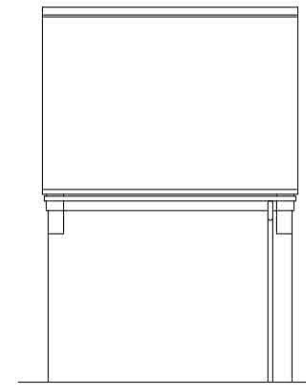


REAR ELEVATION .

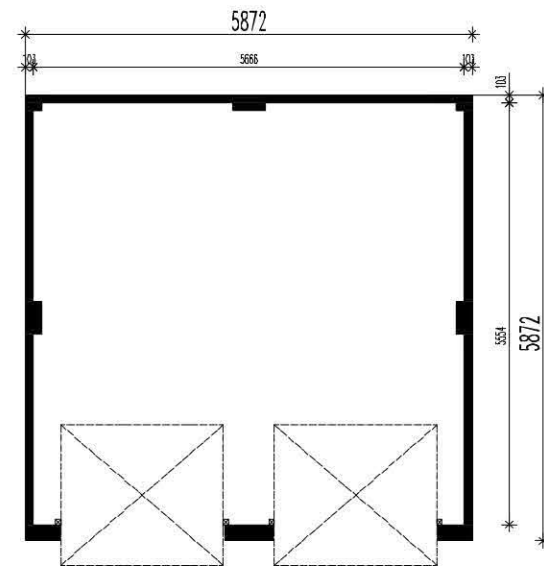


FLOOR PLAN.


TG1 - TWIN GARAGE

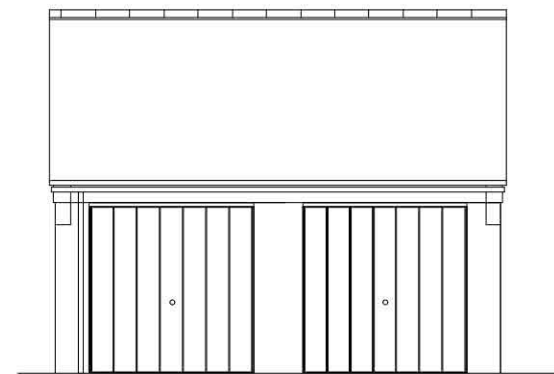


FRONT ELEVATION.

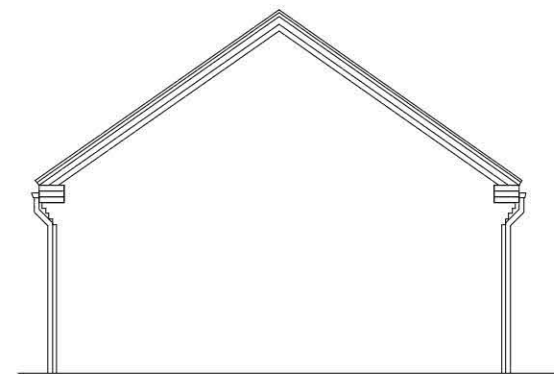

SIDE ELEVATION.

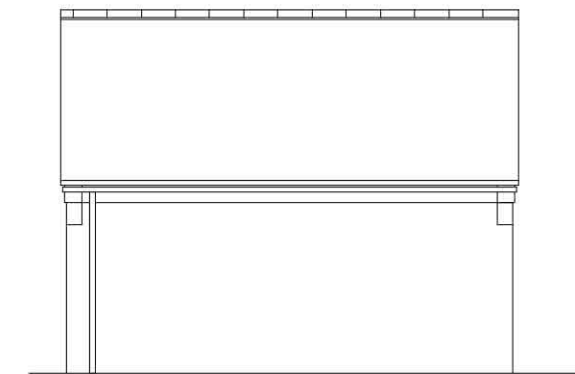


REAR ELEVATION.

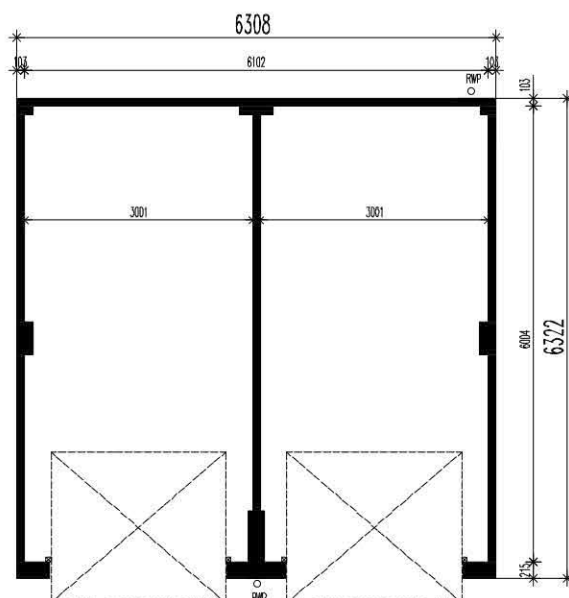


FLOOR PLAN .


DG1 - DOUBLE GARAGE

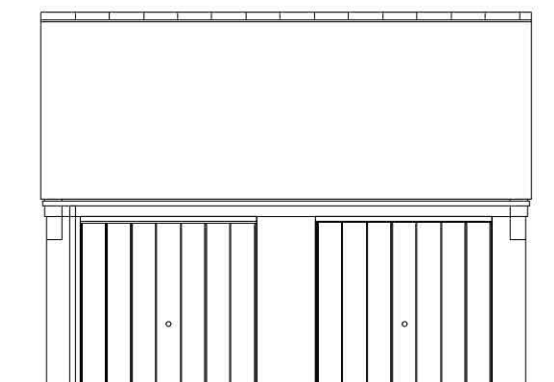

FRONT ELEVATION.

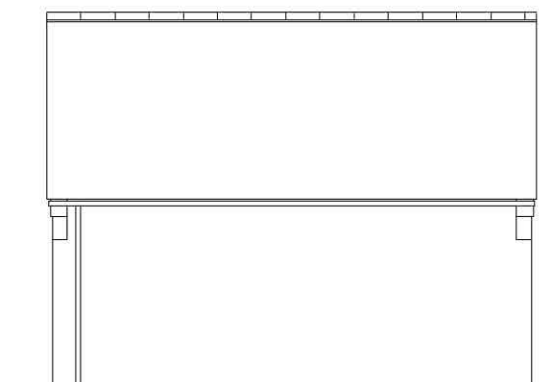


REAR ELEVATION.

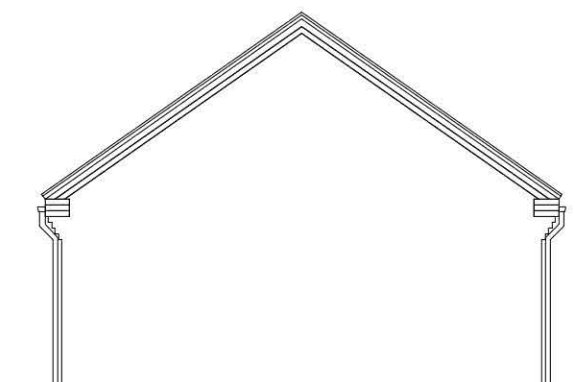


SIDE ELEVATION.

TRIPLE GARAGES


Note: Garage doors to match character areas

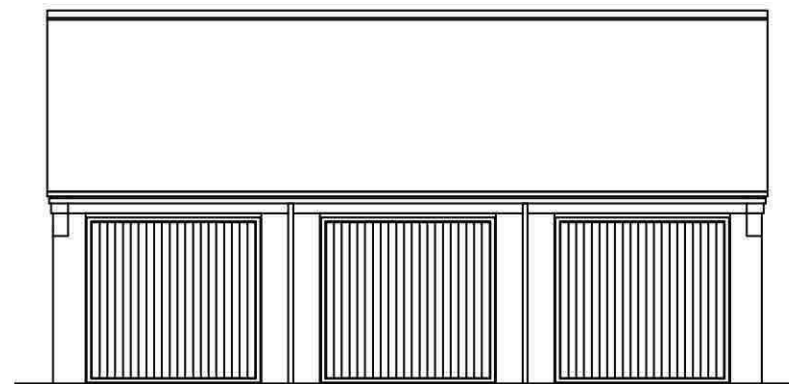


FRONT ELEVATION.

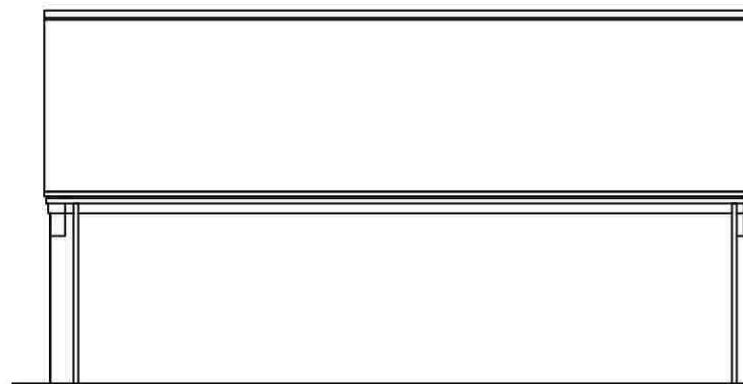

REAR ELEVATION.

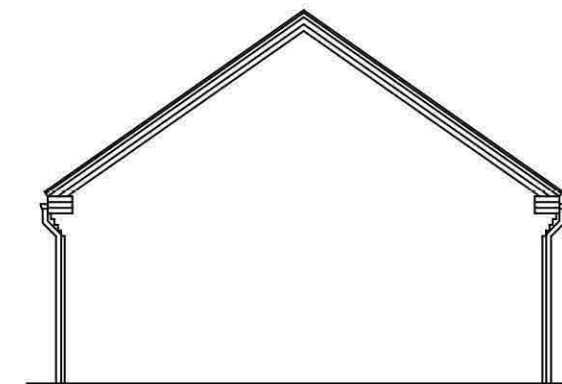

SIDE ELEVATION.

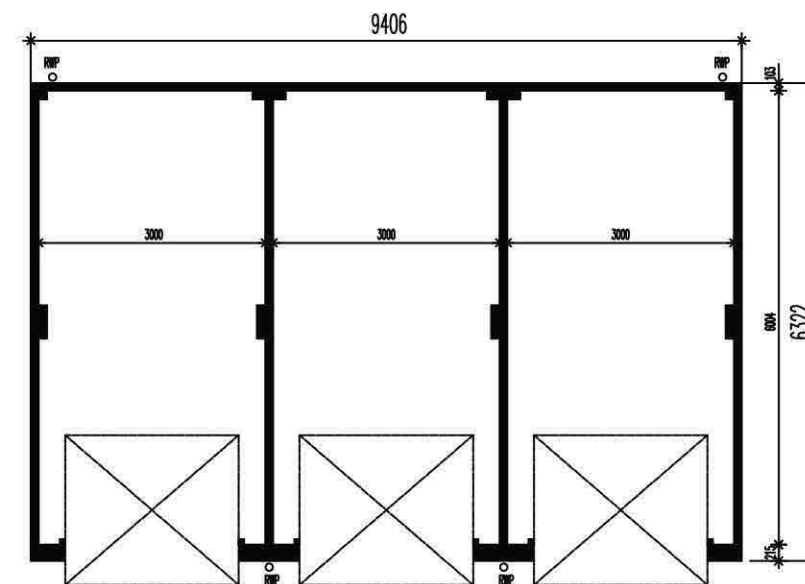

FLOOR PLAN .