




Elevations

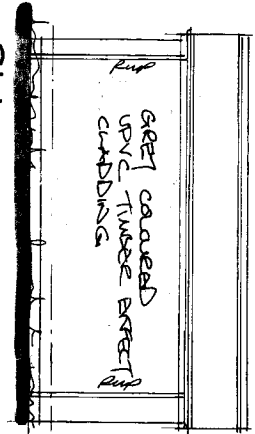


Side

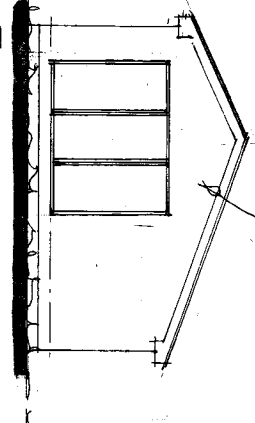

Front

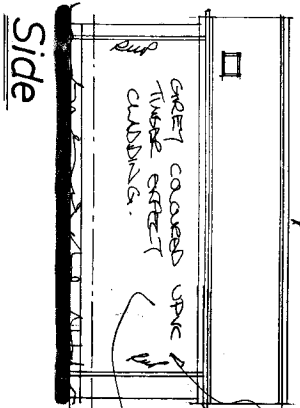

Side

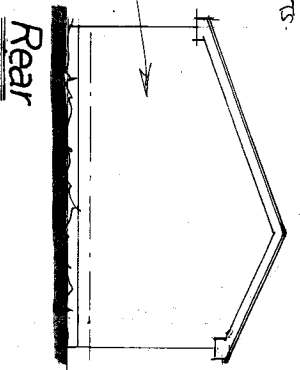

Rear

WHITE COATED UPVC TIMBER EFFECT CLADDING FOR EXTERIOR FINISH.

LIGHTWEIGHT ARTIFICIAL SLATE ROOFING - COPPER DIAL FINISH

BRICKWORK TO EXISTING BUTTS.

3000
CHECK
6000
1100
CHECK

2500MM HIGH BLOCK WALL BOUNDARY
FINISHED WITH LIGHT BLUE MASONARY PAINT.

1400MM HIGH BRICK WALLING BOUNDARY


GLAZ 2500MM
TIMBER FRAME
CONSTRUCTION.

SINGLE BI-FOLD
DOORS TO FRONT.

600 x 600MM
UPVC
WINDOWS

700
2700

Layout

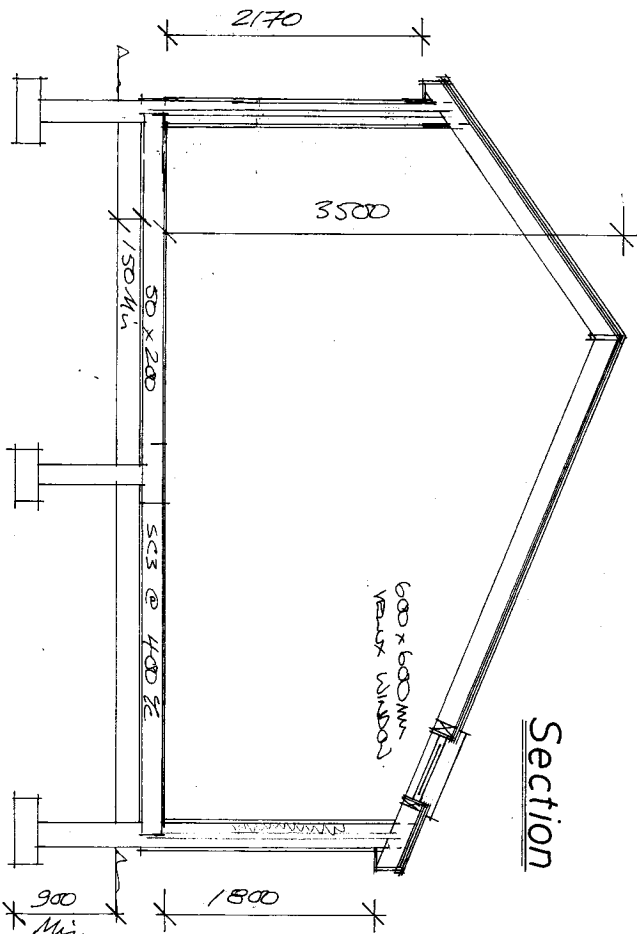

Section

B	CLIENT ACTS.	02/19
A	ROOF PITCH ACT.	11/18
Rev	Notes	Date

Garry Greetham Associates Residential Design Consultant Westwood House 18 Carr Lane Tankersley Barnsley S75 3BE Tel(01226)746573	
PROJECT	Detached Garden Room
CLIENT	Mr. & Mrs. A. Oliver
TITLE	Building as Proposed
ADDRESS	48 Field Head Road, Hoyland, Barnsley. S74 9AZ
DRAWN BY	ggg
SCALE	1:50; 1:100 DATE Oct 18
DRAWING No	868-02
Member of the Chartered Institute of Architectural Technologists	