

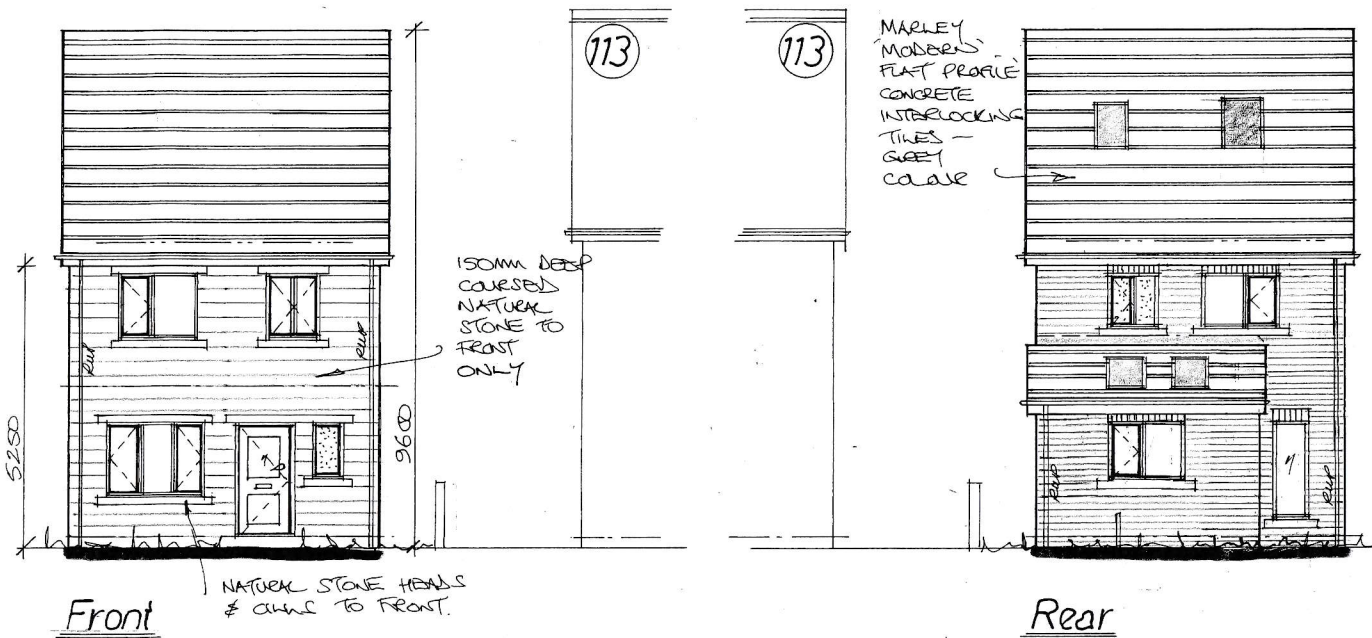


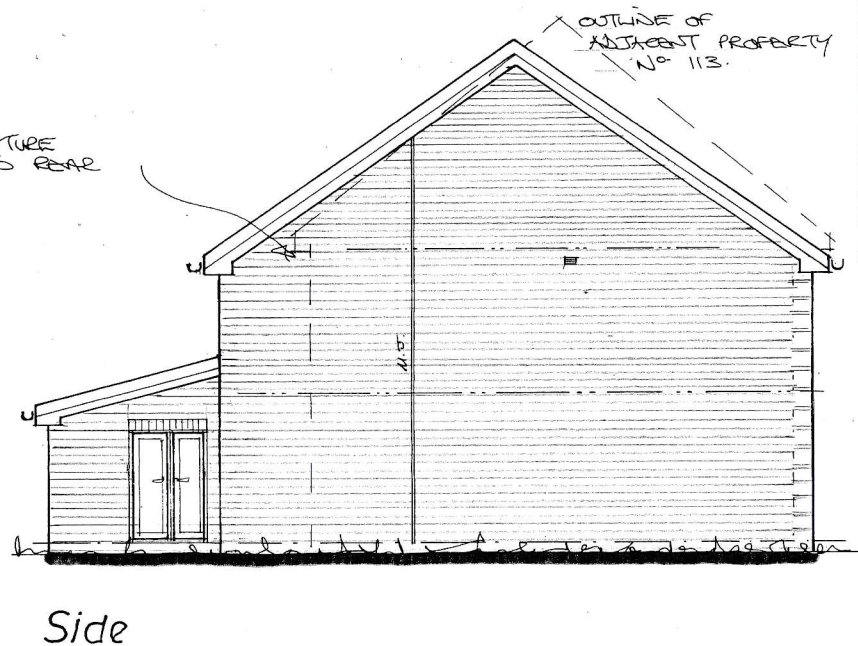

Garry Greetham Associates Residential Design Consultant Westwood House 18 Carr Lane Tankersley Barnsley S75 3BE Tel 07786062364	
Project	Detached Dwelling
Client	Mr Shane O'Keefe
Title	Elevations
Address	Adj. 113 Hoyland Road, Hoyland Common, Barnsley, S74 0AP
Drawn By	GGG
Scale	1:100 @ A3 Date Apr 26
Drawing No	531-03 Rev A
Member of the Chartered Institute Of Architectural Technologists	

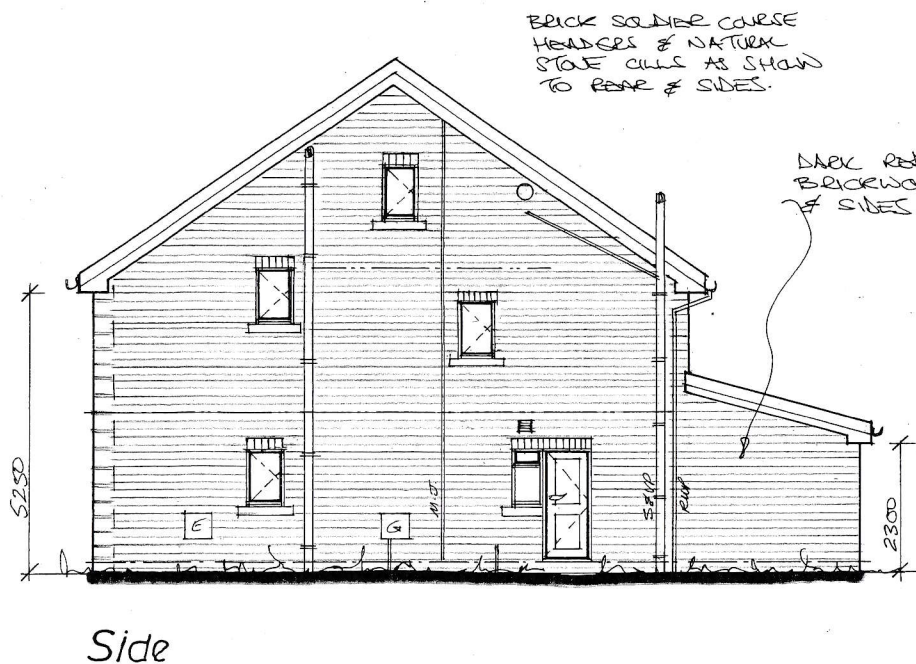

A REAR OFF SHOT ALTERNATIVE 09-26