



Linen Loom Sculpture - 1:500

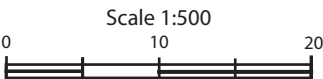

Visualisation of Sculpture - Sheffield Road on the corner green space by the junction with Park Road
Height 4000mm x 1200mm width x 100mm depth - 500mm away from pavement edge

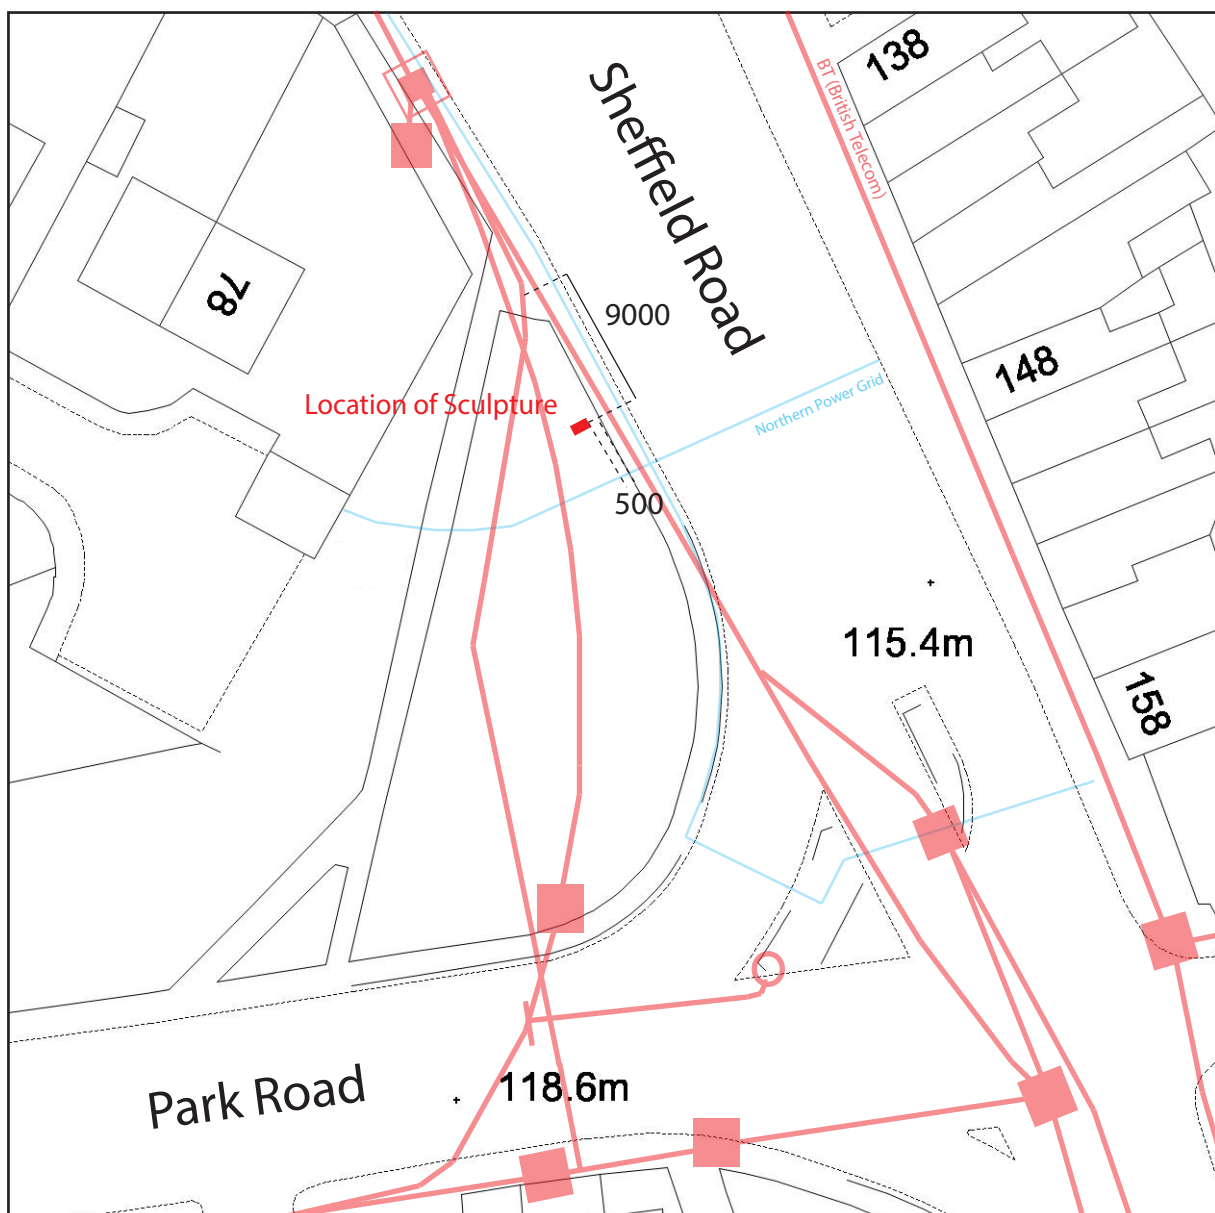

Services

- Northern Power Grid
- BT (British Telecom)

No Water Mains located on site

Green Space Sheffield Road/Park Road Junction, Barnsley

Centre Coordinates: 434932, 405715

Block Plan of Sculpture - Scale 1:500 A4

Supplied by Getmapping

OS Licence Number: 100030848