


Inset Site Overview Scale 1:1000

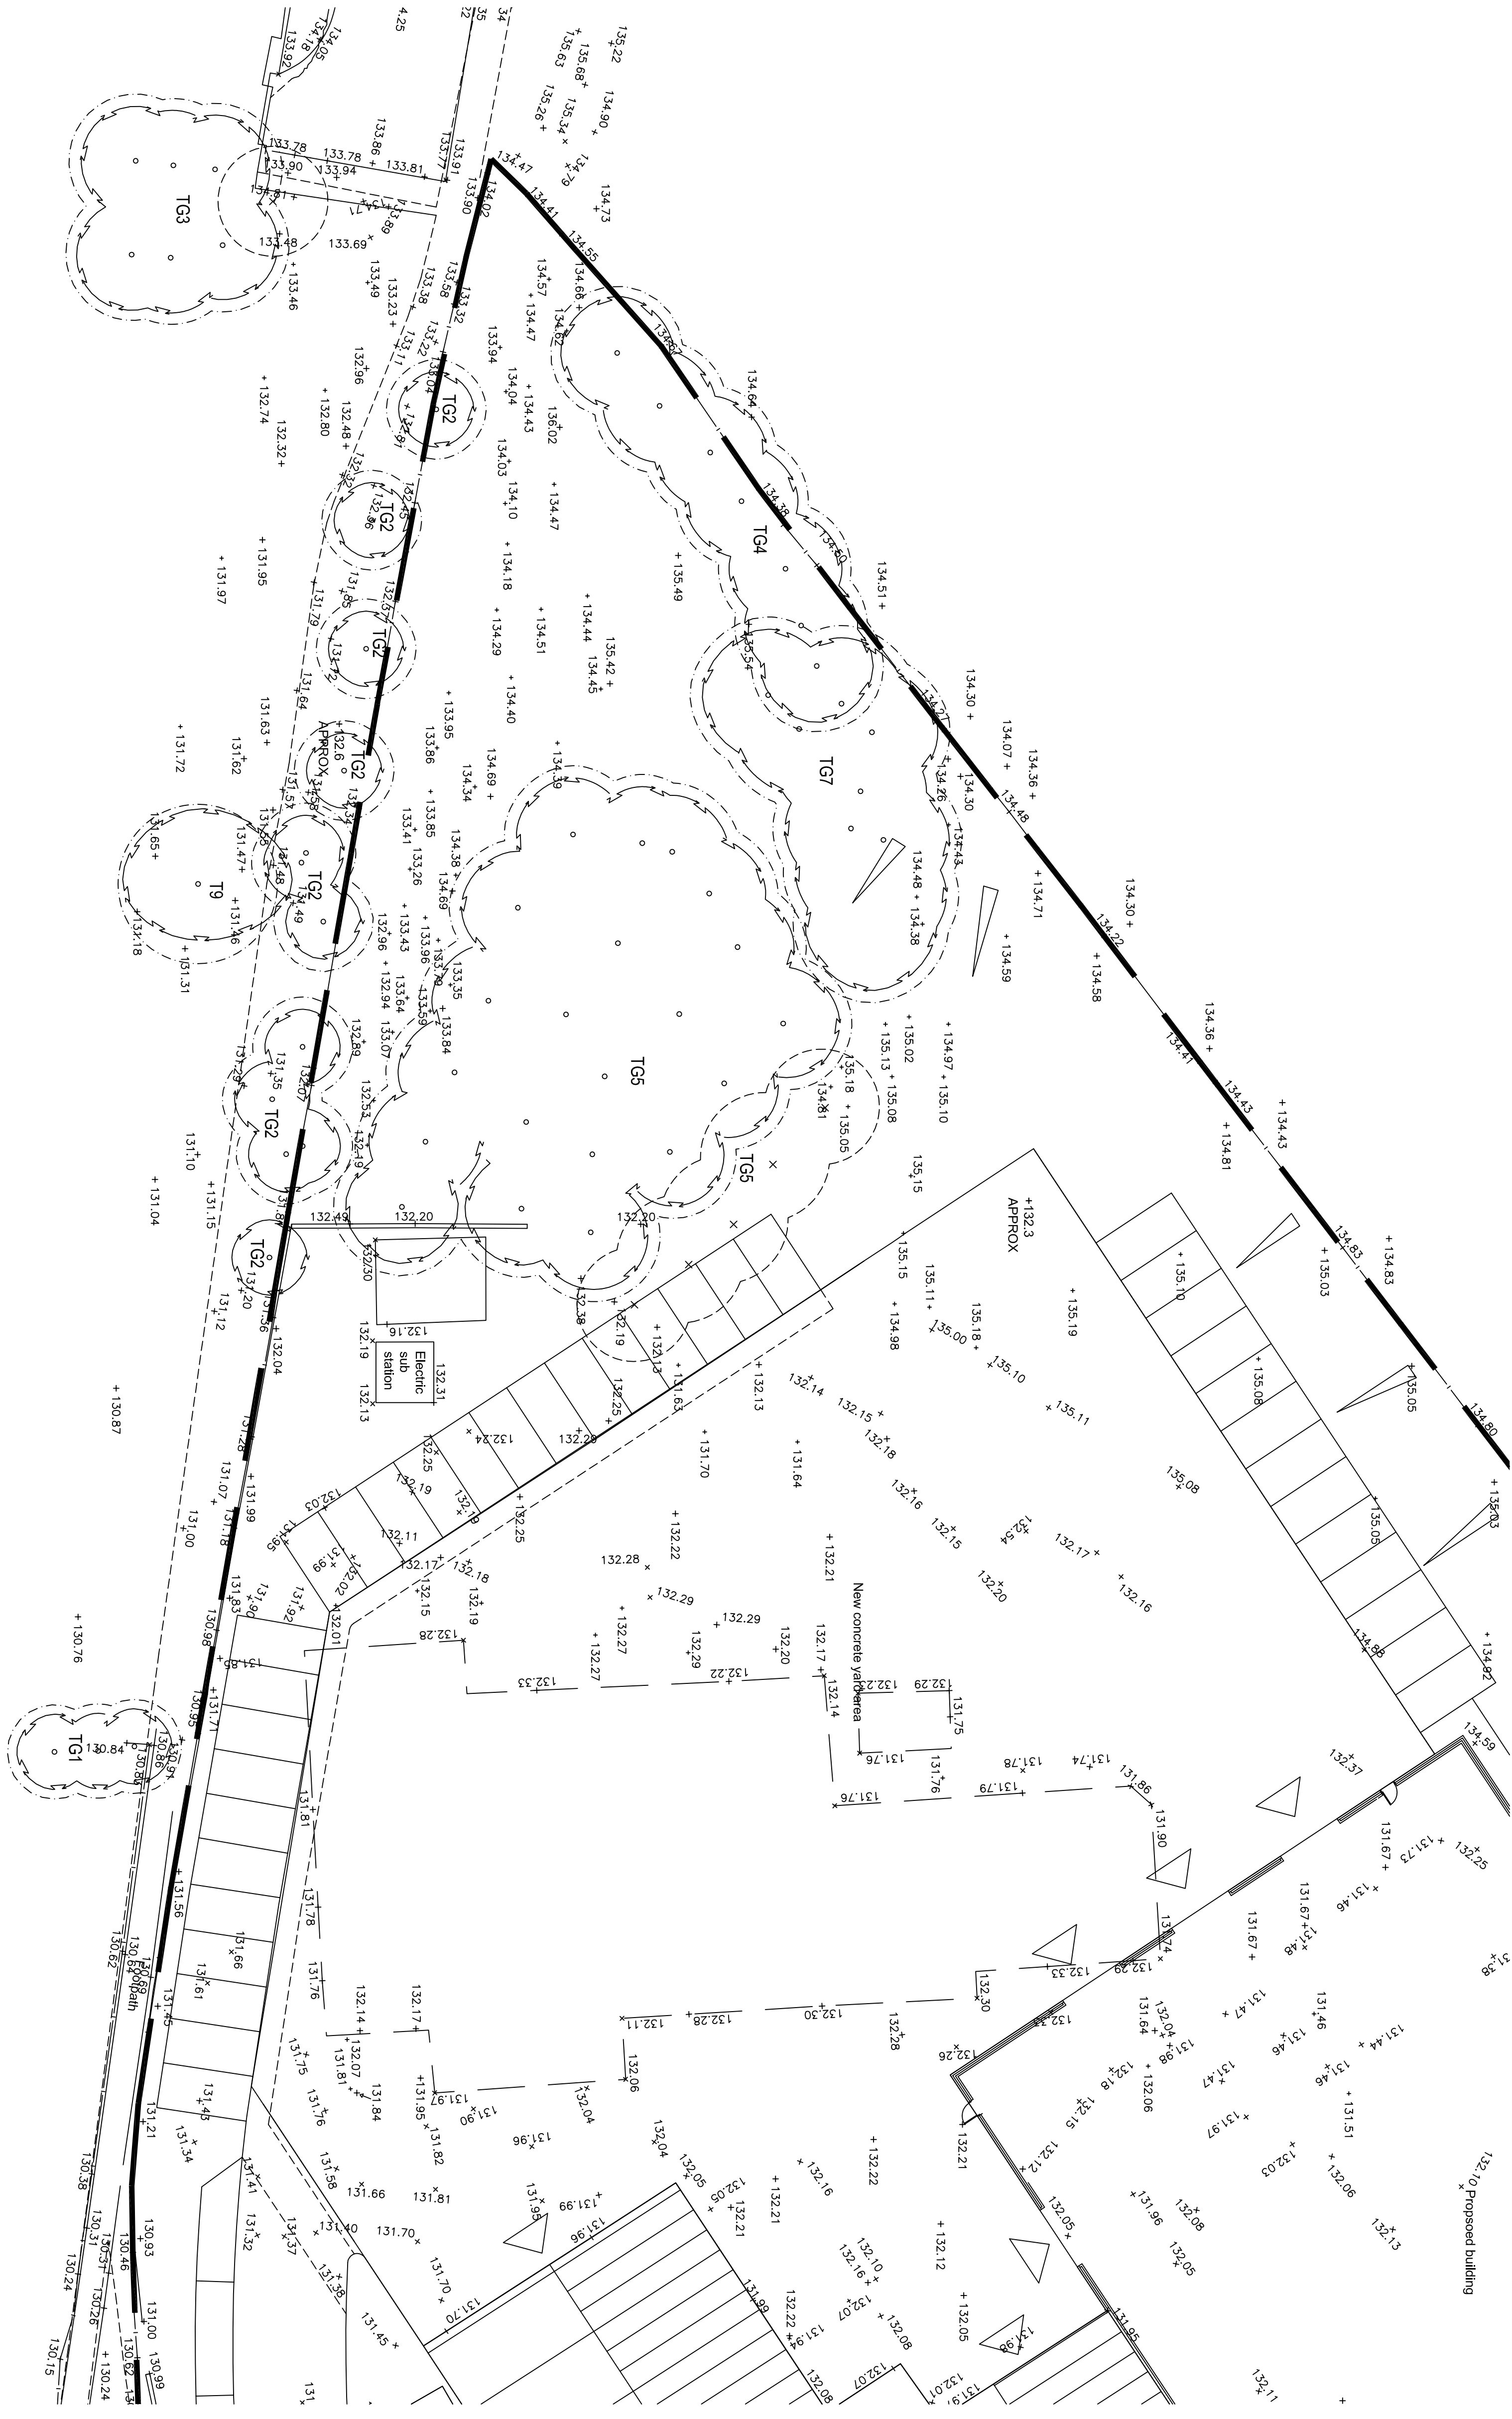

LEGEND

- Existing tree to be retained
- Existing tree to be removed
- Root protection area
- Existing levels
- Proposed levels

This drawing is the copyright of Popplewell Associates and cannot be reproduced in any form without the express consent of the company. Written and scaled dimensions to be checked on site, any discrepancies reported prior to work commencing. If in doubt please ask.

This drawing has been prepared for the purpose of planning approval.

PROJECT	Stocks Lane, Barnsley		
TITLE	Trees in Relation to Development: Option 2		
CLIENT	Royston Lead Ltd		
DATE	20 May 10	SCALE 1 : 250	SHEET A1
DRAWN	MP/isp	DRAWING NO	21942
CHECKED	MP	REVISION	-

Popplewell

Popplewell Associates
Chartered Landscape Architects
Environmental Consultants

115s Court
York YO26 5NA
Telephone +44 (0)1904 794276
Facsimile +44 (0)1904 789892
Email info@popplewellassociates.co.uk
Web www.popplewellassociates.co.uk

Popplewell Associates
Chartered Landscape Architects
Environmental Consultants

Base: Edward Architectural Services Ltd, Proposed Site Layout Access from Stocks Lane 02227 Pl.05
received 11May10