




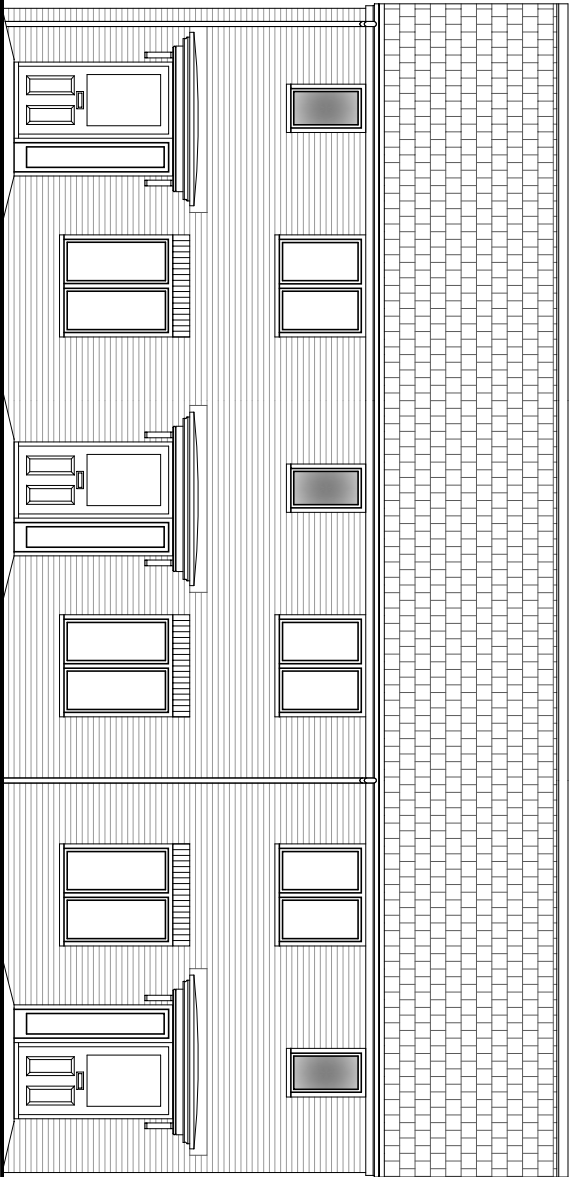


Front Elevation

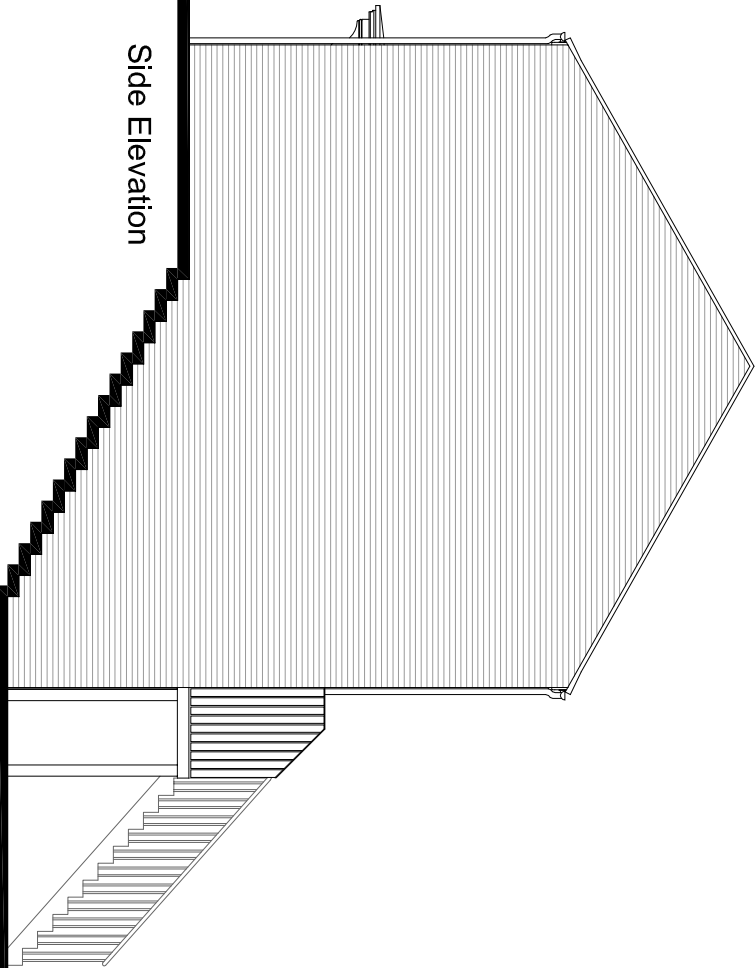


Side Elevation

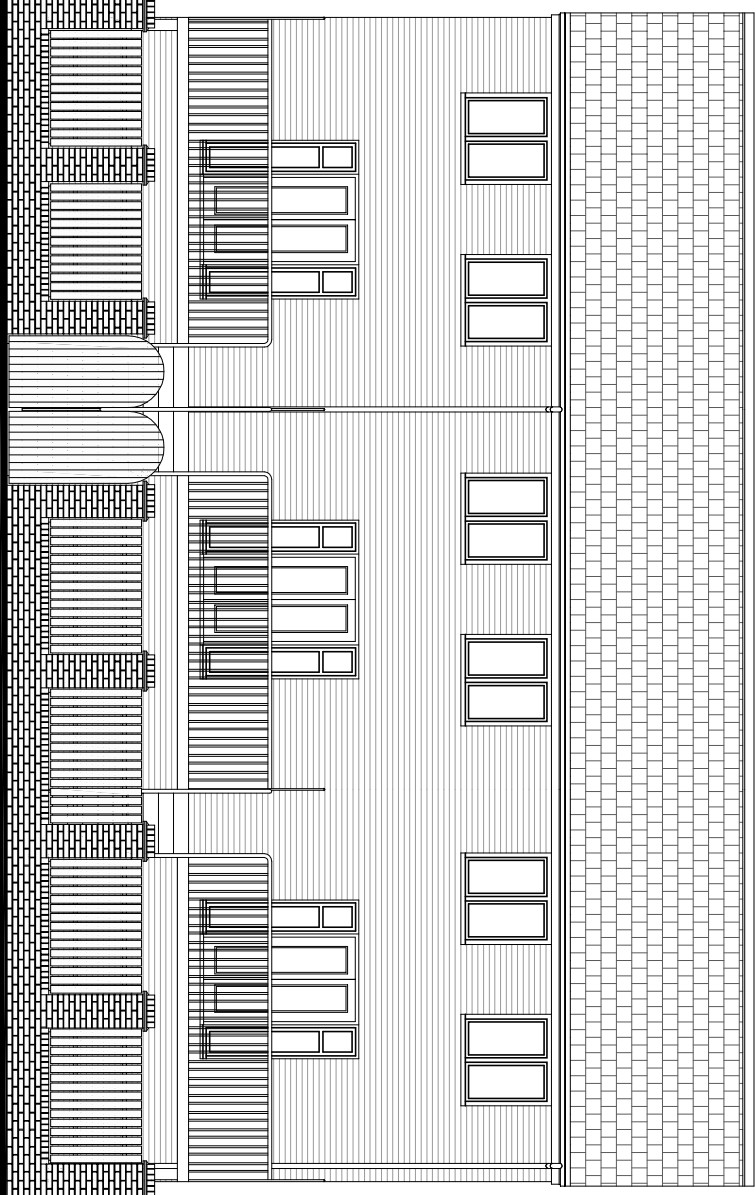


Rear Elevation (From Parking)

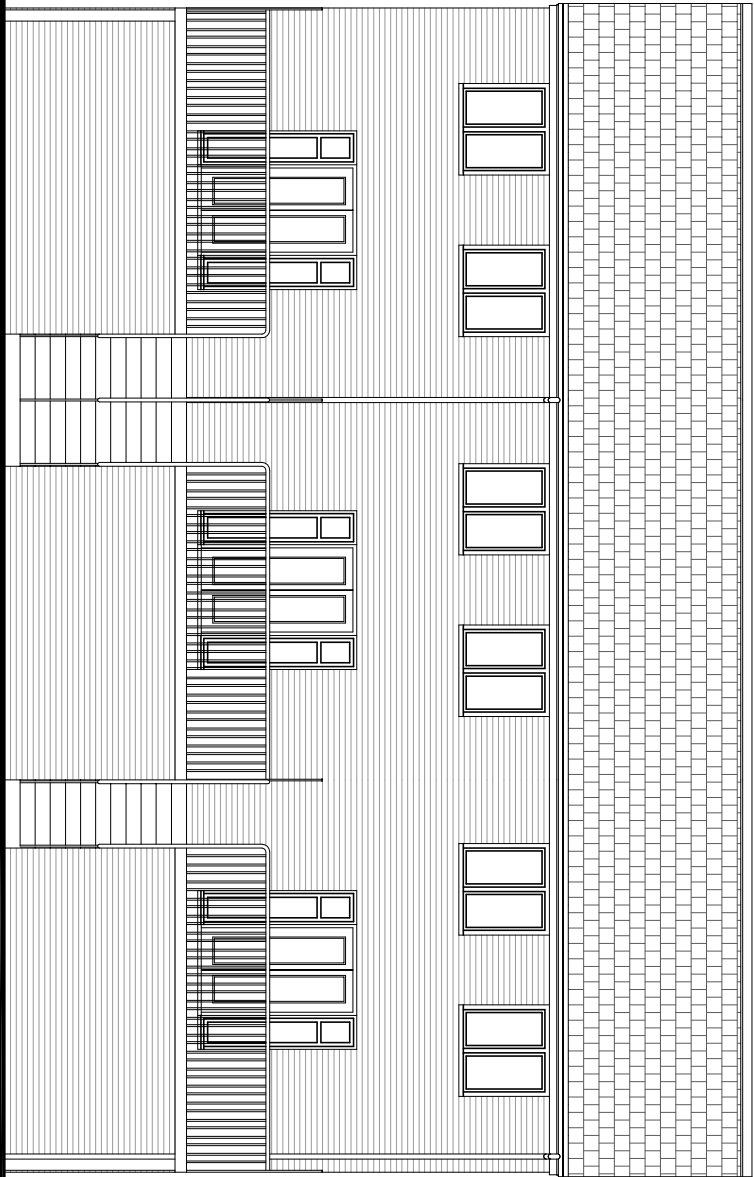


Rear Elevation (From Garden)

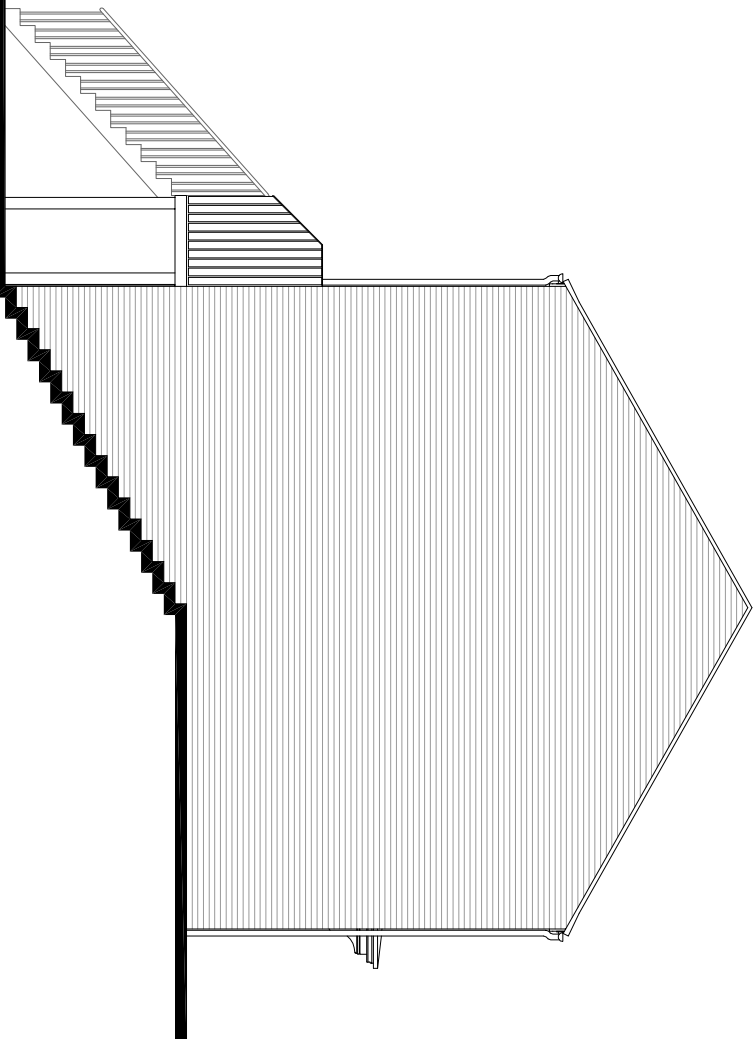

Side Elevation

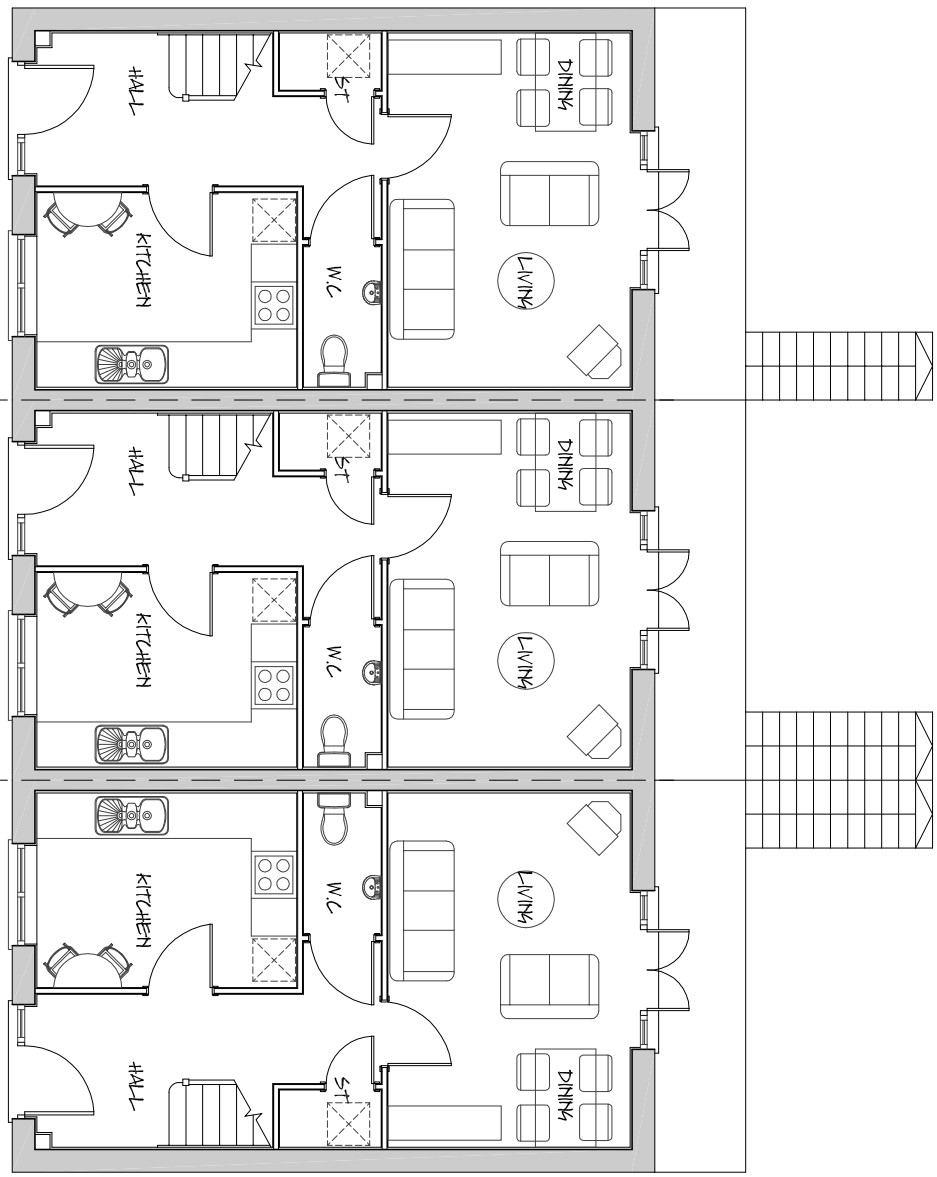

Ground Floor Layout

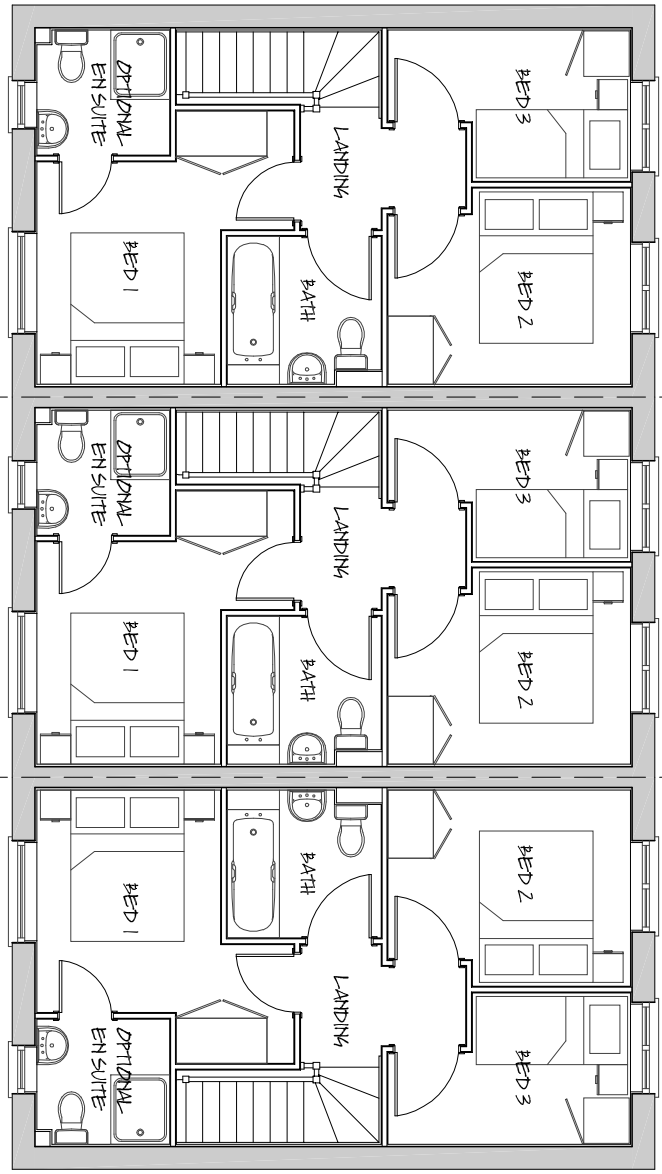

First Floor Layout

PLOTS 186-188 & 193-195 – PLANNING DRAWING

■ architectural design

■ town planning

■ landscape architecture

John R Paley Associates

CLIENT

PERSIMMON WEST YORKSHIRE

PROJECT

RESIDENTIAL DEVELOPMENT
UPPER SHEFFIELD ROAD
BARNSELEY

DRAWING OF
PLOTS 186-188 & 193-195
PLOT SPECIFIC PLANNING DRAWING

MARKETING NAME

drawing no	rev	date
P09:4234:156	0	JULY 10
scale @ A2	drawn	check
1:100	RAN	CAH
		JULY 10

1 Red Hall Crescent
Paragon Business Village
Wakefield
WF1 2DF

t-01924 383322

f-01924 384382

e-info@jrpassoc.co.uk