



H.M. LAND REGISTRY		TITLE NUMBER	
		SYK 382992	
ORDNANCE SURVEY PLAN REFERENCE	SE4505SW	SECTION	Scale 1/1250
COUNTY SOUTH YORKSHIRE	DISTRICT BARNSLEY		© Crown copyright 1997

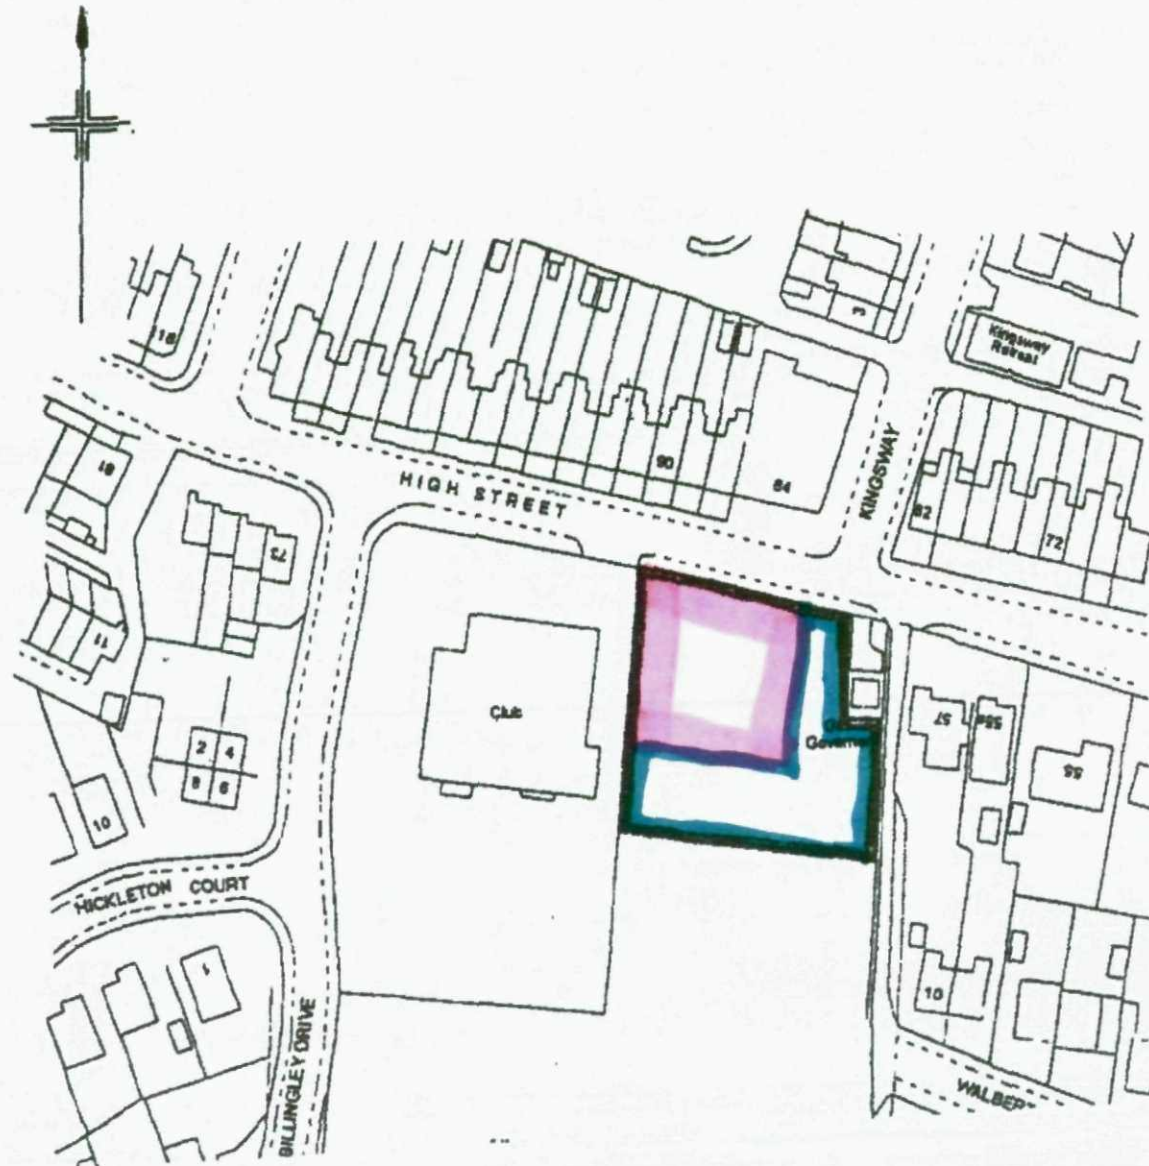

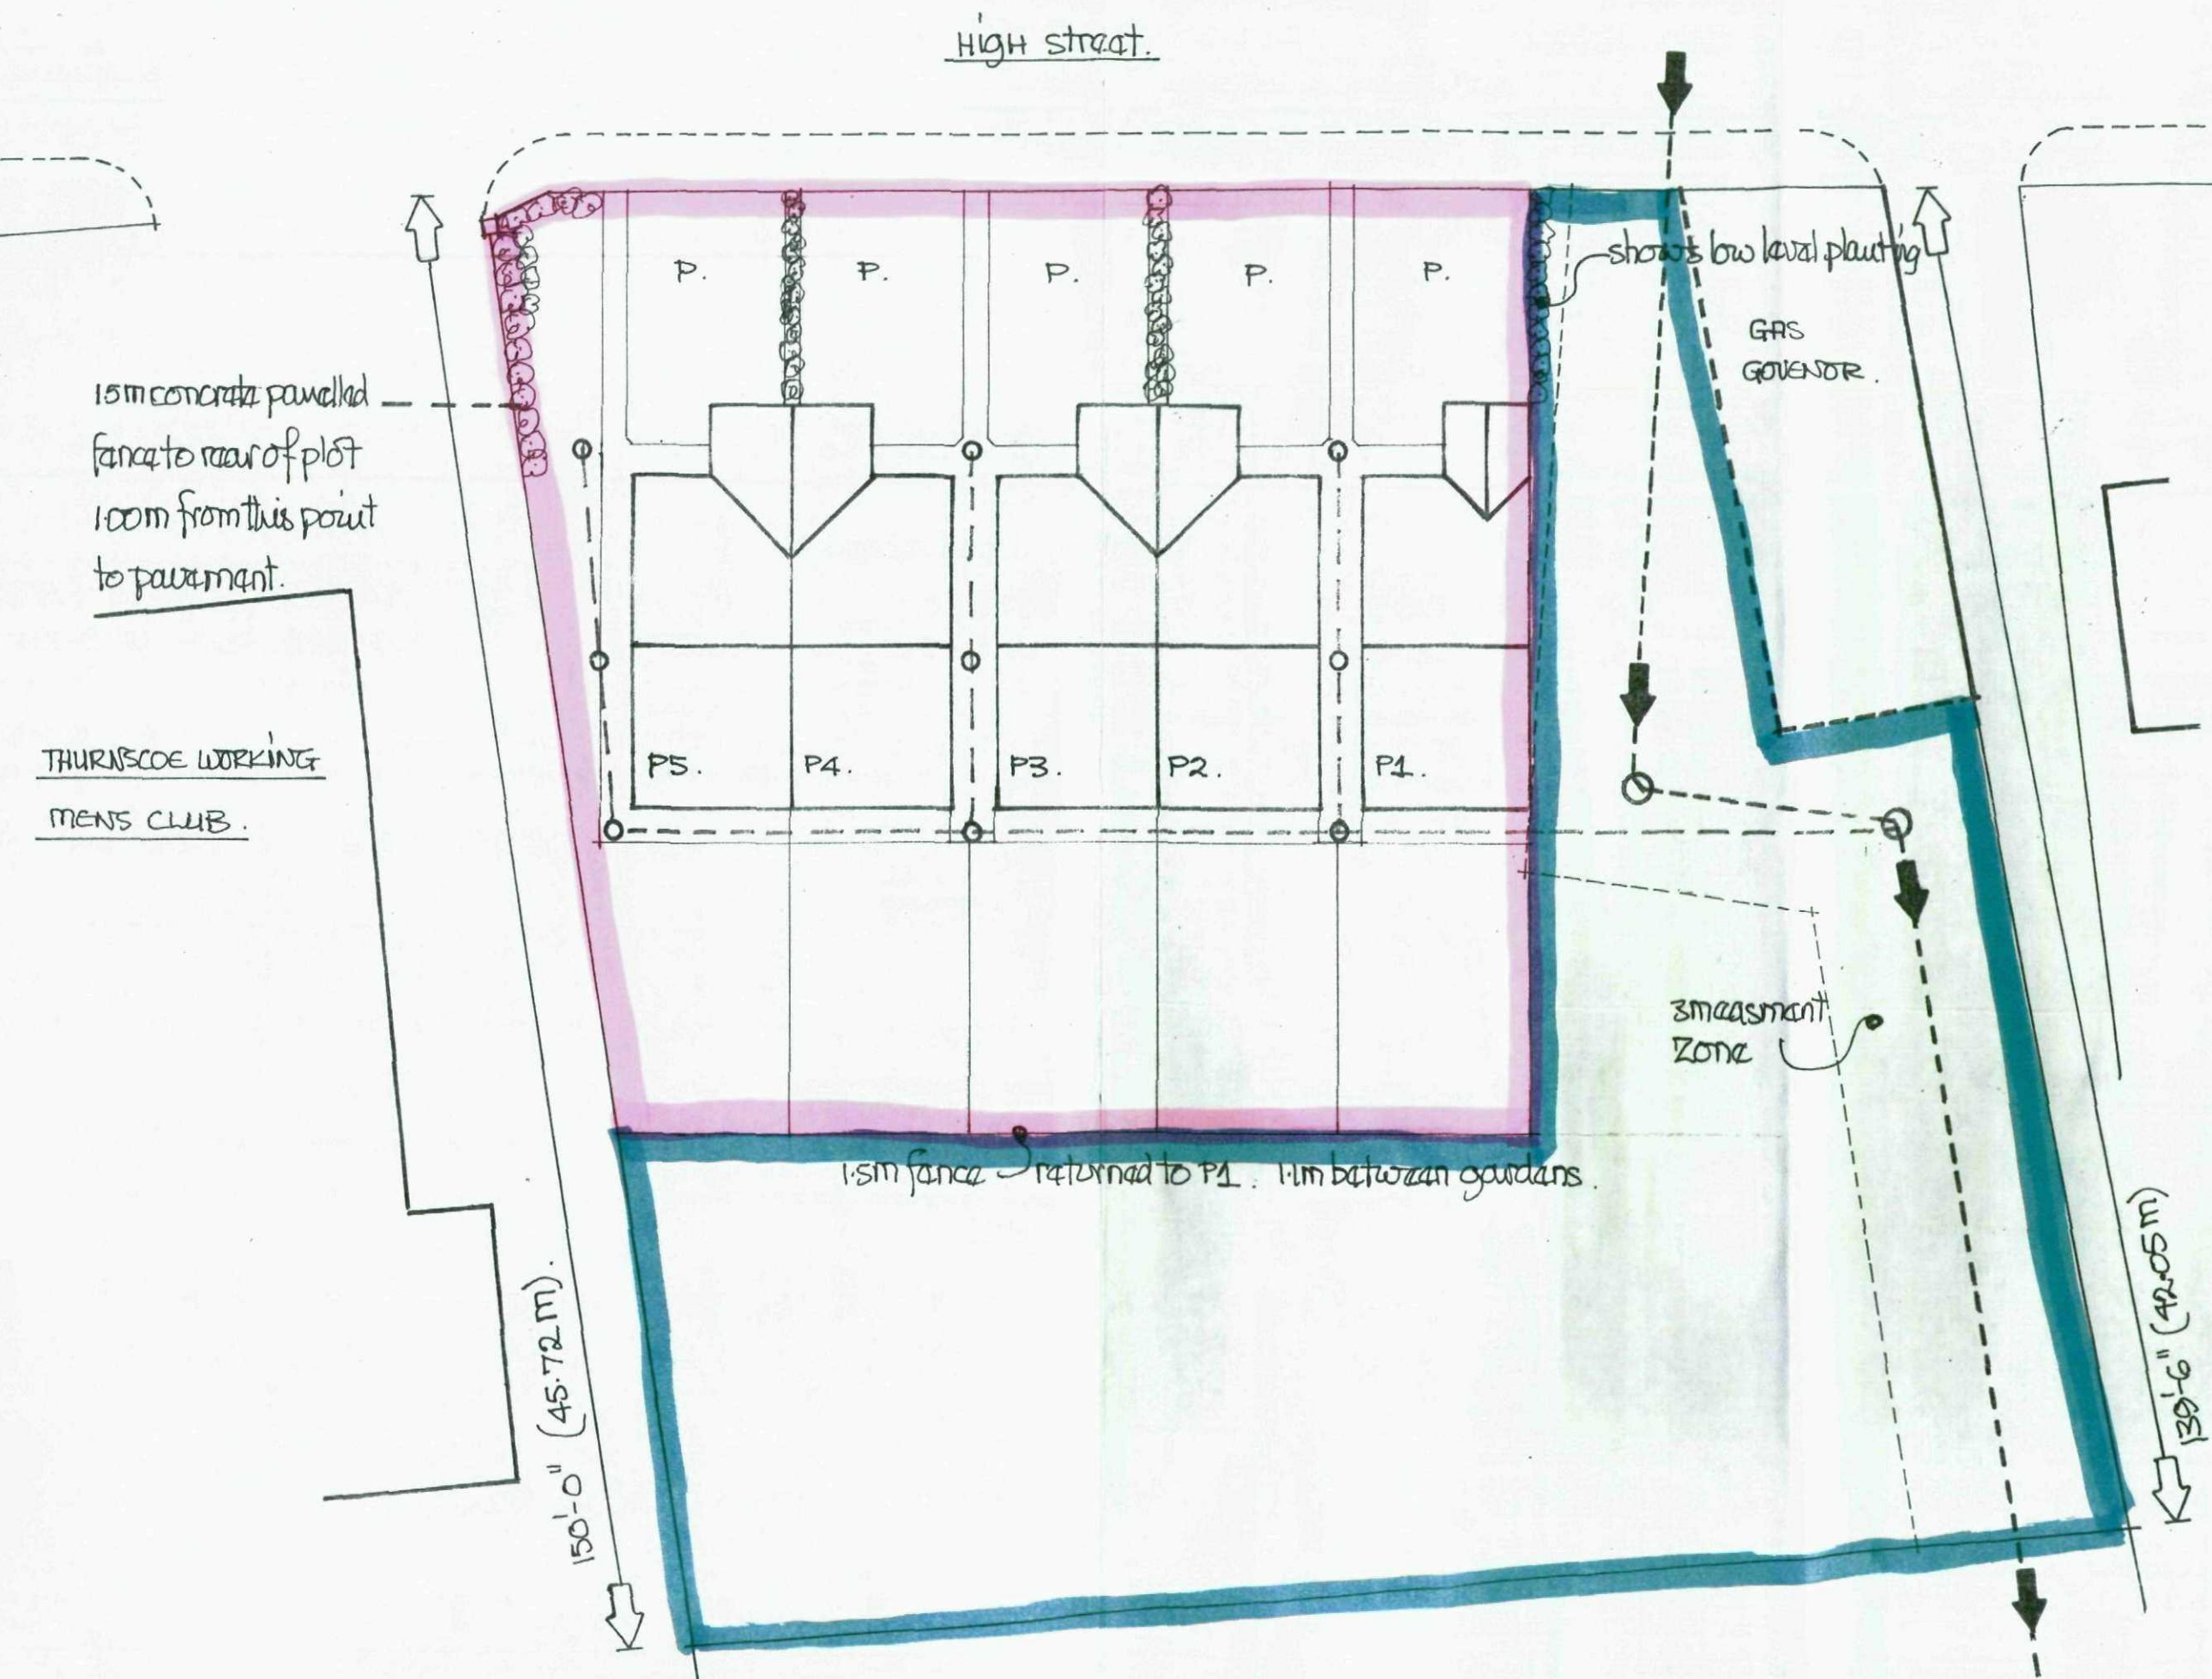

← ramp up 1:12.

mock breast to client's choice.

LOUNGE.

DINING AREA.

KITCHEN.

TOILET.

GROUND FLOOR.

BED THREE.

BED TWO.

HOUSE BATHEN.

MASTER BED + EN. SUITE.

FIRST FLOOR.

SCALE 1:50 + 1:100 M.

marley modern smooth gray/blue tiles

corbels

white/cream upr frames thro' out.

FRONT VIEW.

SIDE VIEW.

ibstock cheshire weathered
3541



staggered batt
window + sup.

GABLE SIDE VIEW.

GABLE SIDE VIEW.

raups 1.1m wide 1:12.
landing 12x1.1m.

SCALE 1:100M.

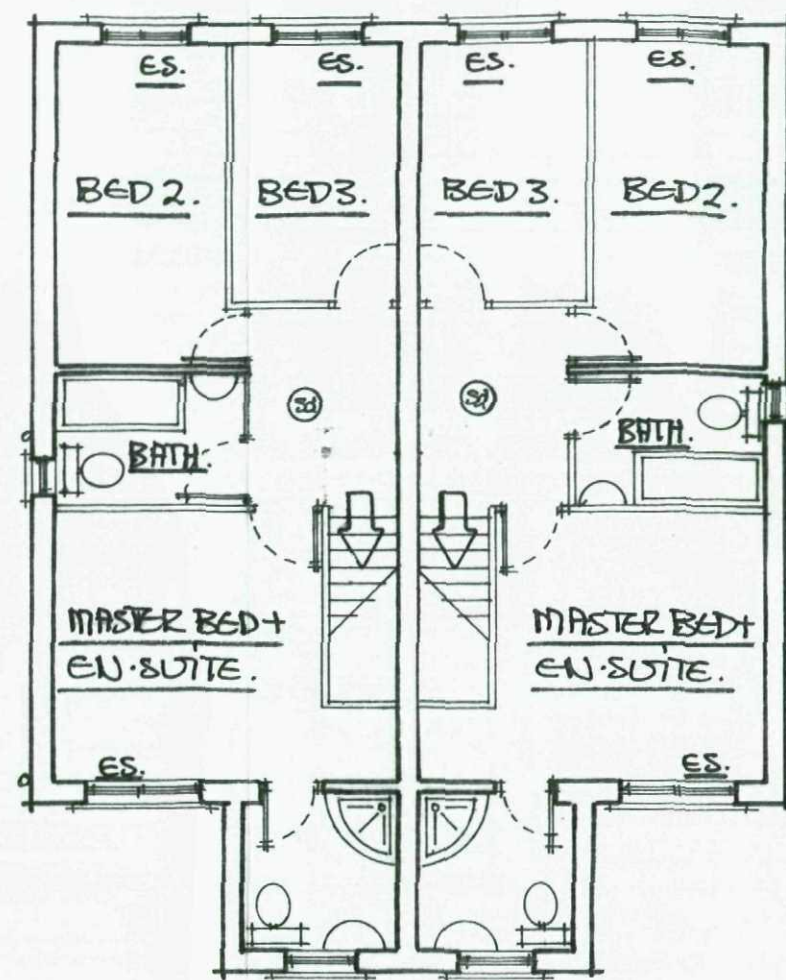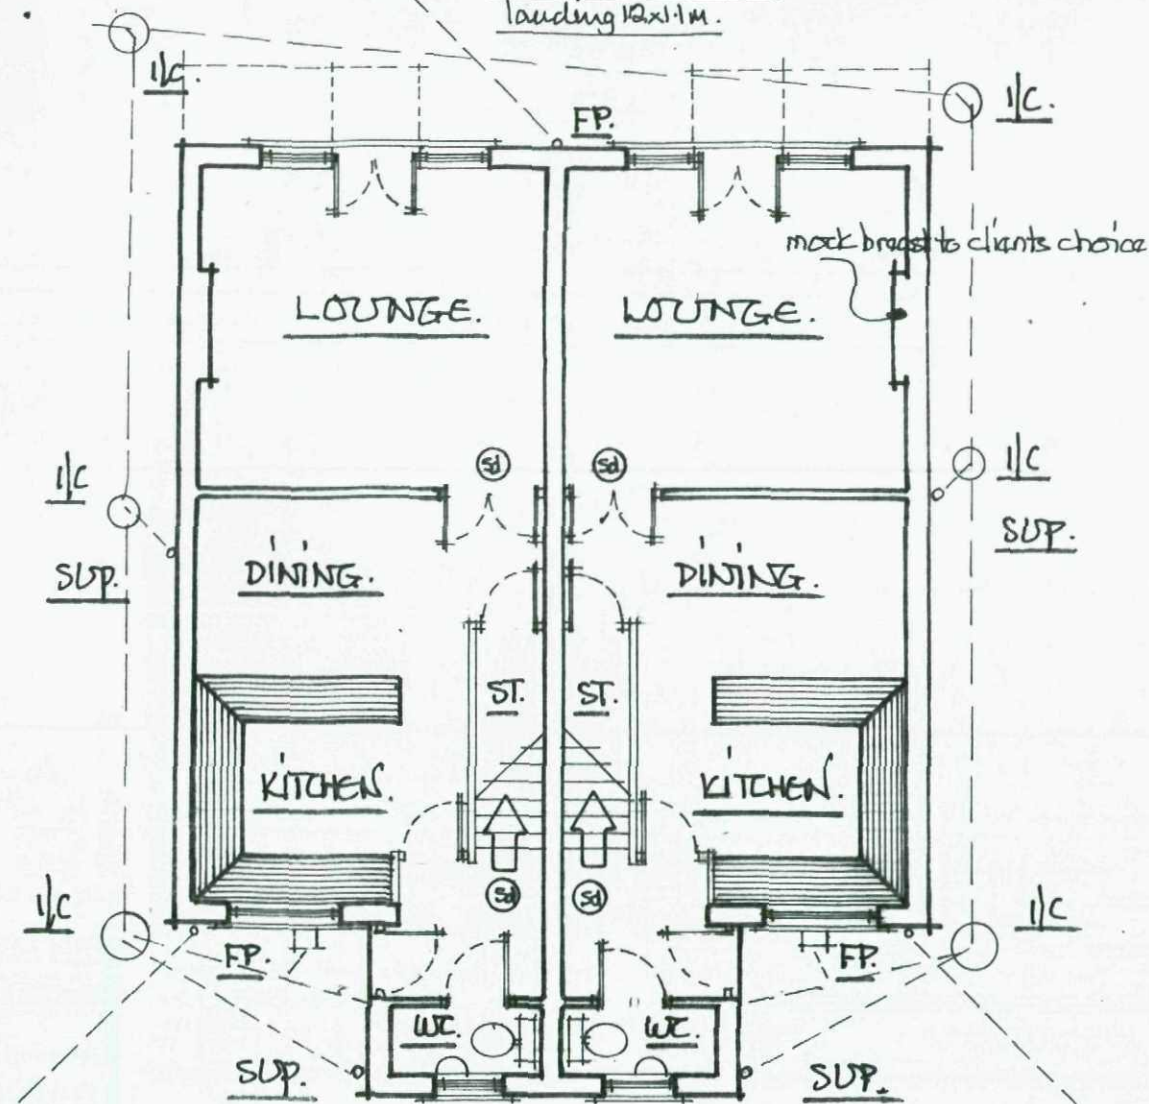


REAR VIEW.




SD. shows ceiling mounted smoke detectors wired back to fuse bd + interlinked + battery back up - detectors fitted more than 300mm from wall junctions + from light fittings.

ES. shows fire escape sashes - 750mm min high x 450mm min wide - to open thro 90° - bottom of sash between 800/1100mm above floor level.


marlay modern smooth gray/blue tiles

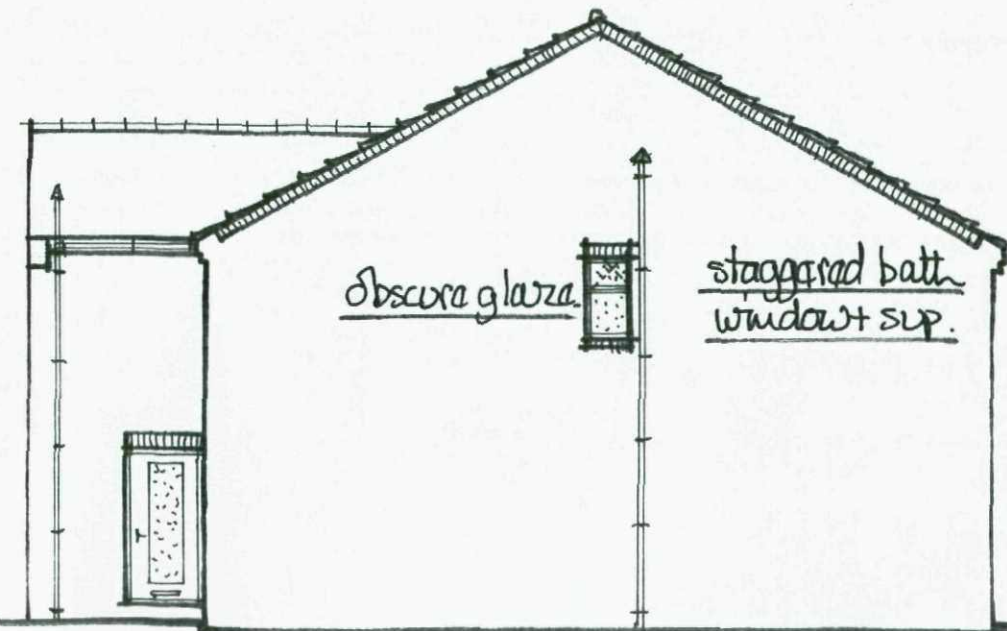

GABLE SIDE VIEW.

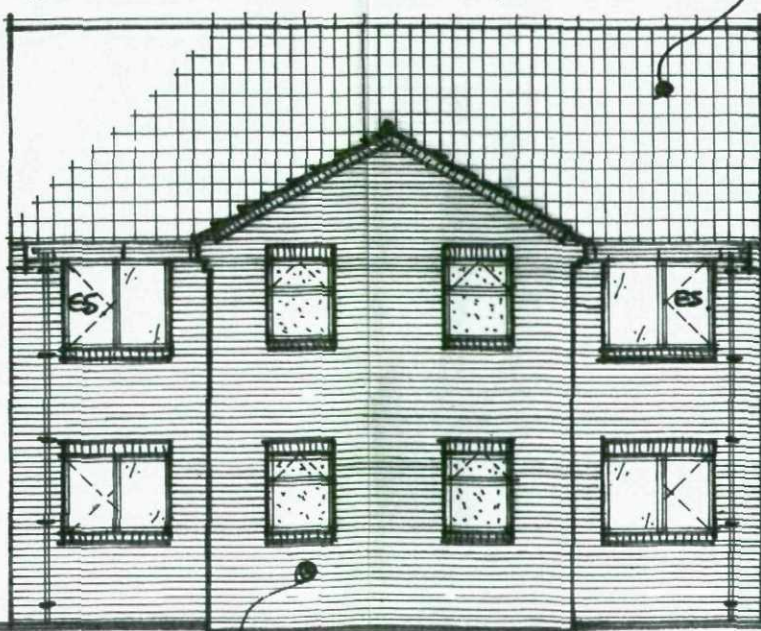

FRONT VIEW.

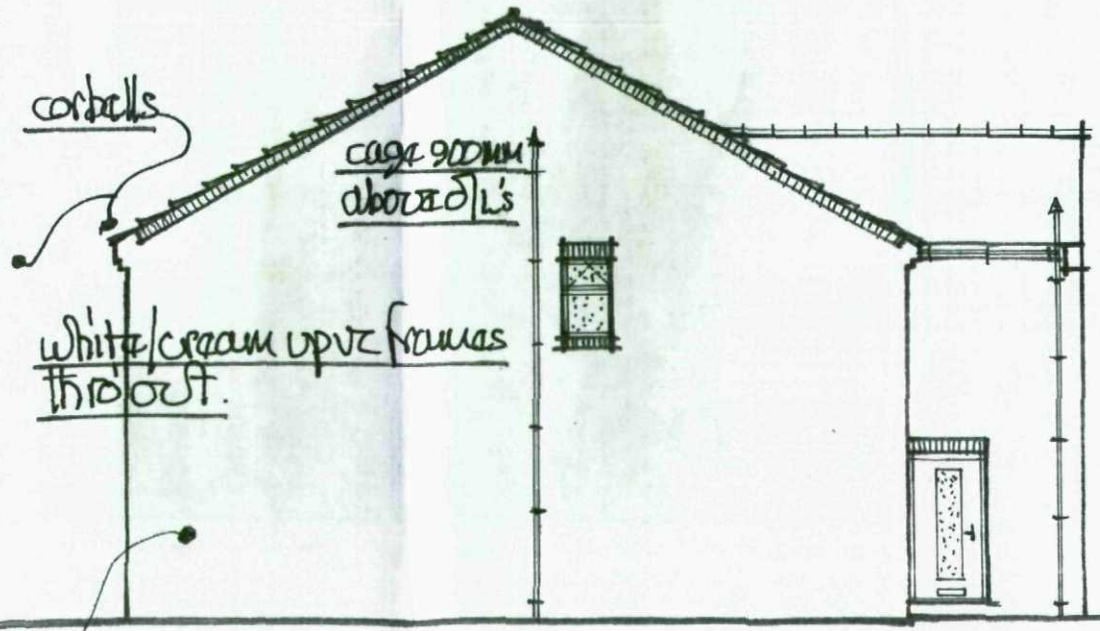

GABLE SIDE VIEW.

corbels

cage 900mm above D/L's

white/cream upvc frames thro out.

ibstock chashine weathered 3541