


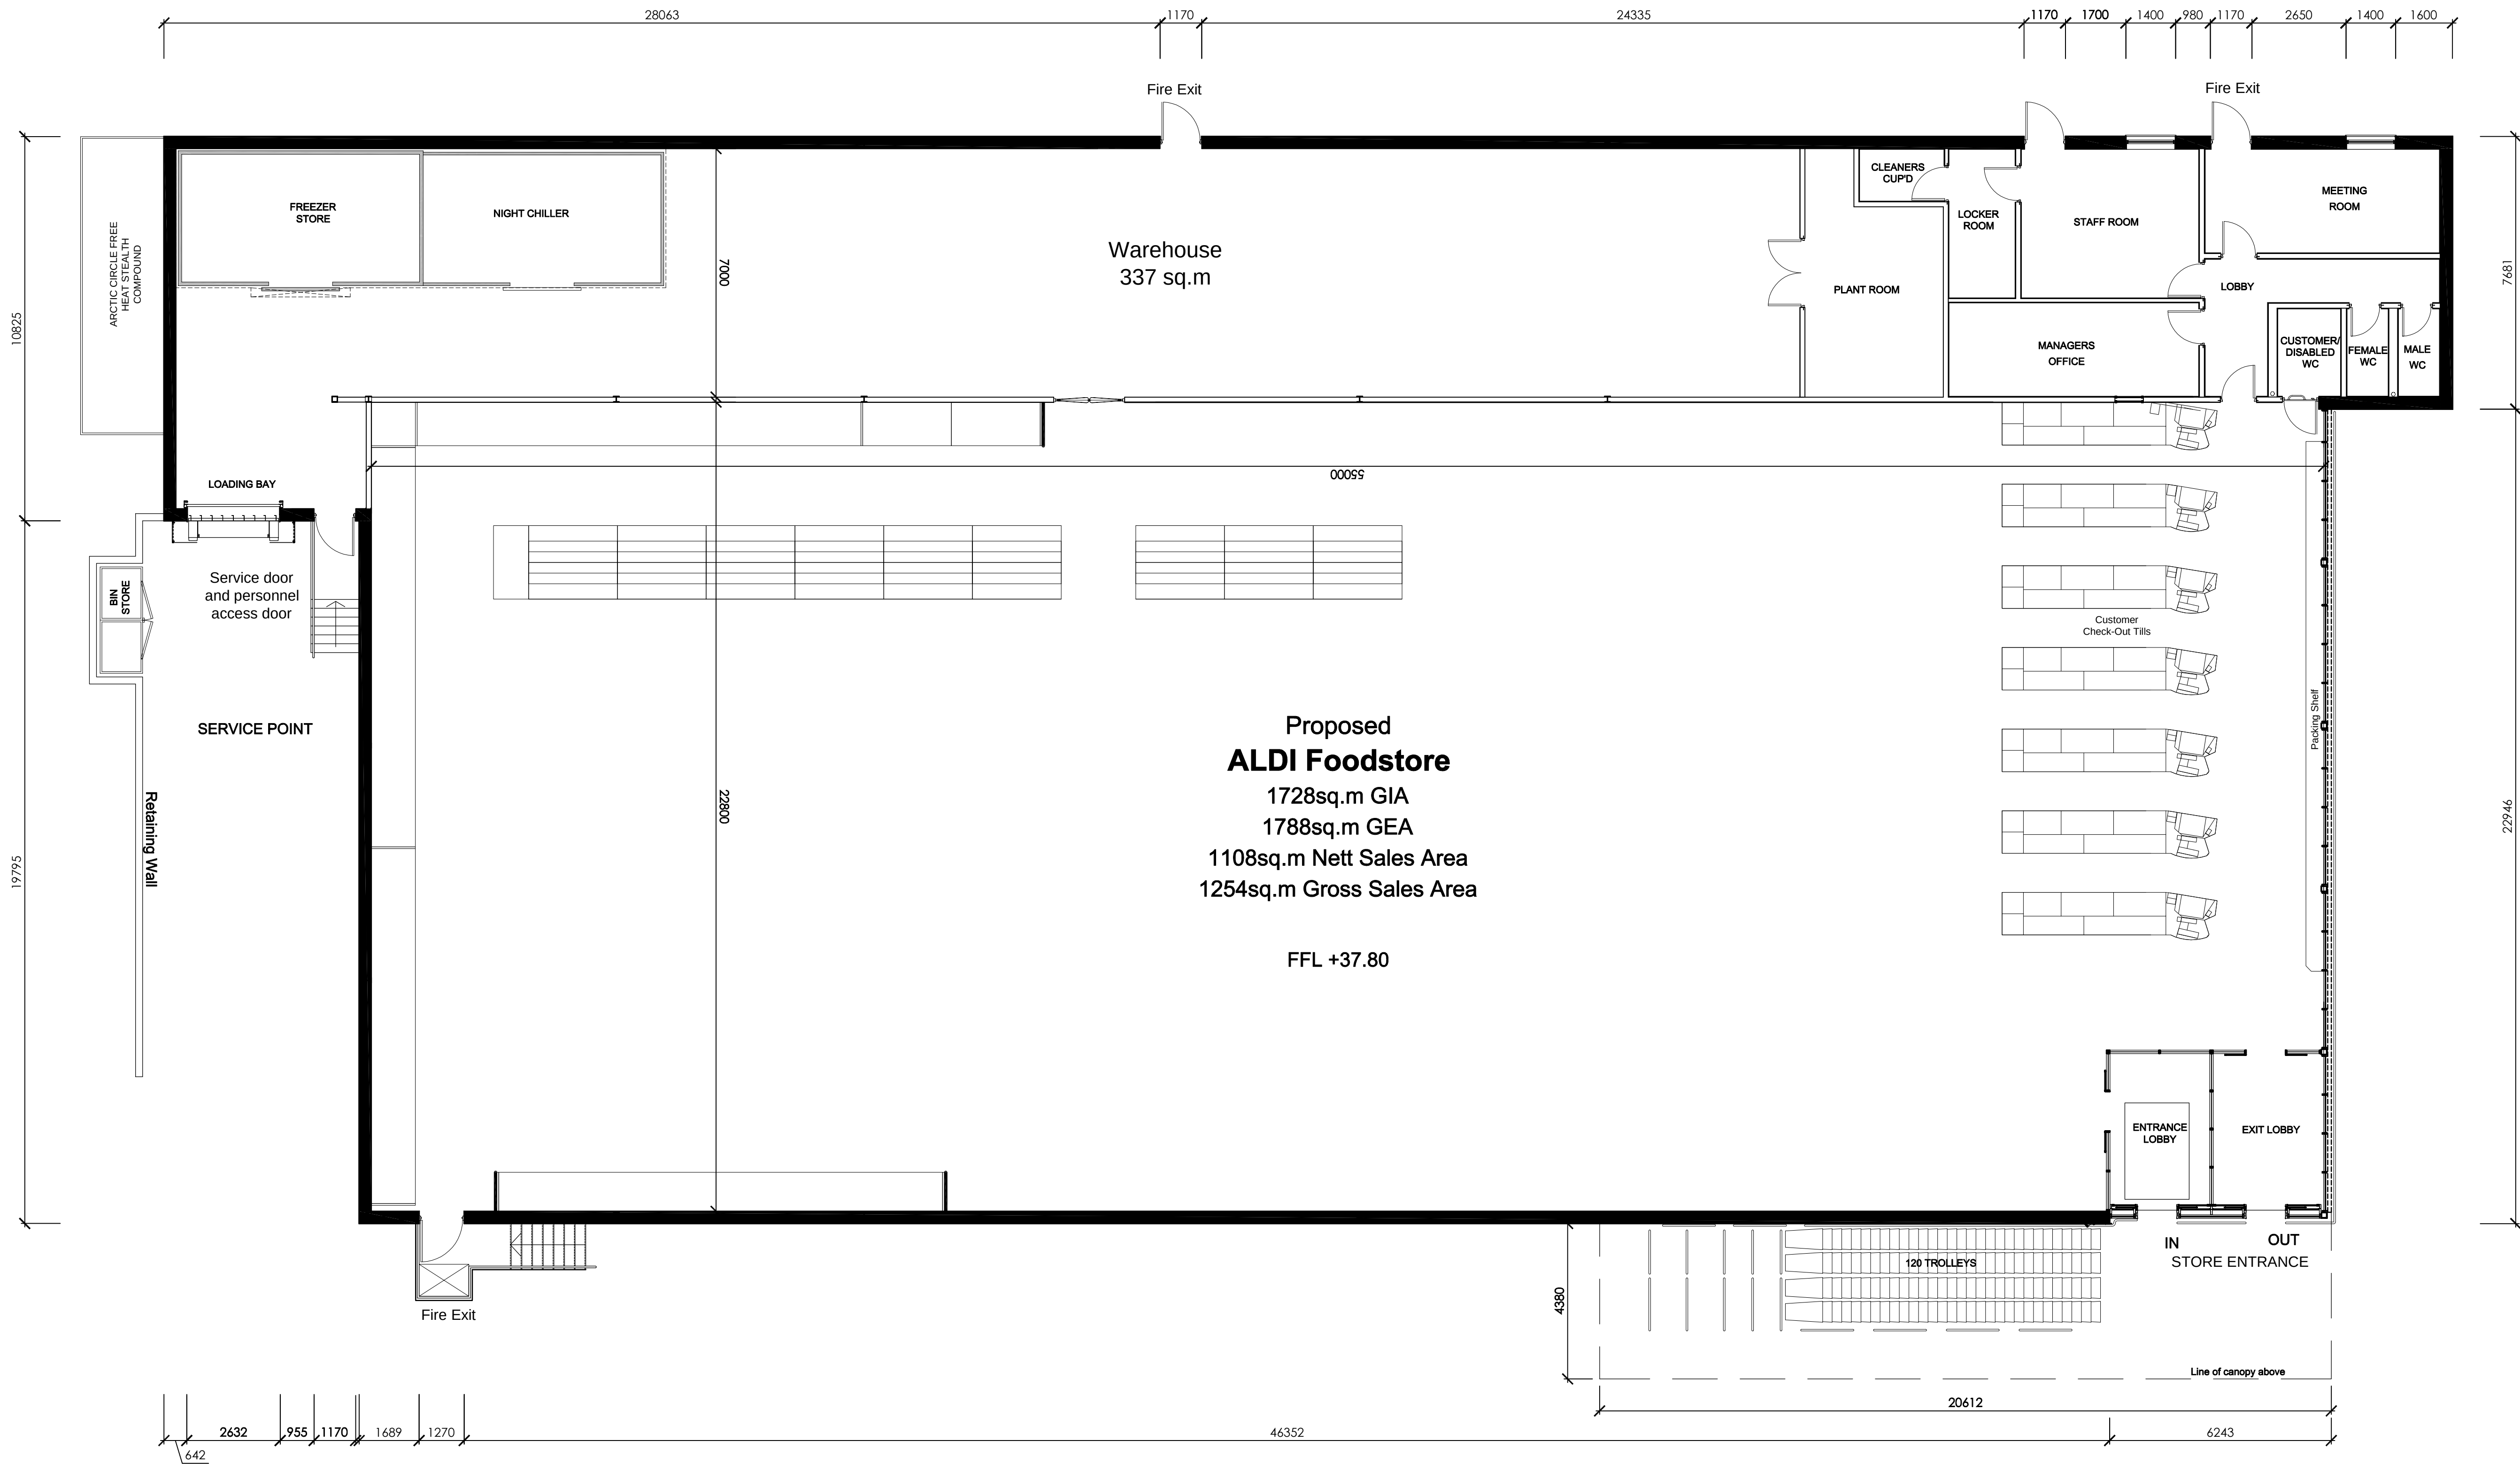

Project Title	Proposed Development				
	Barnley Road Highgate Goldthorpe				
Client	ALDI Stores Ltd				
Status	PLANNING				
Scale	1:100	Drawing Size	A1		
Drawn By	LH	Checked By	JDB	Date	07/14

Drawing Title	Proposed GA Layout			
Job-Dwg No	1187-102		Rev	A
■ THE HARRIS PARTNERSHIP WAKEFIELD 2 St. John's North, Wakefield, WF1 3QA t. 01924 291 800 f. 01924 290 072 ☐ THE HARRIS PARTNERSHIP MANCHESTER 1st Floor Dale House, 35 Dale St, Manchester M1 2HF t. 0161 238 8555 f. 0161 244 9809 ☐ THE HARRIS PARTNERSHIP MILTON KEYNES The Old Rectory, 79 High Street Newport Pagnell, MK16 8AA t. 01908 211 577 f. 01908 211 722 ☐ THE HARRIS PARTNERSHIP READING 101 London Road, Reading, RG1 5BY t. 0118 950 7700 f. 0118 956 8442  www.harrispartnership.com				