



CLASSIC 1250
WOOD FIRED OVEN



CLASSIC 1250
GAS FIRED OVEN*
*GAS FRONT FASCIA IS AN OPTIONAL EXTRA.



GOZNEYOVENS

WWW.GOZNEYOVENS.COM
+44 (0)845 834 0252
ENQUIRIES@GOZNEYOVENS.COM


CLASSIC 1250

GAS FIRED OVEN*


*GAS FRONT FASCIA IS AN OPTIONAL EXTRA.

FLOOR CONTACT / CLEARANCES


Footprint PSI Loading	8/PSI
Floor contact area (mm ²)	242,000
Oven Weight (kg)	1400
Combustable Clearance (above)	300mm
Combustable Clearance (sides)	50mm

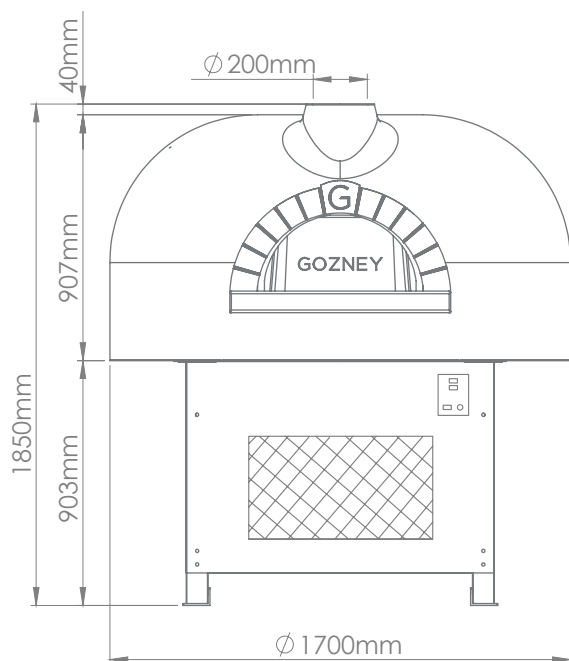


Front View

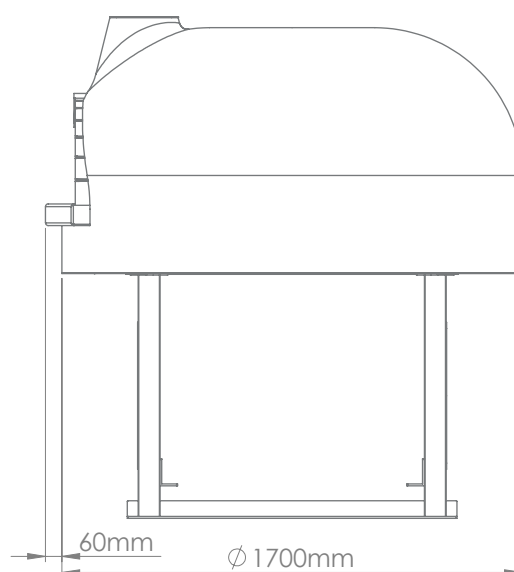

Side View

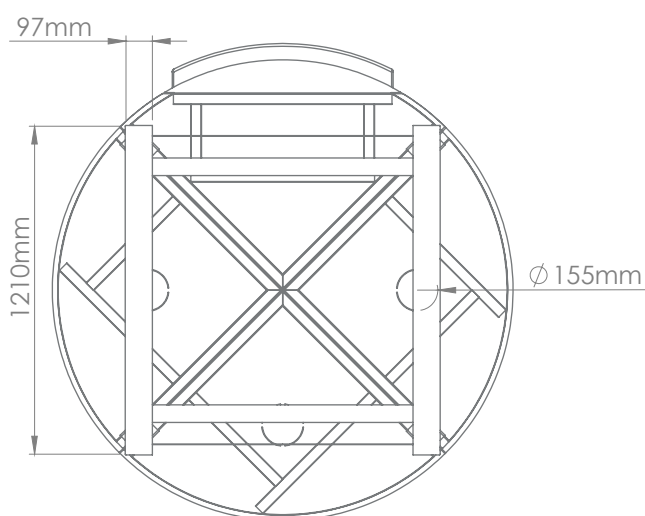

Bottom View

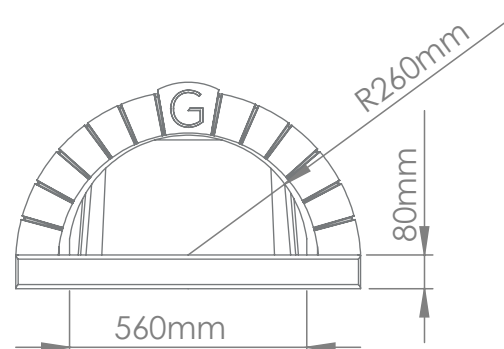

Front Face View

GOZNEYOVENS

WWW.GOZNEYOVENS.COM
+44 (0)845 834 0252
ENQUIRIES@GOZNEYOVENS.COM