
Notes


Figured dimensions only to be taken from this drawing
Do not scale. If in doubt ask.

Fitpoint

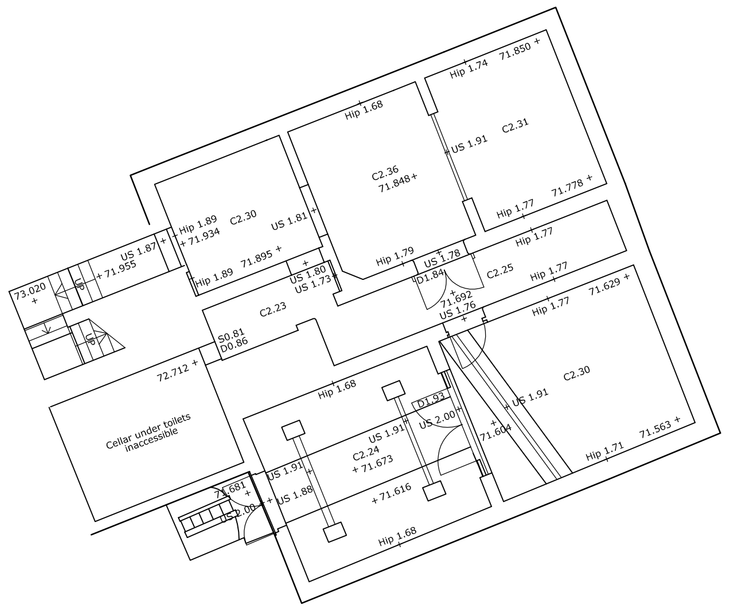

Cellar


Fitpoint

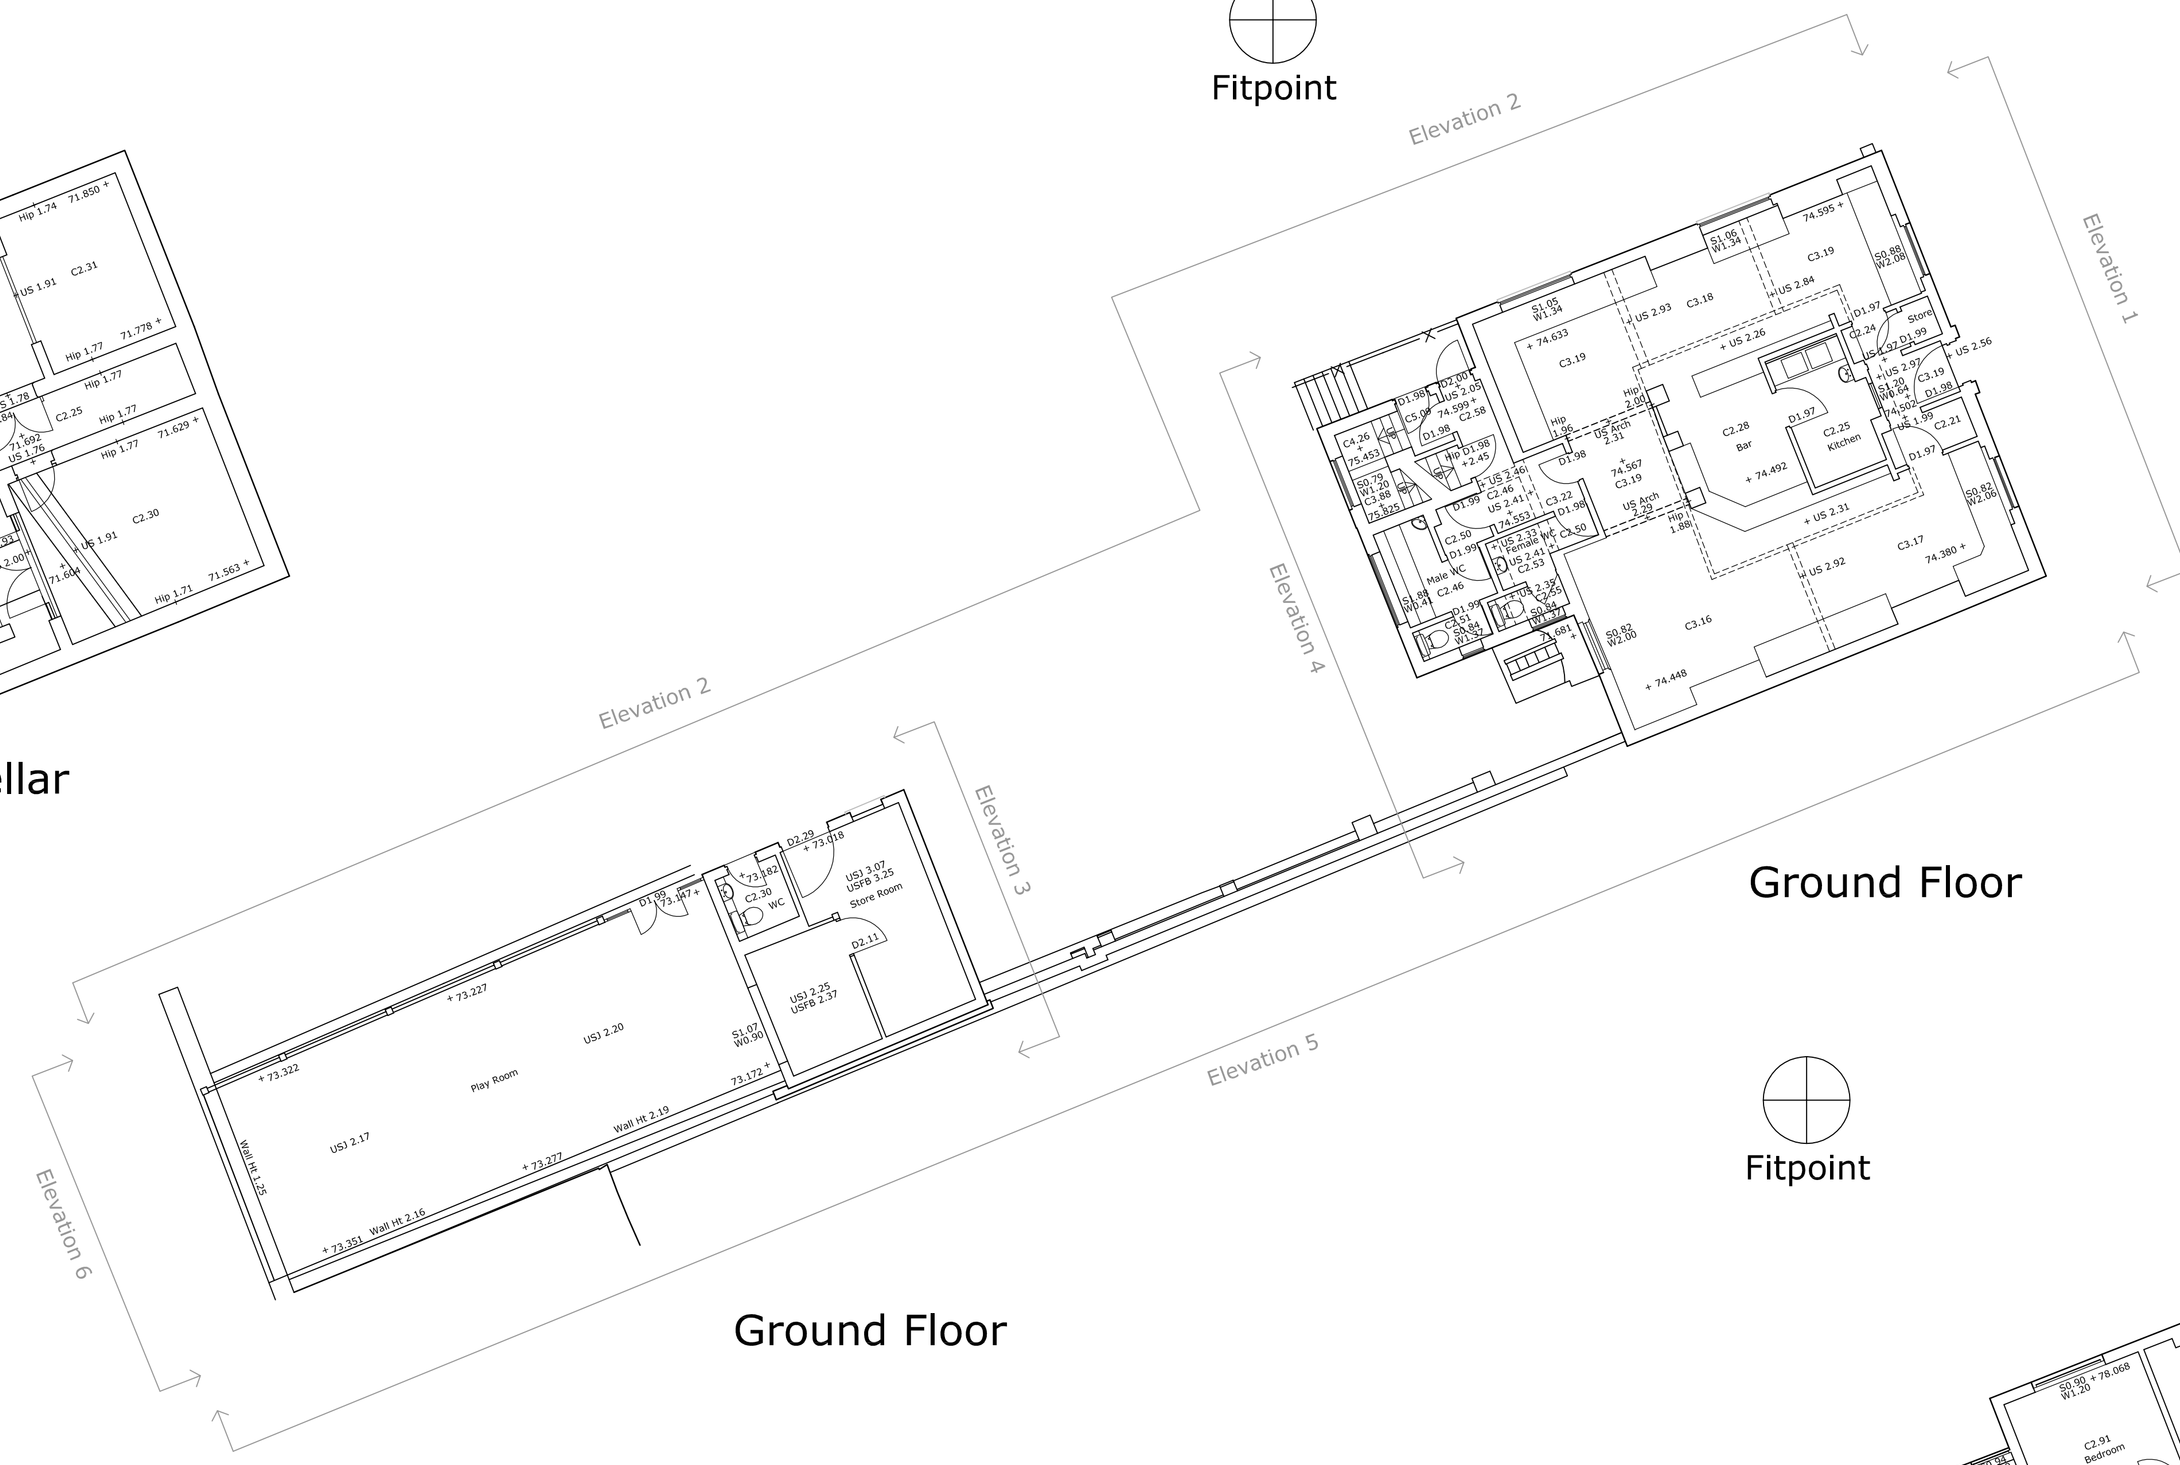

Ground Floor

Ground Floor

Fitpoint

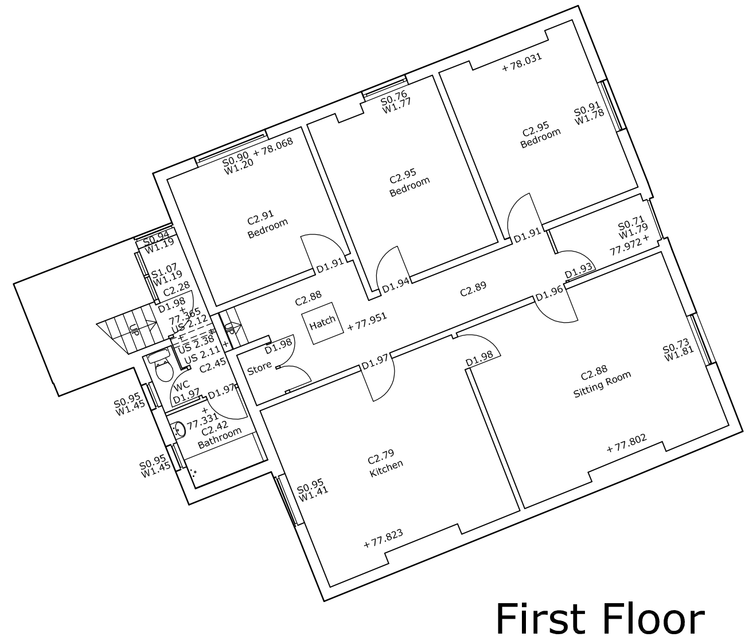

First Floor

HAYCOCK & TODD
LAND SURVEY CONSULTANTS•ARCHITECTURAL SURVEYORS
The Hollies, 43 Church Street, Royston, Barnsley, S71 4QU
T : 01226 709630 F : 01226 709631
E : info@land-surveying.co.uk W : land-surveying.co.uk

LEGEND

Manhole shown thus	MH	Spot Level	+123.562
Inspection Cover	IC	Kerb Line	
Lamphole	LH	Fence Line	Wood post & rail
Gully	G		Or
Lampost	LP	Hedge Line	
Telegraph Post	TP	Contours 5m interval	105
Electricity Poles	EP	Contours 1m interval	33
Road Traffic Signs	RS	Tree Spread	S 5.0
Traffic Lights	TL	Girth	G 1.30
General Post Office	GPO	Cover Level	CL 112.335
Post Office Telephones	POT	Invert Level	IL 111.733
Fire Hydrant	FH	Foul Drain	
Safety Valve	SV	Surface Water	
Stopcock Water	SCW	Unknown Service	Serv
Stopcock Gas	Gas	Survey Station	Or S3
Unknown Stoptap	ST		

Floor Level	FL 10.907	Vent	V
Height floor to structural soffit	SS 2.87	Fall Pipe	FP
Height floor to false ceiling	FC 2.22	Sky Light	SL
Height floor to sill	S 0.67	Water Closet	WC
Height of window	W 1.23	Sink	S
Height of Door	D 1.98	Boxed Column	B
Height floor to underside of Beam	US 3.61	Shop fitting or cladding	

MEASURED SURVEY

THE FITZWILLIAM ARMS PH
HILL STREET, ELSECAR.

Sheet Diagram

Datum	Sheet 1 of 2	Survey Job No. S7712	Scale 1/100
GRID- Related to Ordnance Survey using One Point Localisation on Station S2. Orientation at OS Grid North.	Surveyed by NT	Date of Survey July 2012	S7712
	Drawn by NT		
LEVEL- Related to Ordnance Survey by connection to the OS Active Network by G.P.S	Checked by PBT	Floorplans	