




Existing view from viewpoint

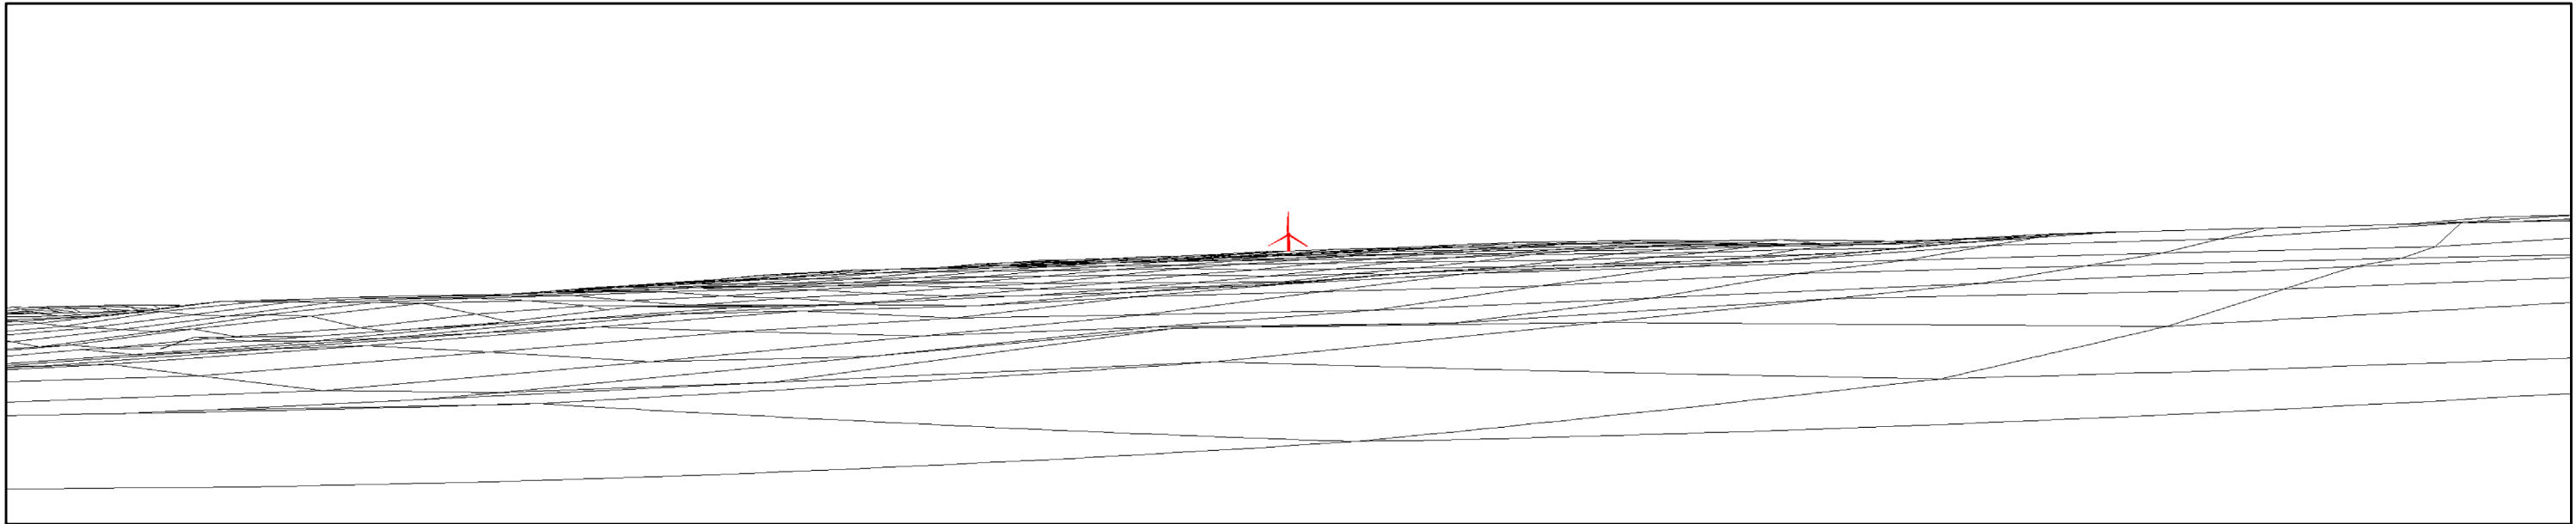

Computer generated wireline of proposed development

VP3 - Cubley. Penistone Boundary Walk at Mortimer Road Figure 3	Viewpoint Location:	424614mE 401897mN		
	View Direction:	140.56 degrees		
Chapel Farm Wind Turbine Environmental Appraisal	Camera Elevation:	262m AOD	VIEWPOINT CONTEXT	
	Distance to Turbine:	2407m		
	Horizontal Field of View:	75 degrees		
	Viewing Distance:	302 mm		
Ref: 610/ENV/004		Drawn: GC Reviewed: SC	Approved: FC	