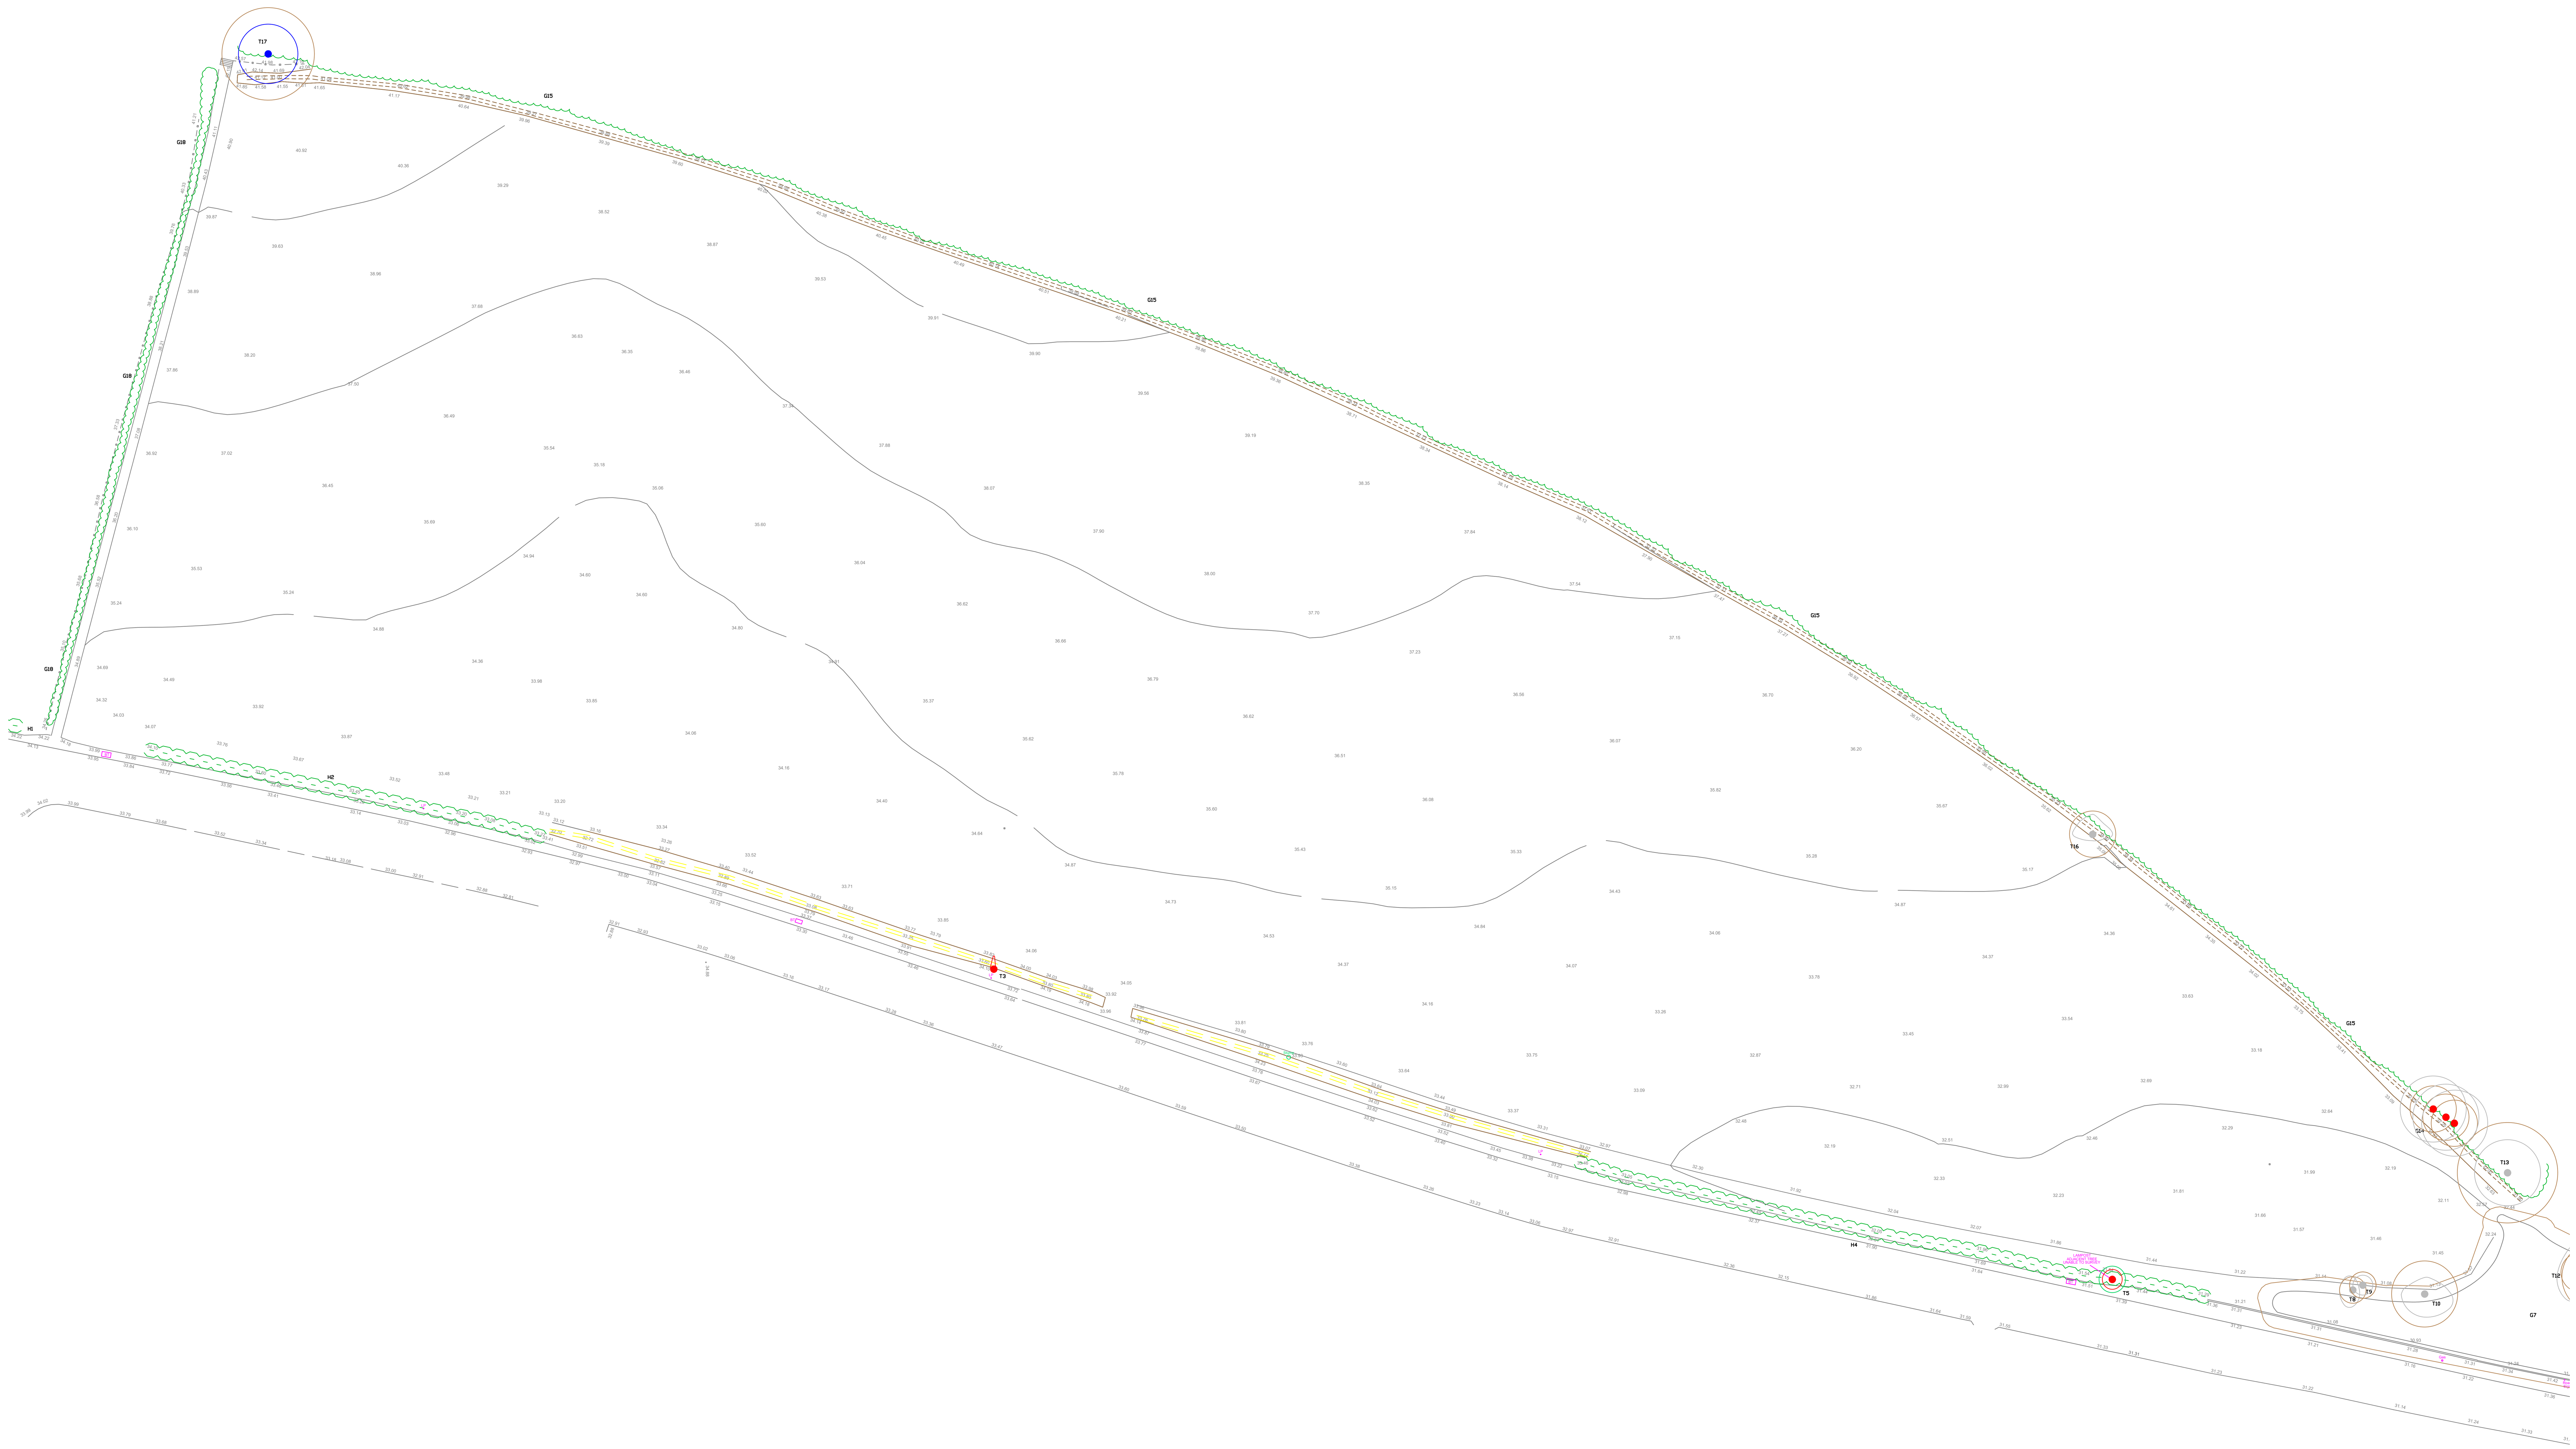


Notes

1. Do not scale this drawing. All dimensions must be checked/ verified on site. If in doubt ask.
2. This drawing is to be read in conjunction with all relevant architects, engineers and specialists drawings and specifications.
3. All dimensions in millimetres unless noted otherwise. All levels in metres unless noted otherwise.
4. Any discrepancies noted on site are to be reported to the engineer immediately.

Key Plan

Legend

KEY

Tree Crown Spread

Root Protection Area (RPA)

Tree Stem

T1 Tree No.

Removed Tree

Tree Condition Category

A

B

C

U

Indicative

The surveyed trees are illustrated on this Constraints Plan which is prepared in accordance with British Standard BS5837: 2012 'Trees in Relation to Design, Demolition and Construction – Recommendations'

Rev	Date	Details of issue / revision	Drw	Rev
##	20.02.23	Preliminary Issue	RG	JM

Issues & Revisions

BWB A CAF GROUP COMPANY

- ☐ Birmingham | 0121 233 3322
- ■ Leeds | 0113 233 8000
- ☐ London | 020 7407 3879
- ☐ Manchester | 0161 233 4260
- ☐ Nottingham | 0115 924 1100

www.bwbconsulting.com

Client

Project Title

Land at Banburgh Lane, Goldthorpe

Drawing Title

Tree Constraints Plan

Drawn: RG		Reviewed: JM	
BWB Ref:	Date:	20.02.23	Scale@A0: 1:200

Drawing Status

PRELIMINARY

Project - Originator - Zone - Level - Type - Role - Number	Status	Rev
	S#	