
PLANS DRAWN BY
MARK BERRY
ARCHITECTURAL SERVICES
TEL: 01977 643922


PROPOSED BUNGALOW REAR EXTENSION
at No 24 GREYSTONES AVENUE, WORSBOROUGH
for Mr. C. TURNER.

SCALE:- PLANS & SECTIONS = 1:50 ELEVATIONS =1:100

EXISTING

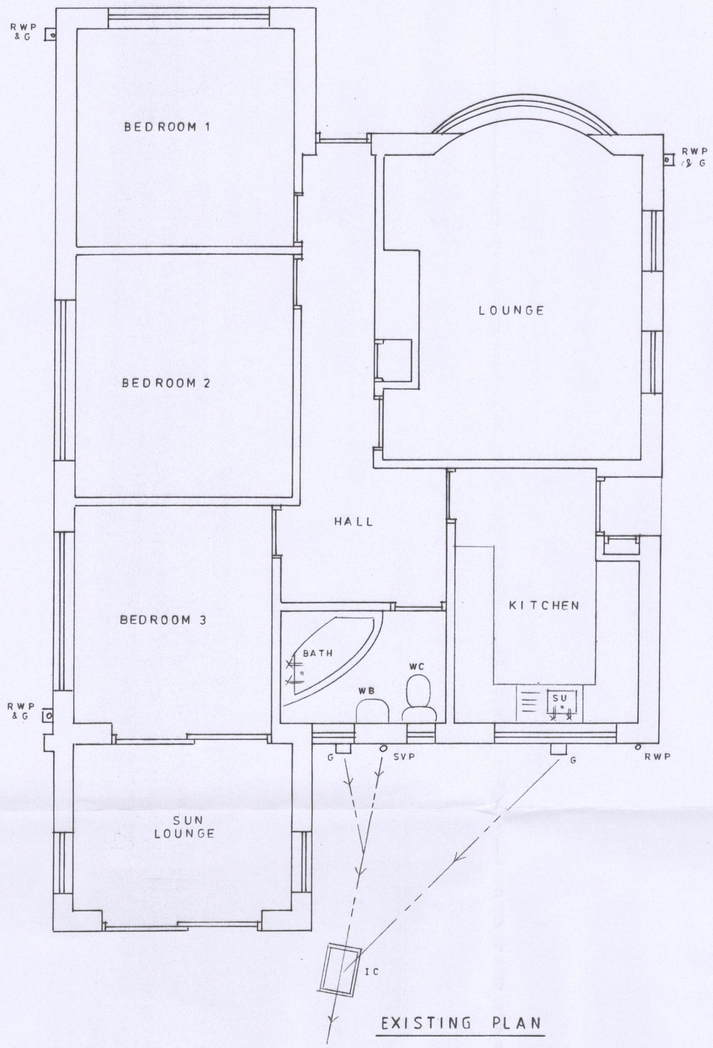


EXISTING PLAN

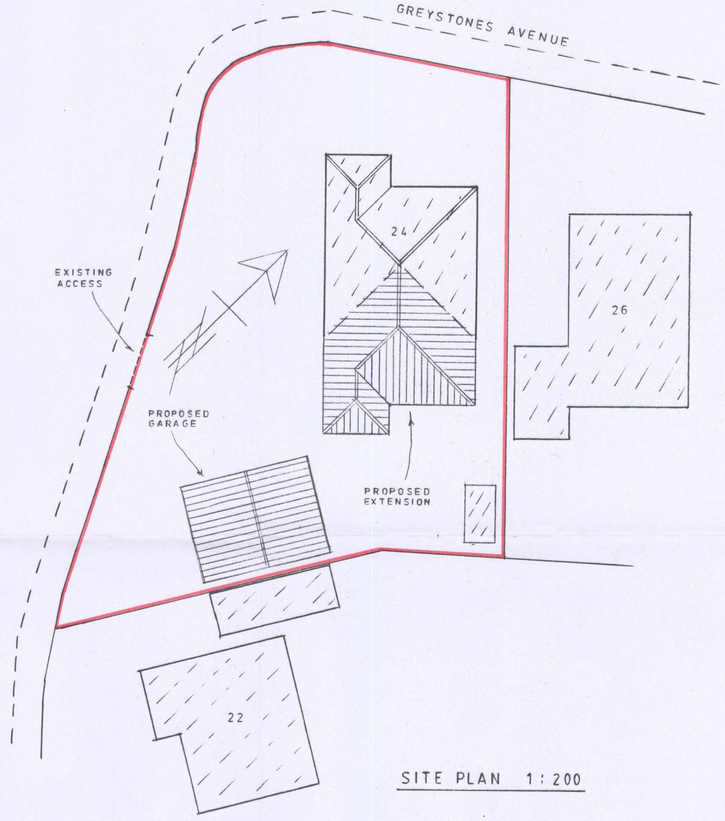

SITE PLAN 1:200



EXISTING REAR
SOUTH-EAST

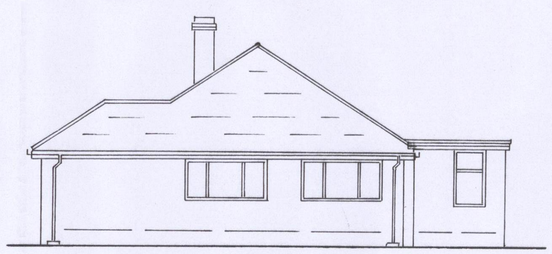

EXISTING SIDE
SOUTH-WEST




EXISTING SIDE
NORTH-EAST


PLANS DRAWN BY
MARK BERRY
ARCHTECTURAL SERVICES
TEL: 01977 643922

PROPOSED BUNGALOW REAR EXTENSION
at No 24 GREYSTONES AVENUE, WORSBOROUGH
for Mr. C. TURNER.
SCALE:- PLANS & SECTIONS = 1:50 ELEVATIONS = 1:100


PROPOSED

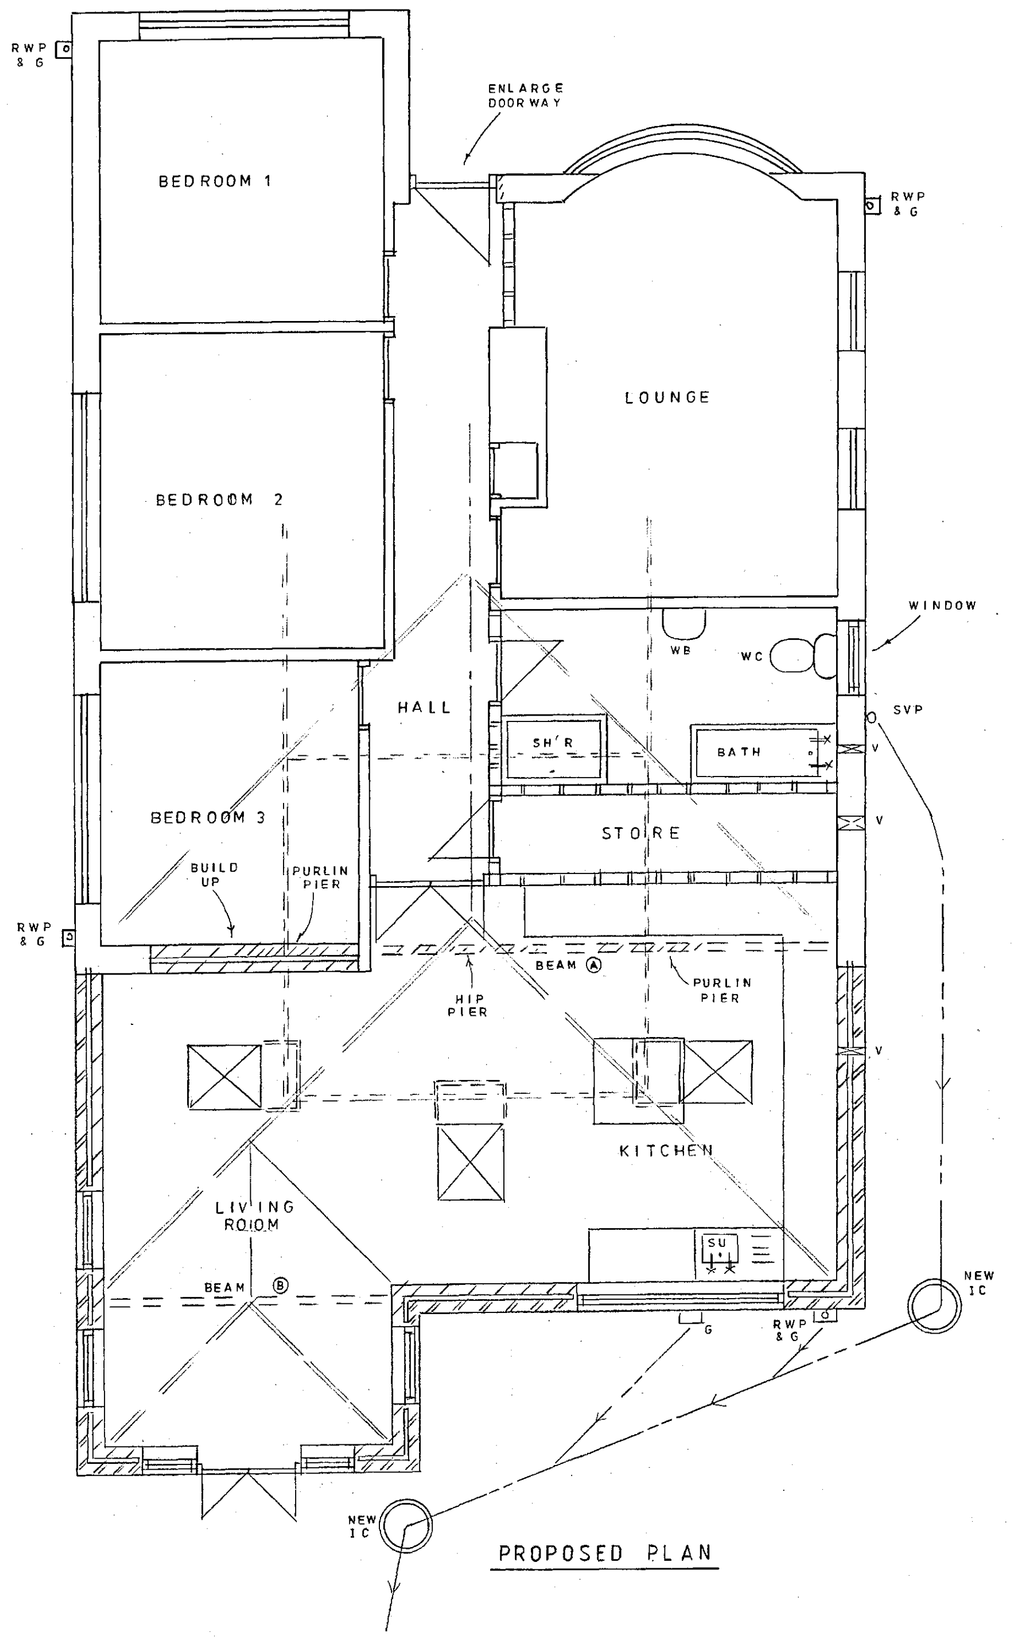


PROPOSED PLAN

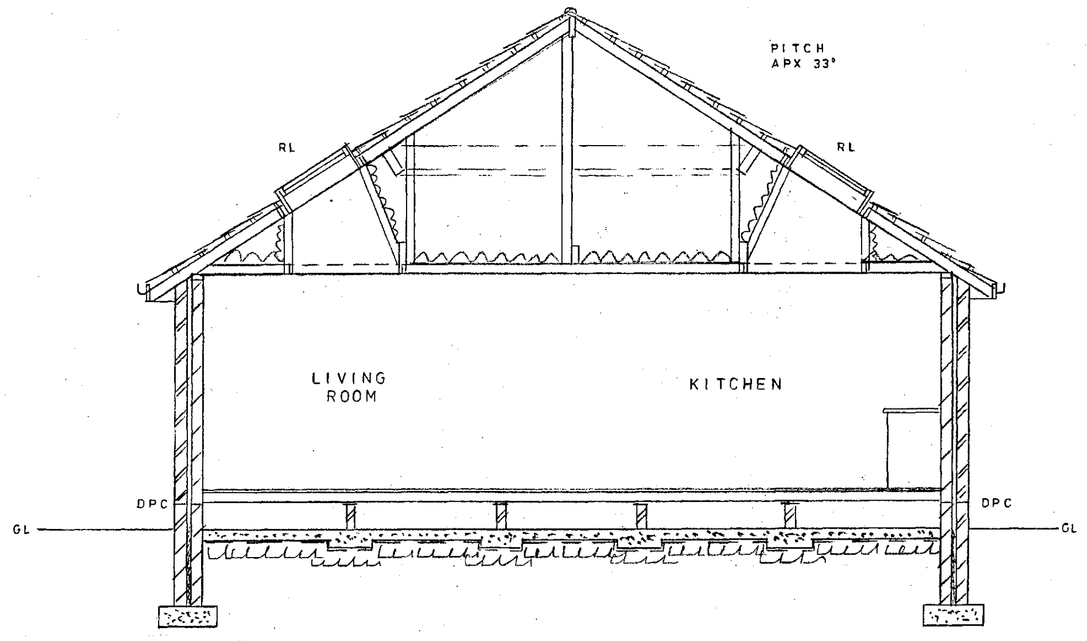


SECTION

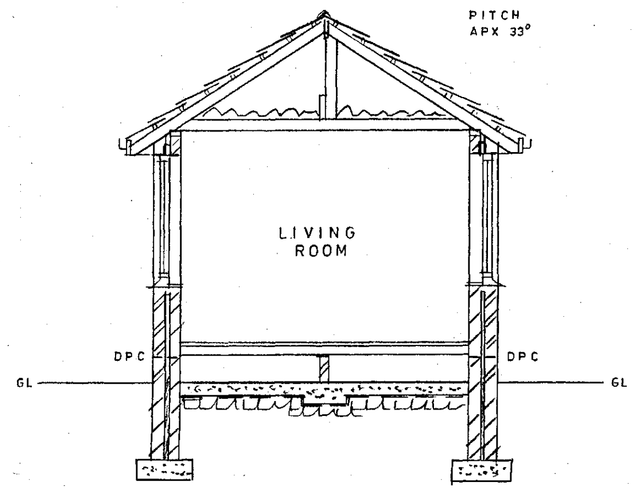


SECTION

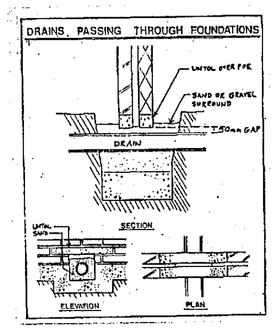


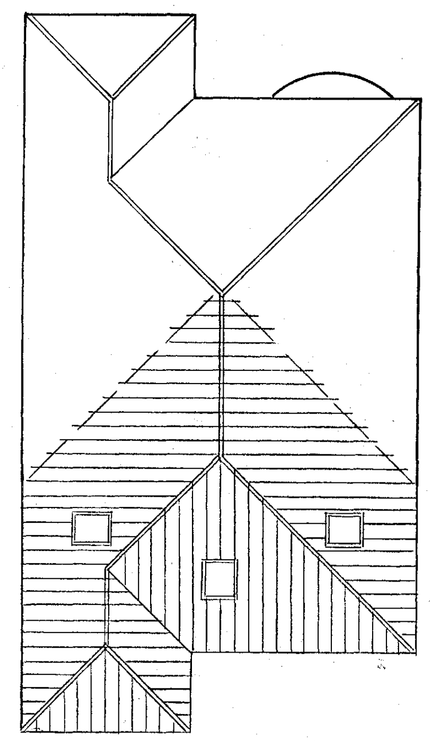


ROOF PLAN 1:100

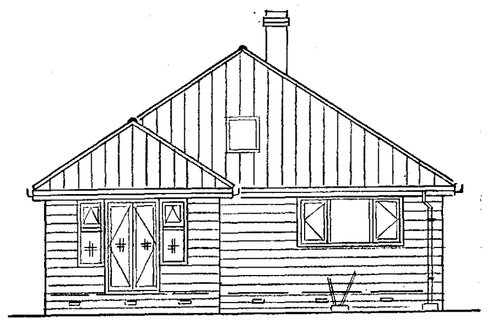

PROPOSED REAR
SOUTH-EAST

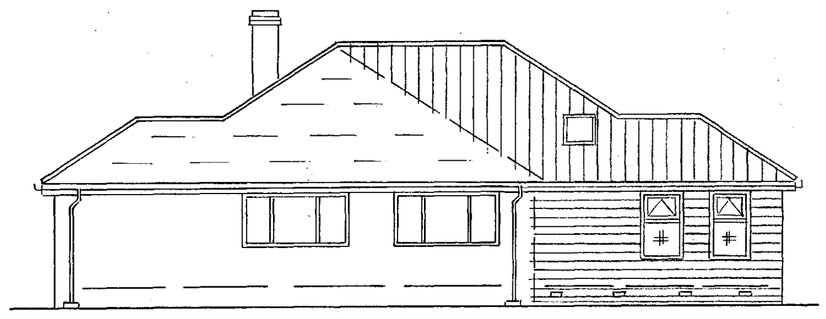

PROPOSED SIDE
SOUTH-WEST

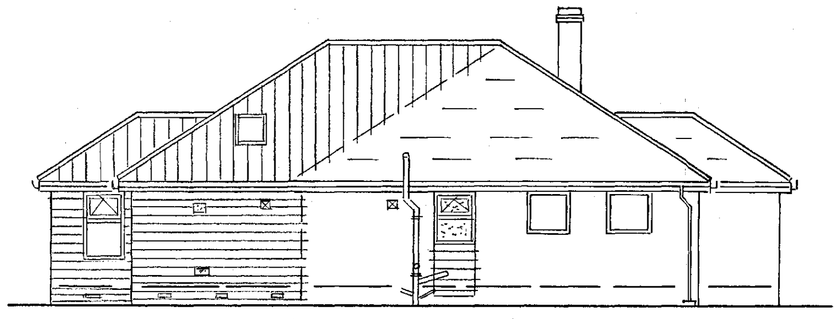


PROPOSED SIDE
NORTH-EAST


PLANS DRAWN BY
MARK BERRY
ARCHITECTURAL SERVICES
TEL: 01977 643922

PROPOSED DETACHED GARAGE
at No 24 GREYSTONES AVENUE, WORSBOROUGH
for Mr. C. TURNER.


SCALE:- PLAN & SECTION = 1:50 ELEVATIONS = 1:100

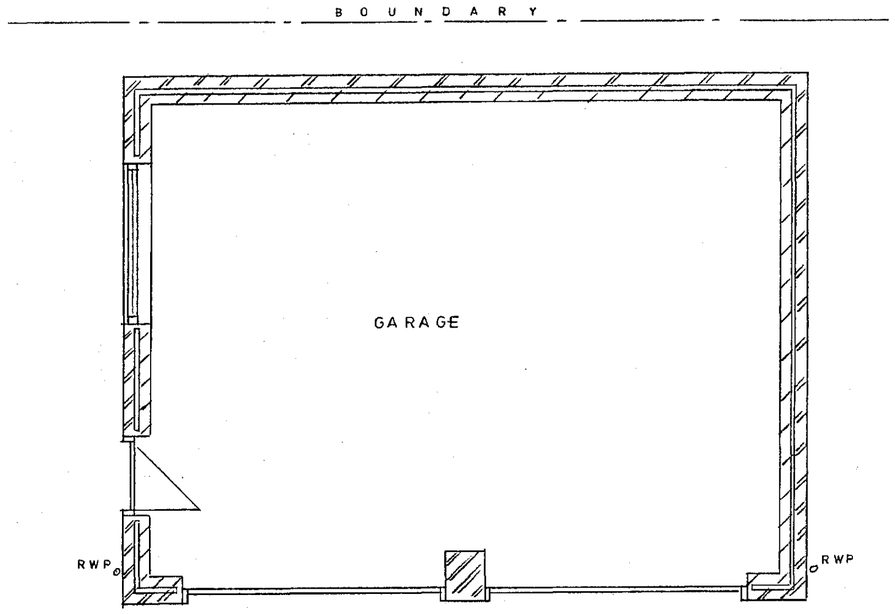


PLAN

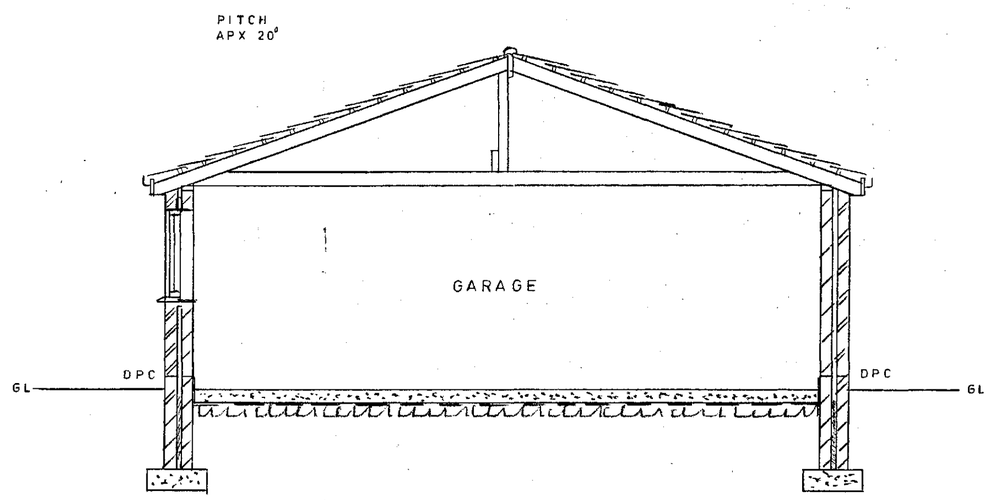


SECTION

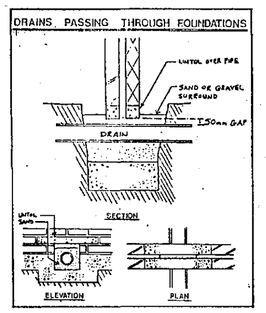


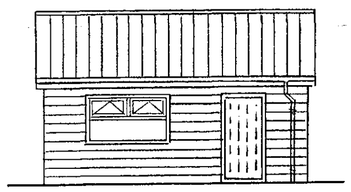


SIDE ELEVATION
NORTH-EAST

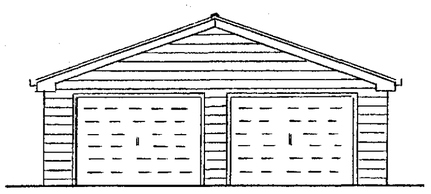


FRONT ELEVATION
NORTH-WEST

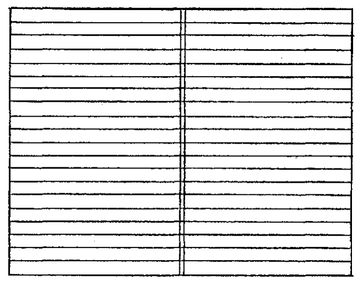

ROOF PLAN

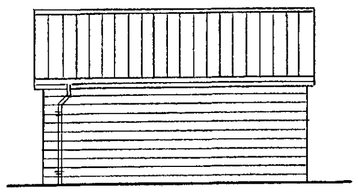

SIDE ELEVATION
SOUTH-WEST

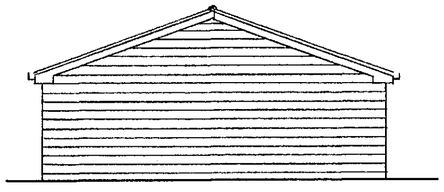

REAR ELEVATION
SOUTH-EAST