
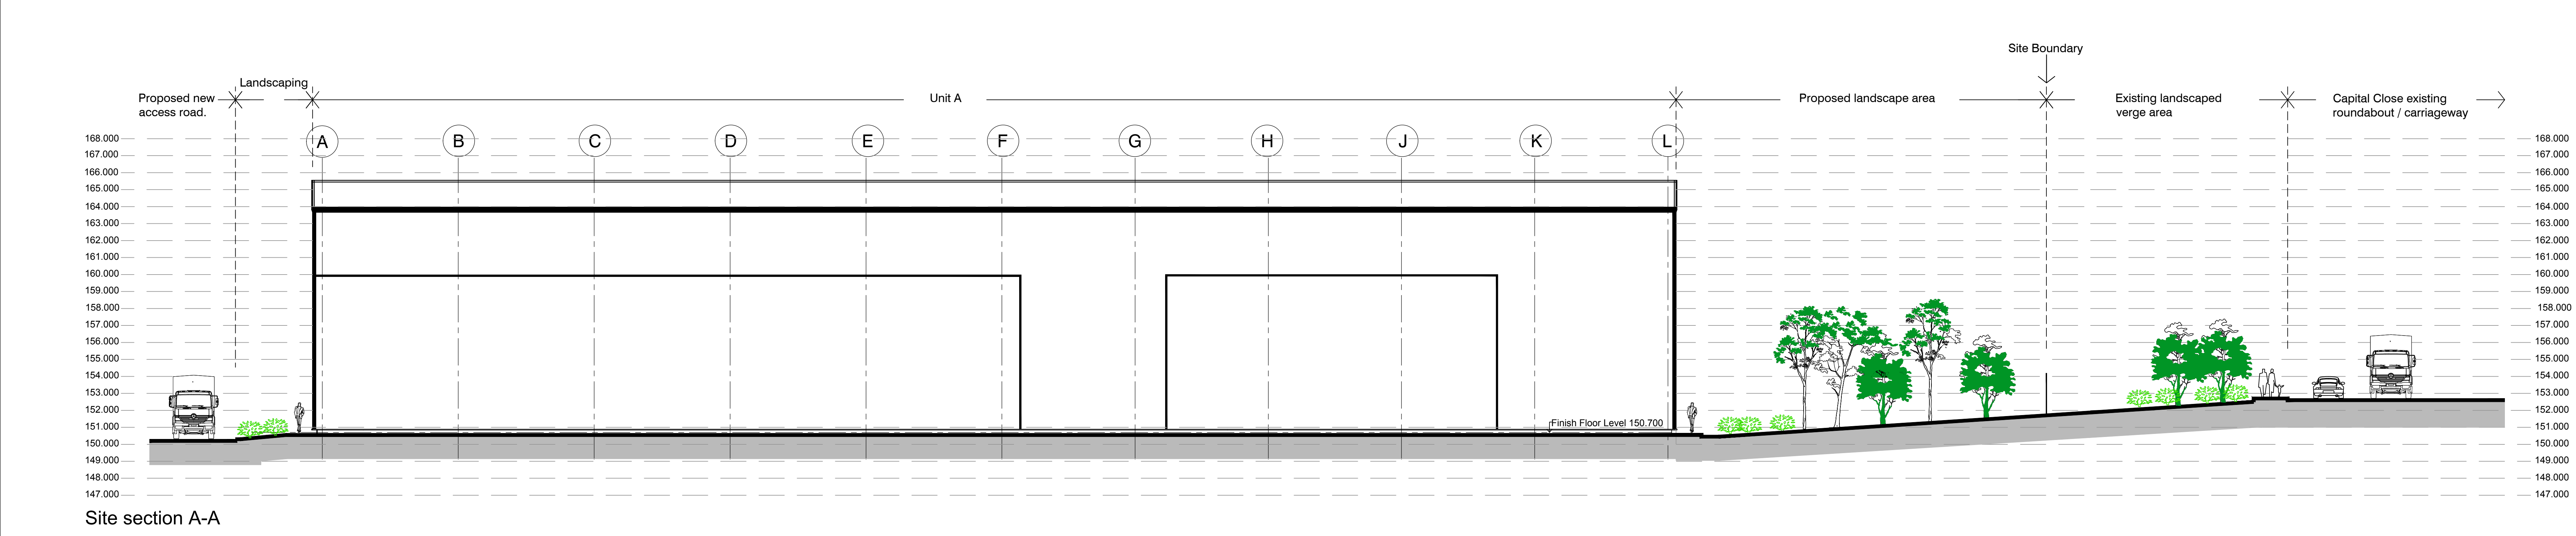
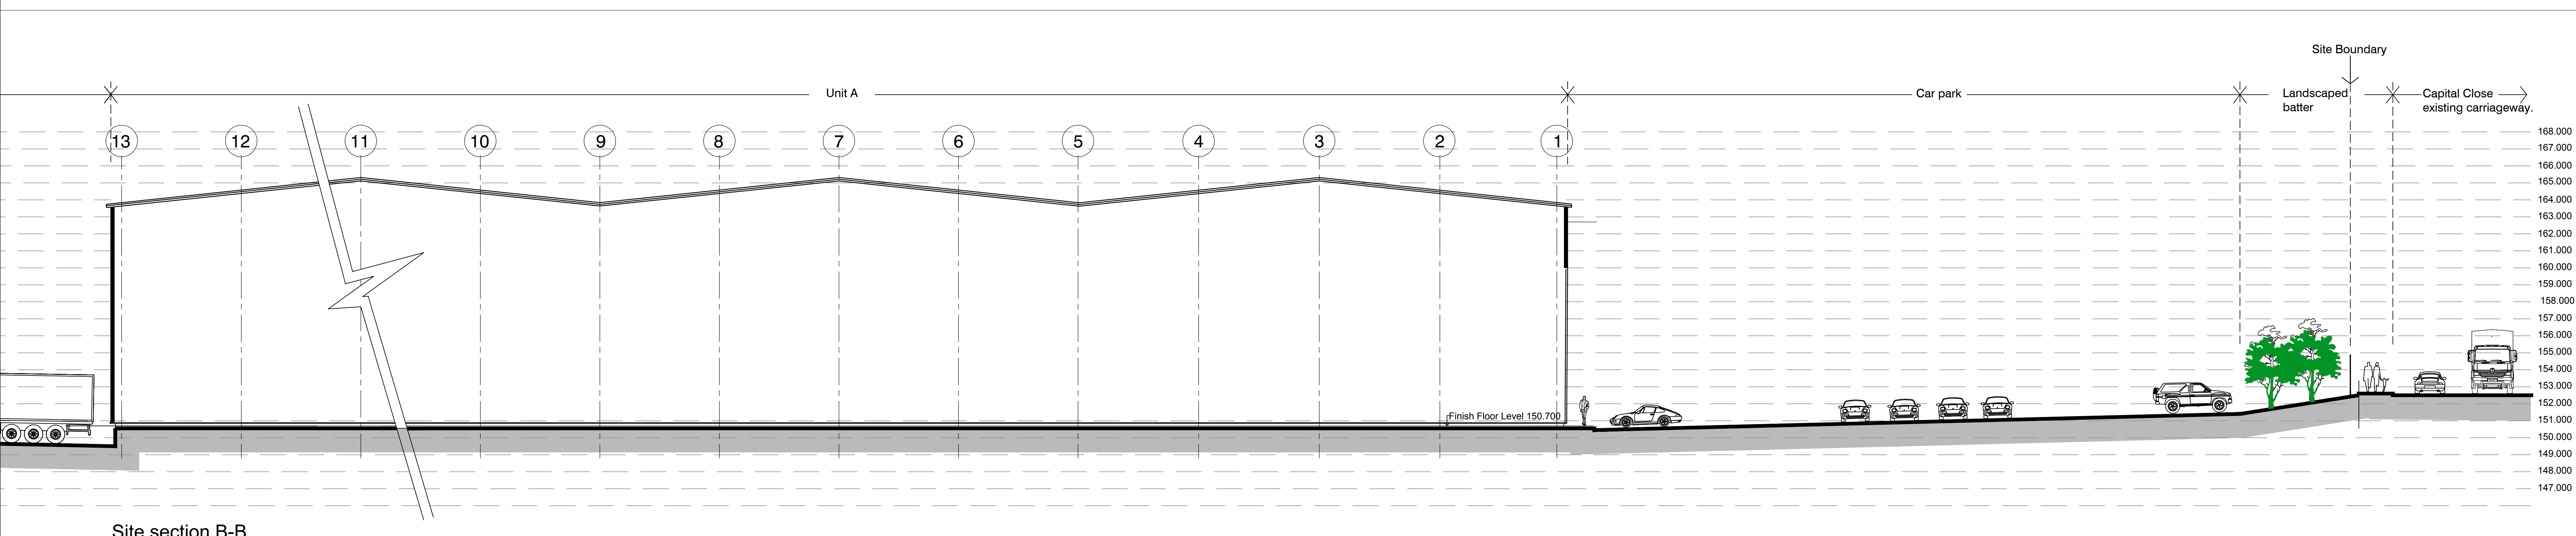
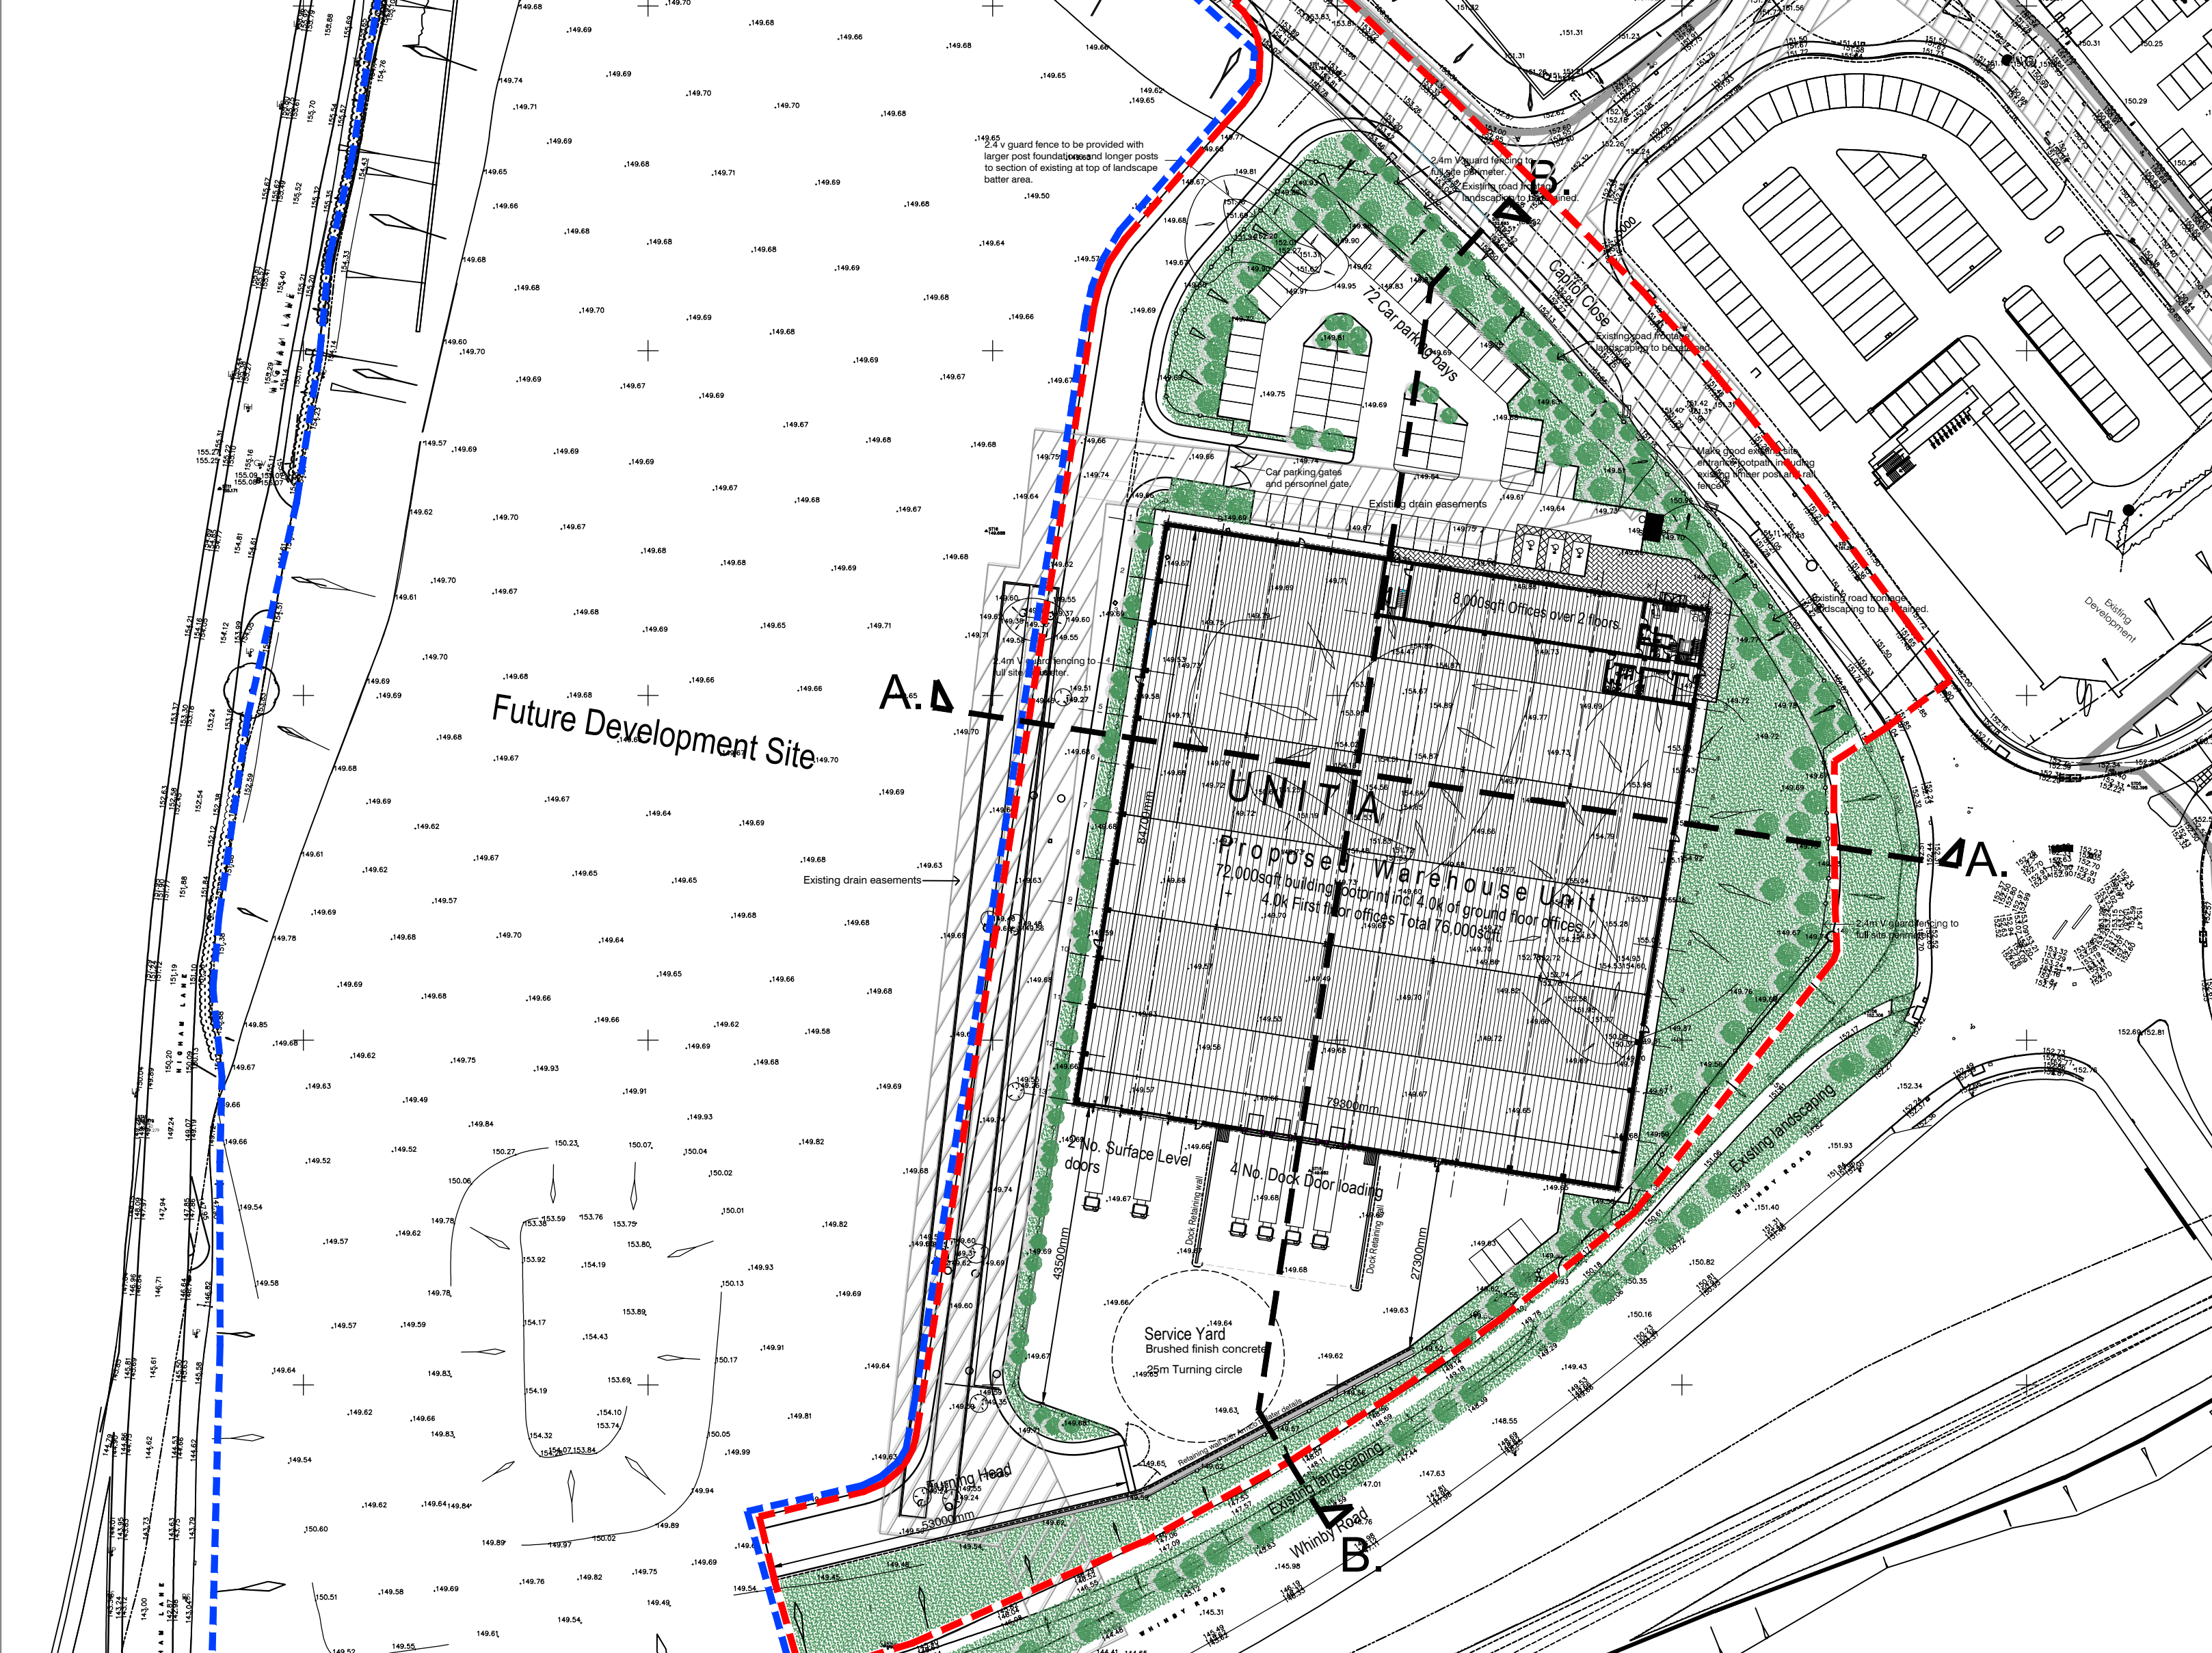


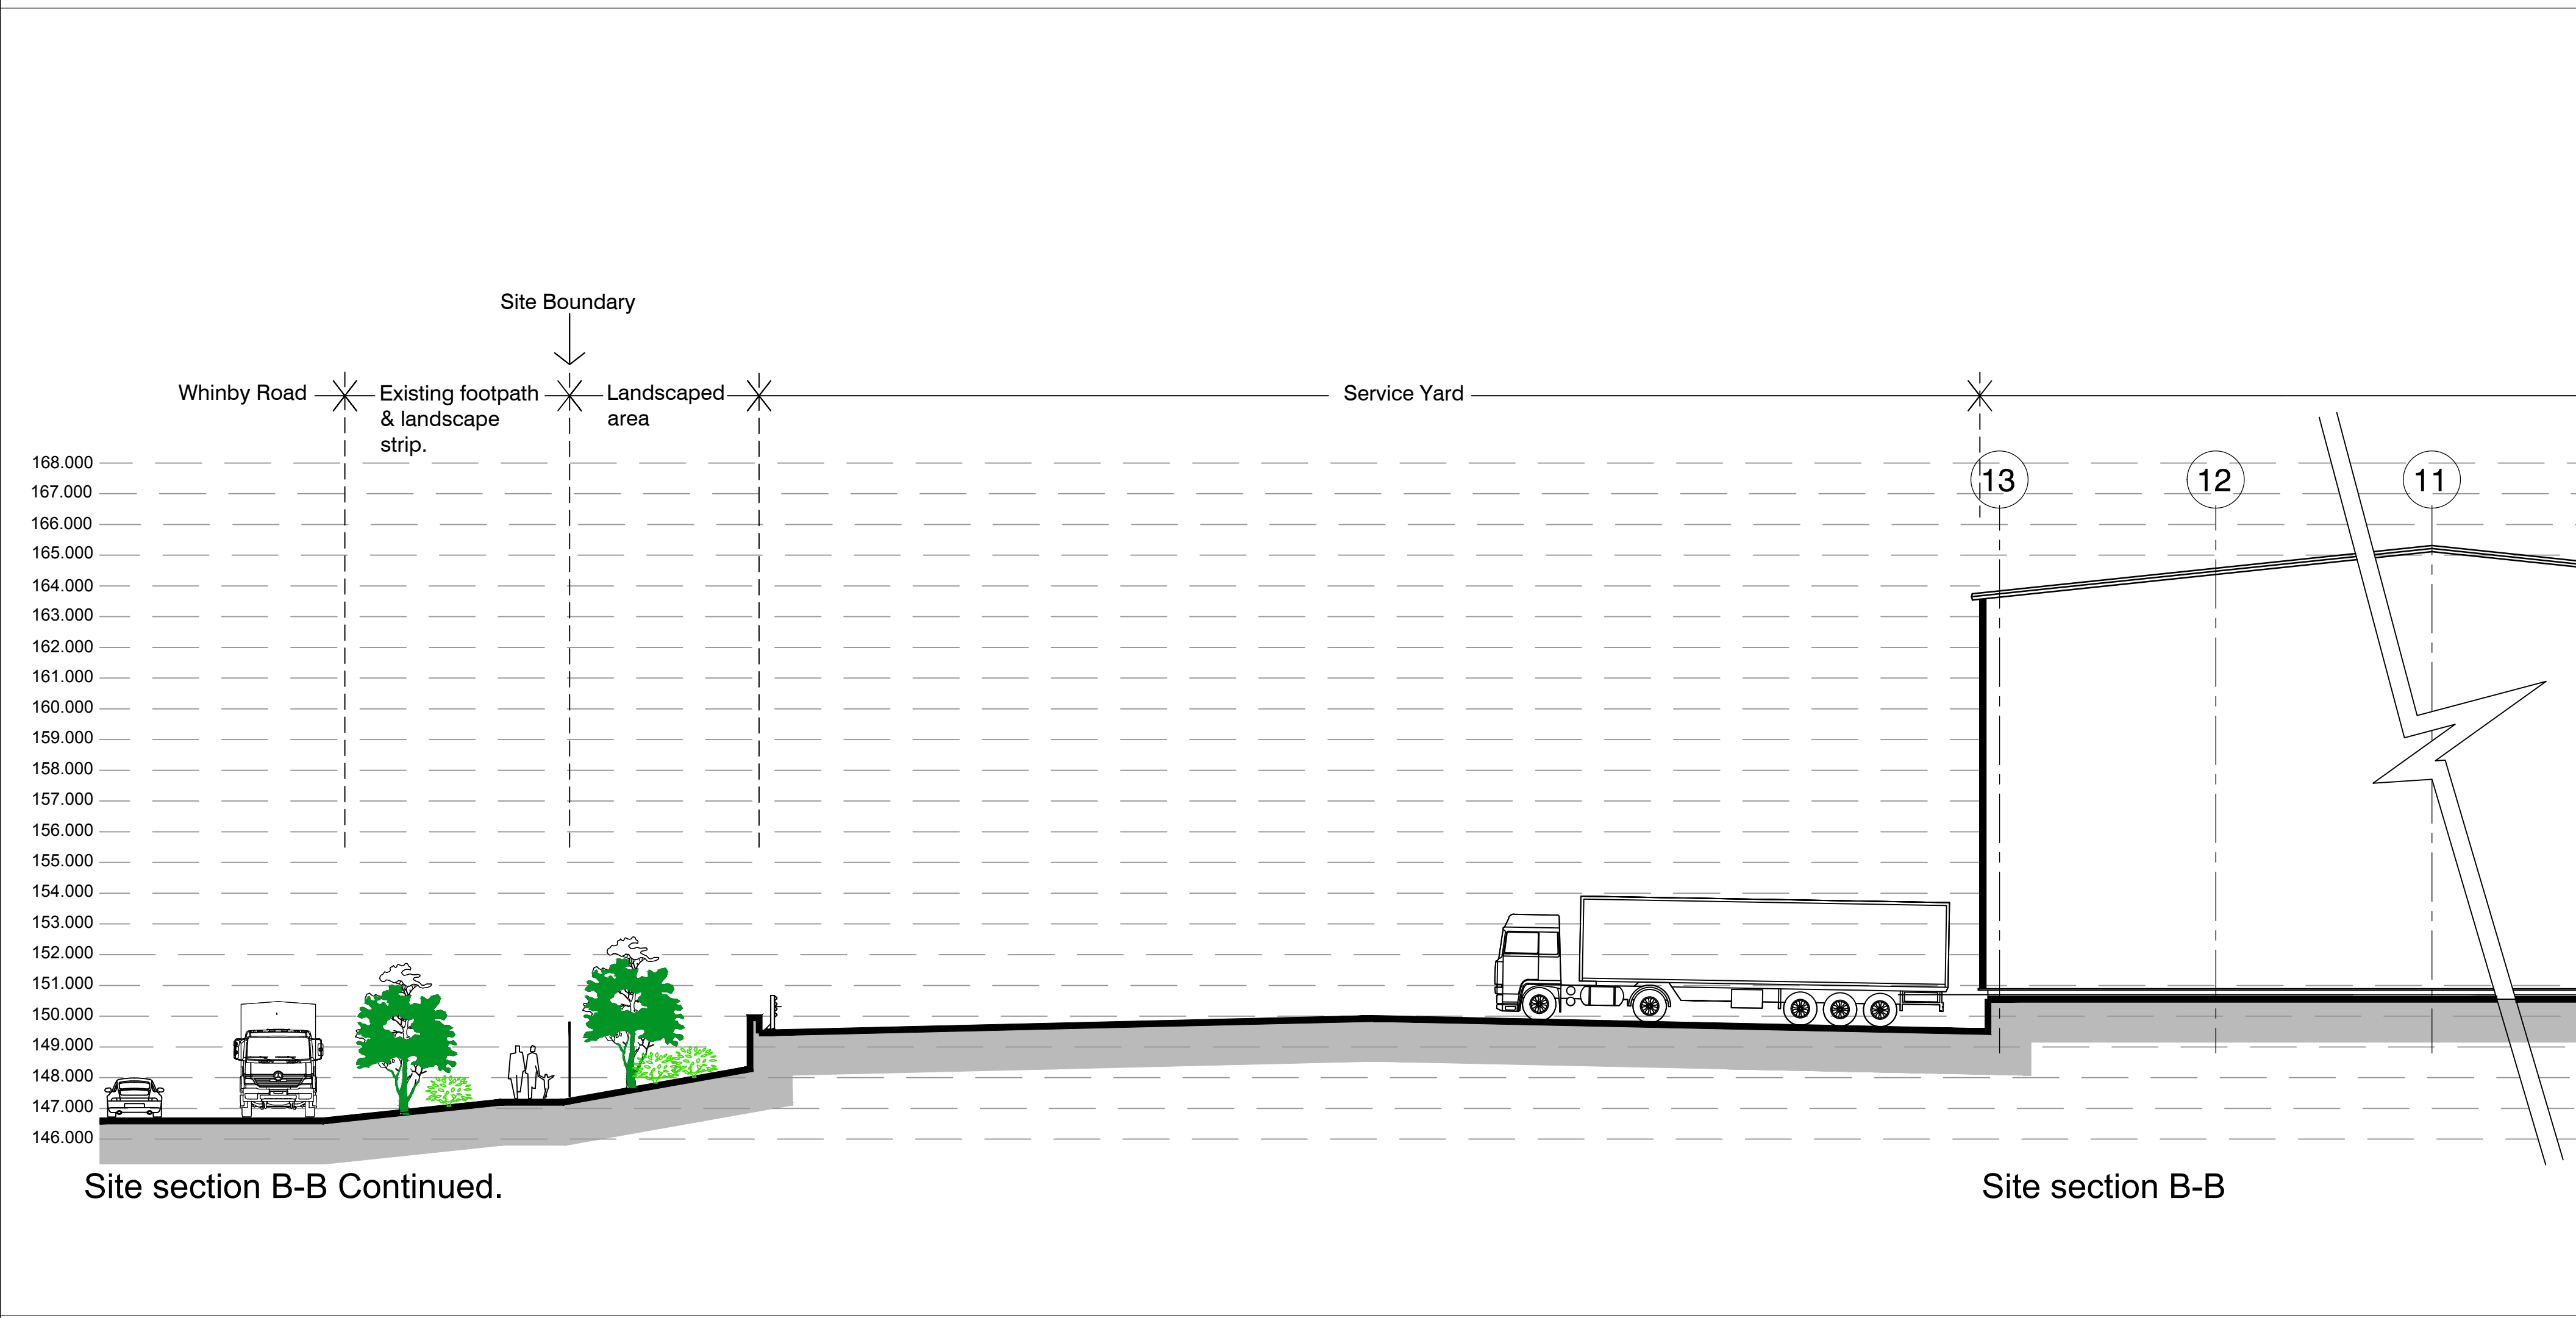

COPYRIGHT RESERVED

Notes

Revisions

Rev	Date	Description
-----	------	-------------

BUILDING MANAGEMENT SERVICES LTD

Huddersfield Road
Elland, West Yorkshire
HX5 9BW
TELEPHONE : ELLAND (01422) 371616
FAX No : (01422) 376717
email : mail@bmselland.com

**Building
Management
Services**

Client

commercial development projects limited

Project

Proposed Warehouse Unit A,
Capitol Park, Capitol Close
Barnsley.

Sheet

Site sections

Drawn	DCH	Date	FEB 17
Scale	1:150, 1:750 @A0		
Status	PLANNING		
Drawing No.	M3016-05-SK4	Revision	