



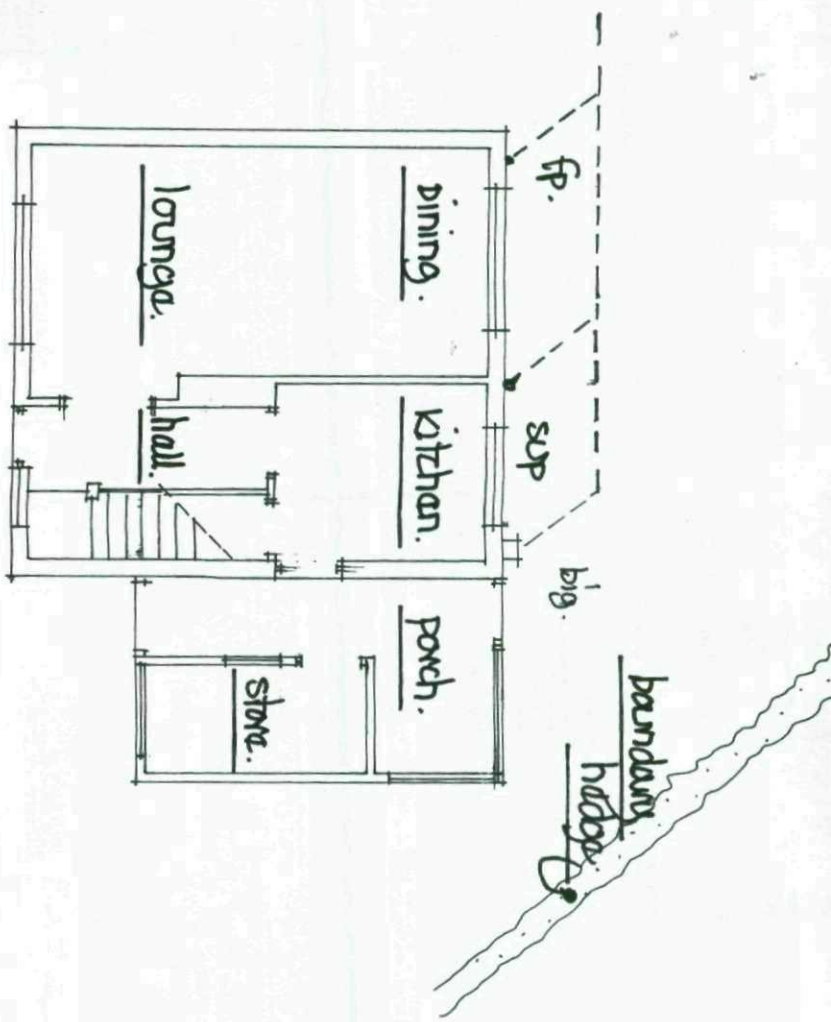


ground floor layout.

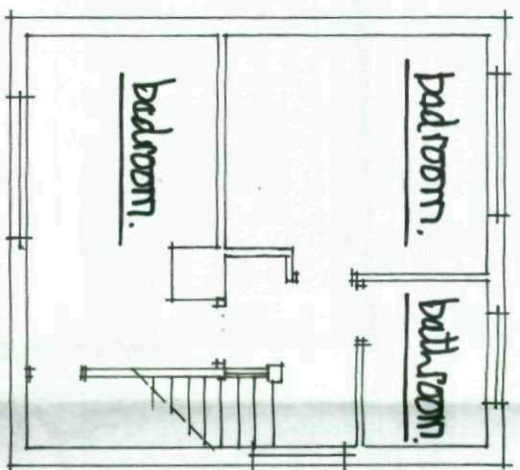


first floor layout.

survey scale 1:100m.



front view (from whinside cres.)

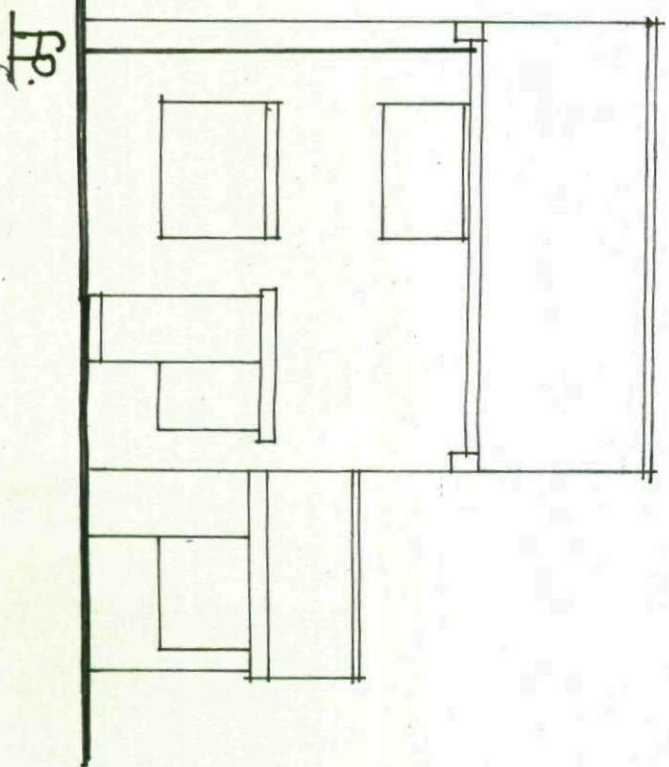


side view (from phone)

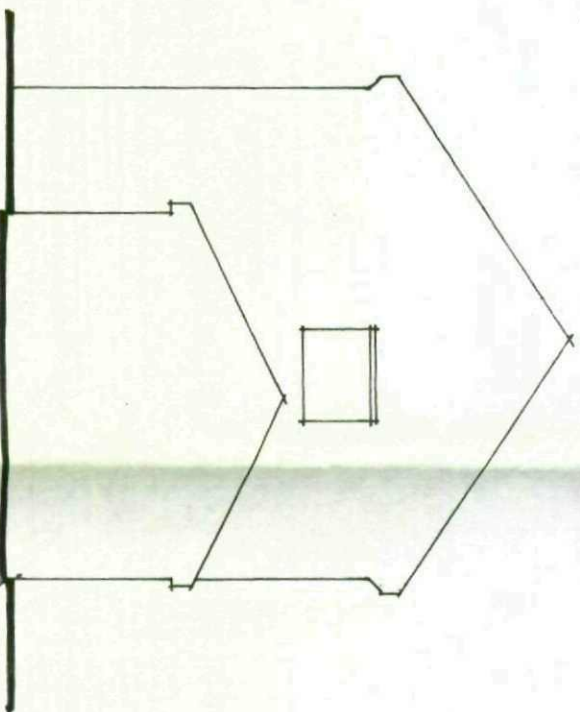


rear view (from rear garden)

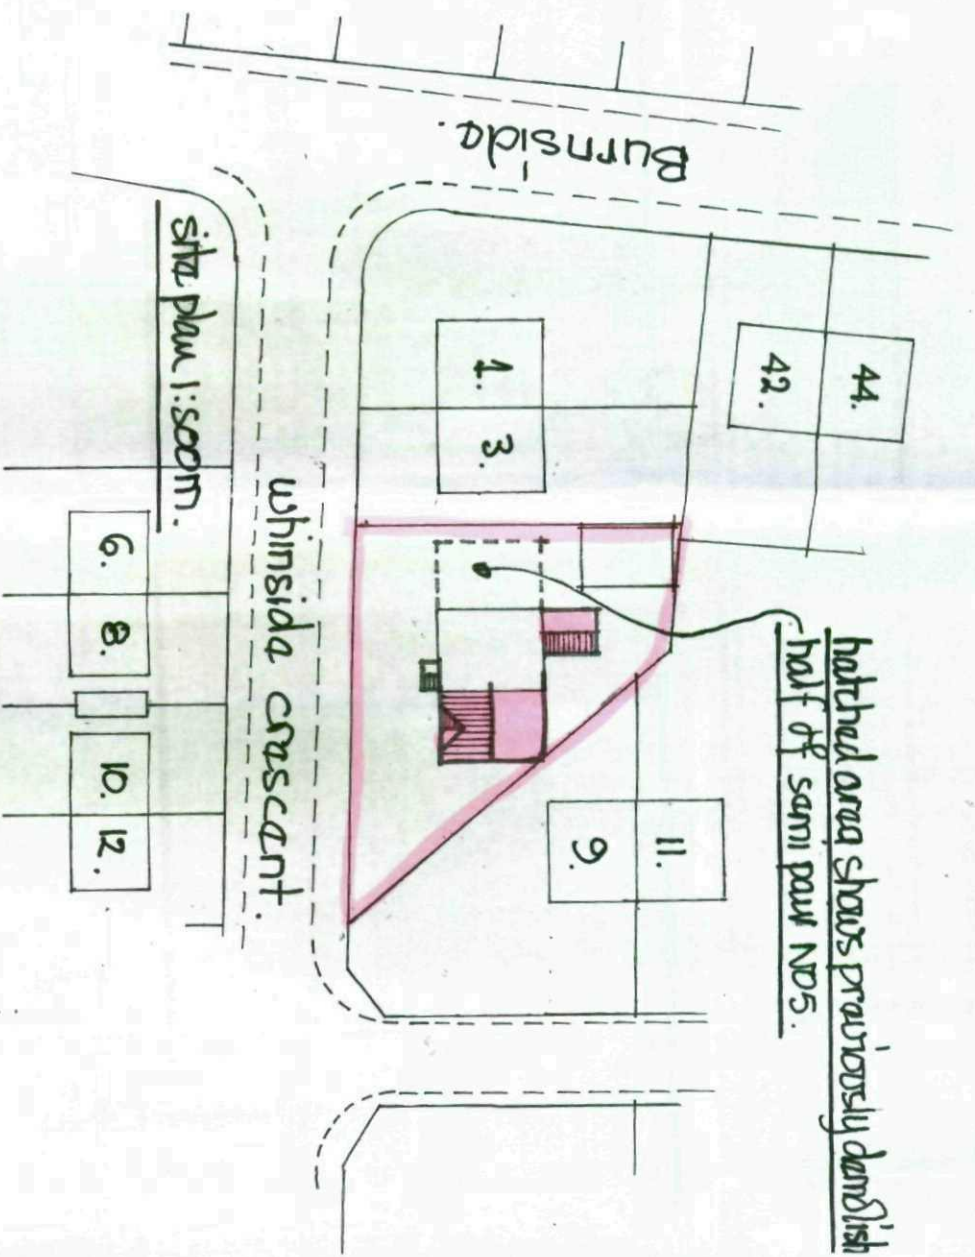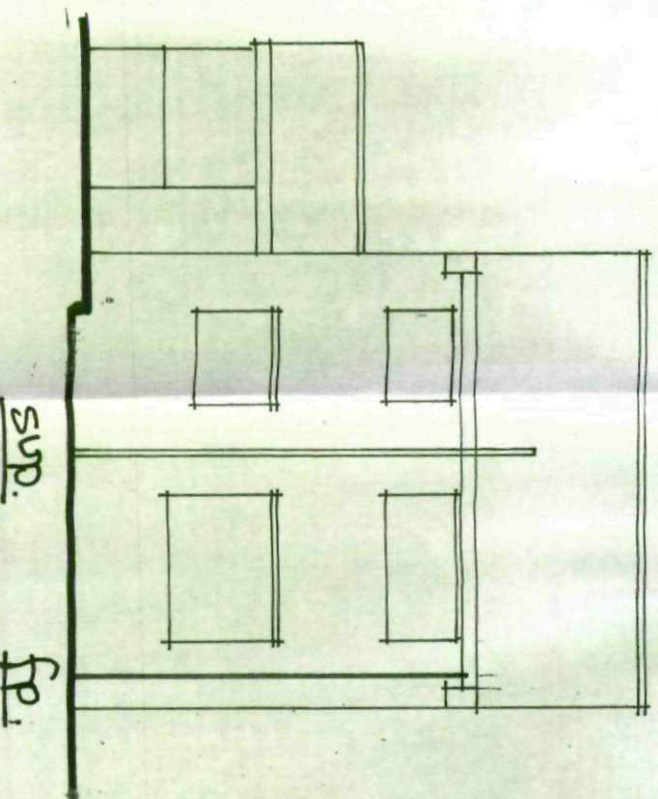


* all new fixtures to clients choice + positioning *

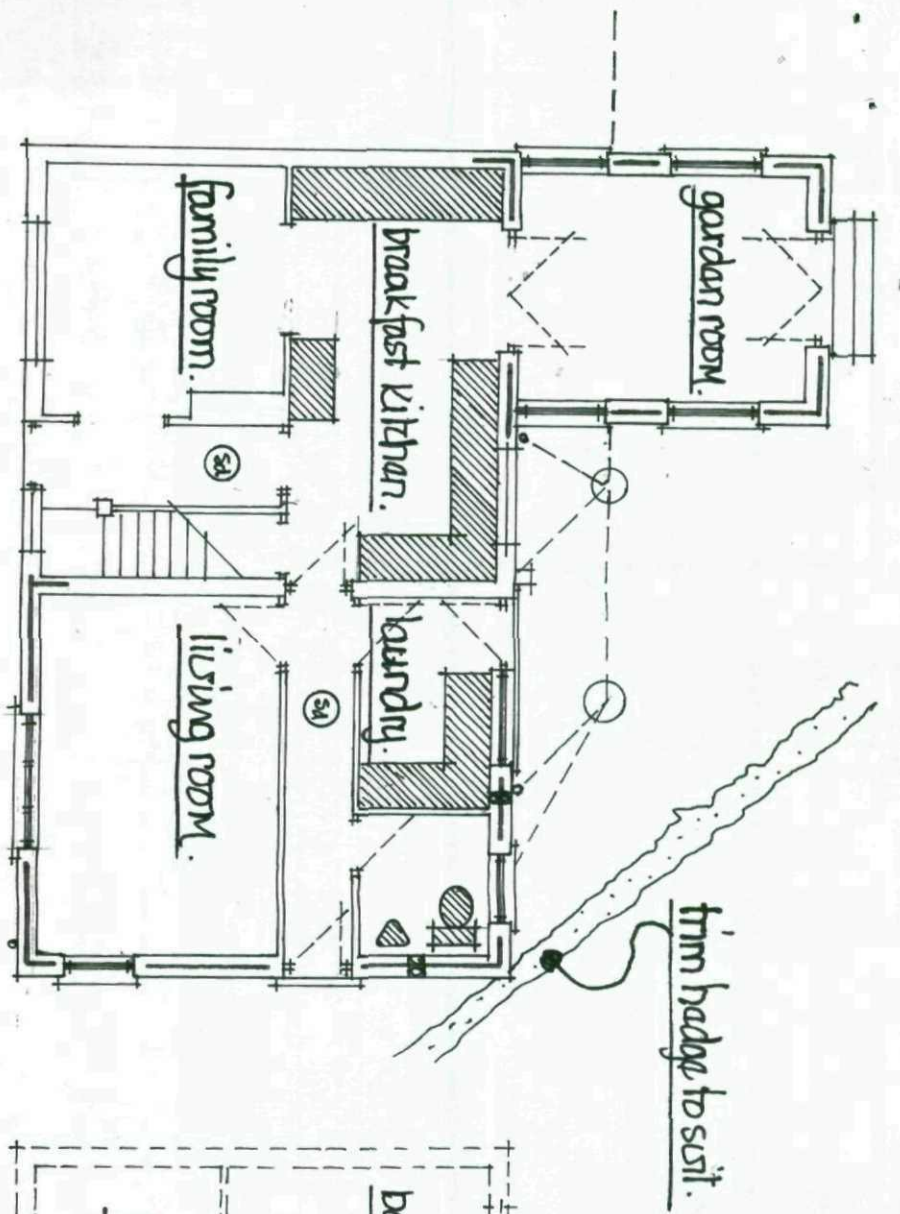

proposed ground floor layout.

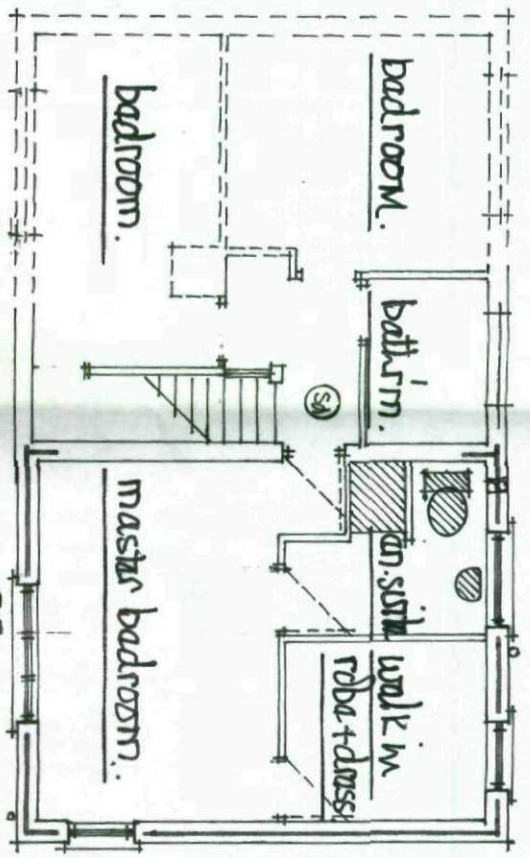

proposed first floor layout.

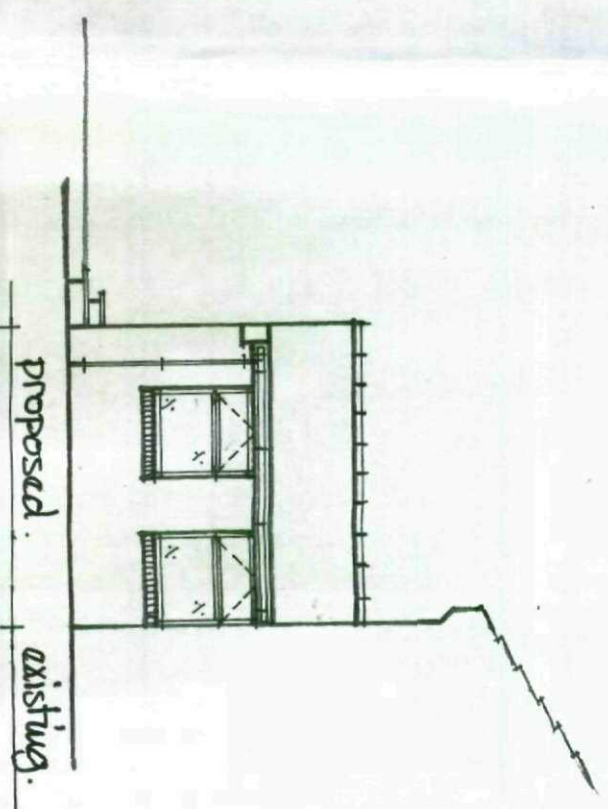

proposed side view from no 3.

scale 1:100 m.

③ shows ceiling mounted smoke detectors wired back to fuse box & interlinked - fixed 300mm from wall junctions + light fittings.
 es. shows escape sash 450mm wide x 750mm high - to open thro' 90° bottom of sash between 800mm above floor level.
 pot shows electric fuse - ref to construction details.
 all safety glazing must be achieved in a visible position.

proposed front view from uluinside crs.

proposed side view from r/o no 9.

proposed rear view from rear garden.

