




FRONT ELEVATION

SIDE ELEVATION




REAR ELEVATION

SIDE ELEVATION

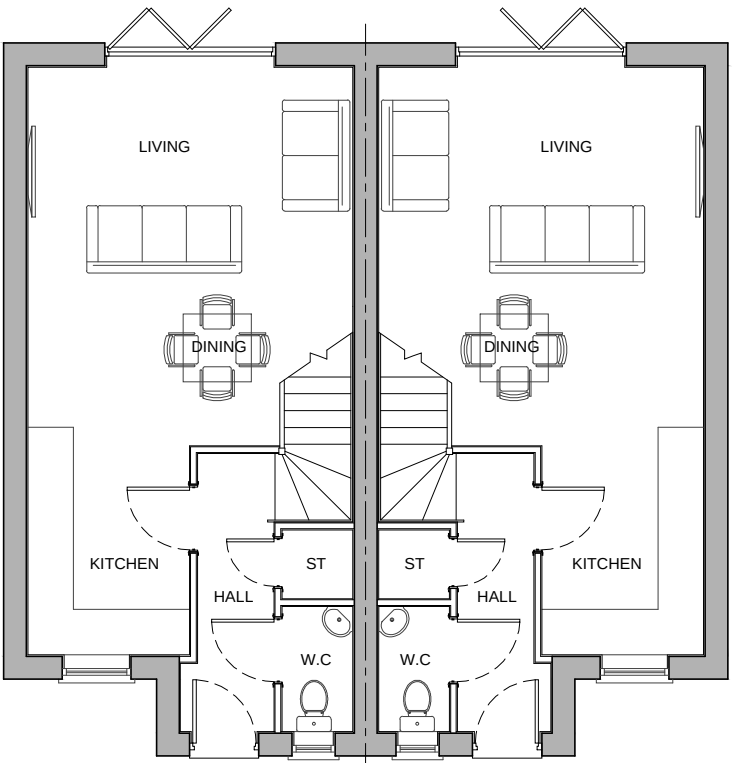

GROUND FLOOR PLAN

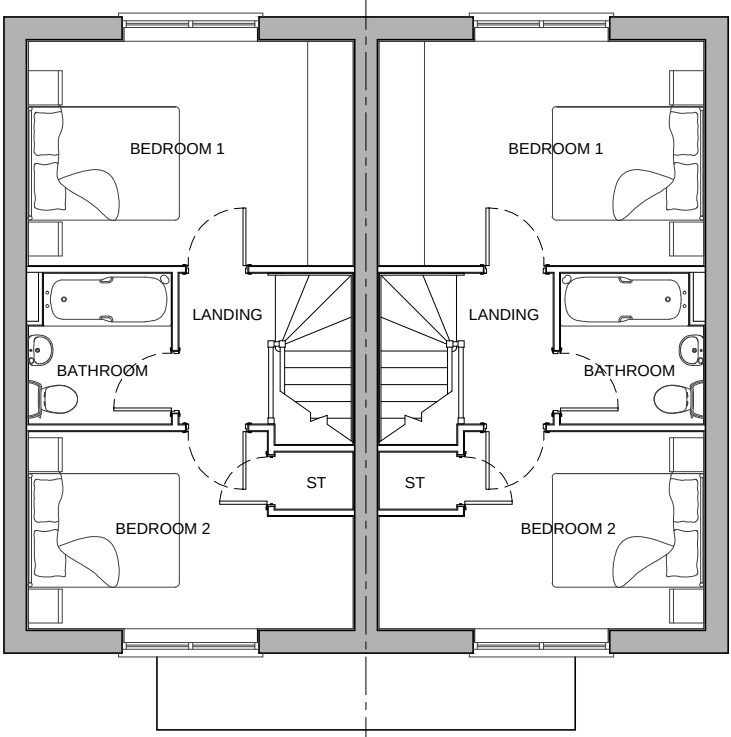

FIRST FLOOR PLAN



A	26.10.18	THE HIPPED ROOF HAS BEEN REMOVED & THE PLOT REFERENCES HAVE BEEN UPDATED THE MATCH SITE LAYOUT	RAN	VS
---	----------	--	-----	----

REV	DATE	DESCRIPTION	BY	CHECK
-----	------	-------------	----	-------



CLIENT: BERKELEY DEVEER	DRAWING NUMBER: P17:5149:27 - A				
PROJECT: PROPOSED RESIDENTIAL DEVELOPMENT COTE LANE, THURGOLAND	SCALE @ A2: 1:100				
DRAWING: A6 - PLOTS 7-8 & 9-10 PLANS & ELEVATIONS	<table><tr><td>DRAWN: RAN</td><td>DATE: JUNE 18</td></tr><tr><td>CHECKED: VS</td><td>DATE: JUNE 18</td></tr></table>	DRAWN: RAN	DATE: JUNE 18	CHECKED: VS	DATE: JUNE 18
DRAWN: RAN	DATE: JUNE 18				
CHECKED: VS	DATE: JUNE 18				