
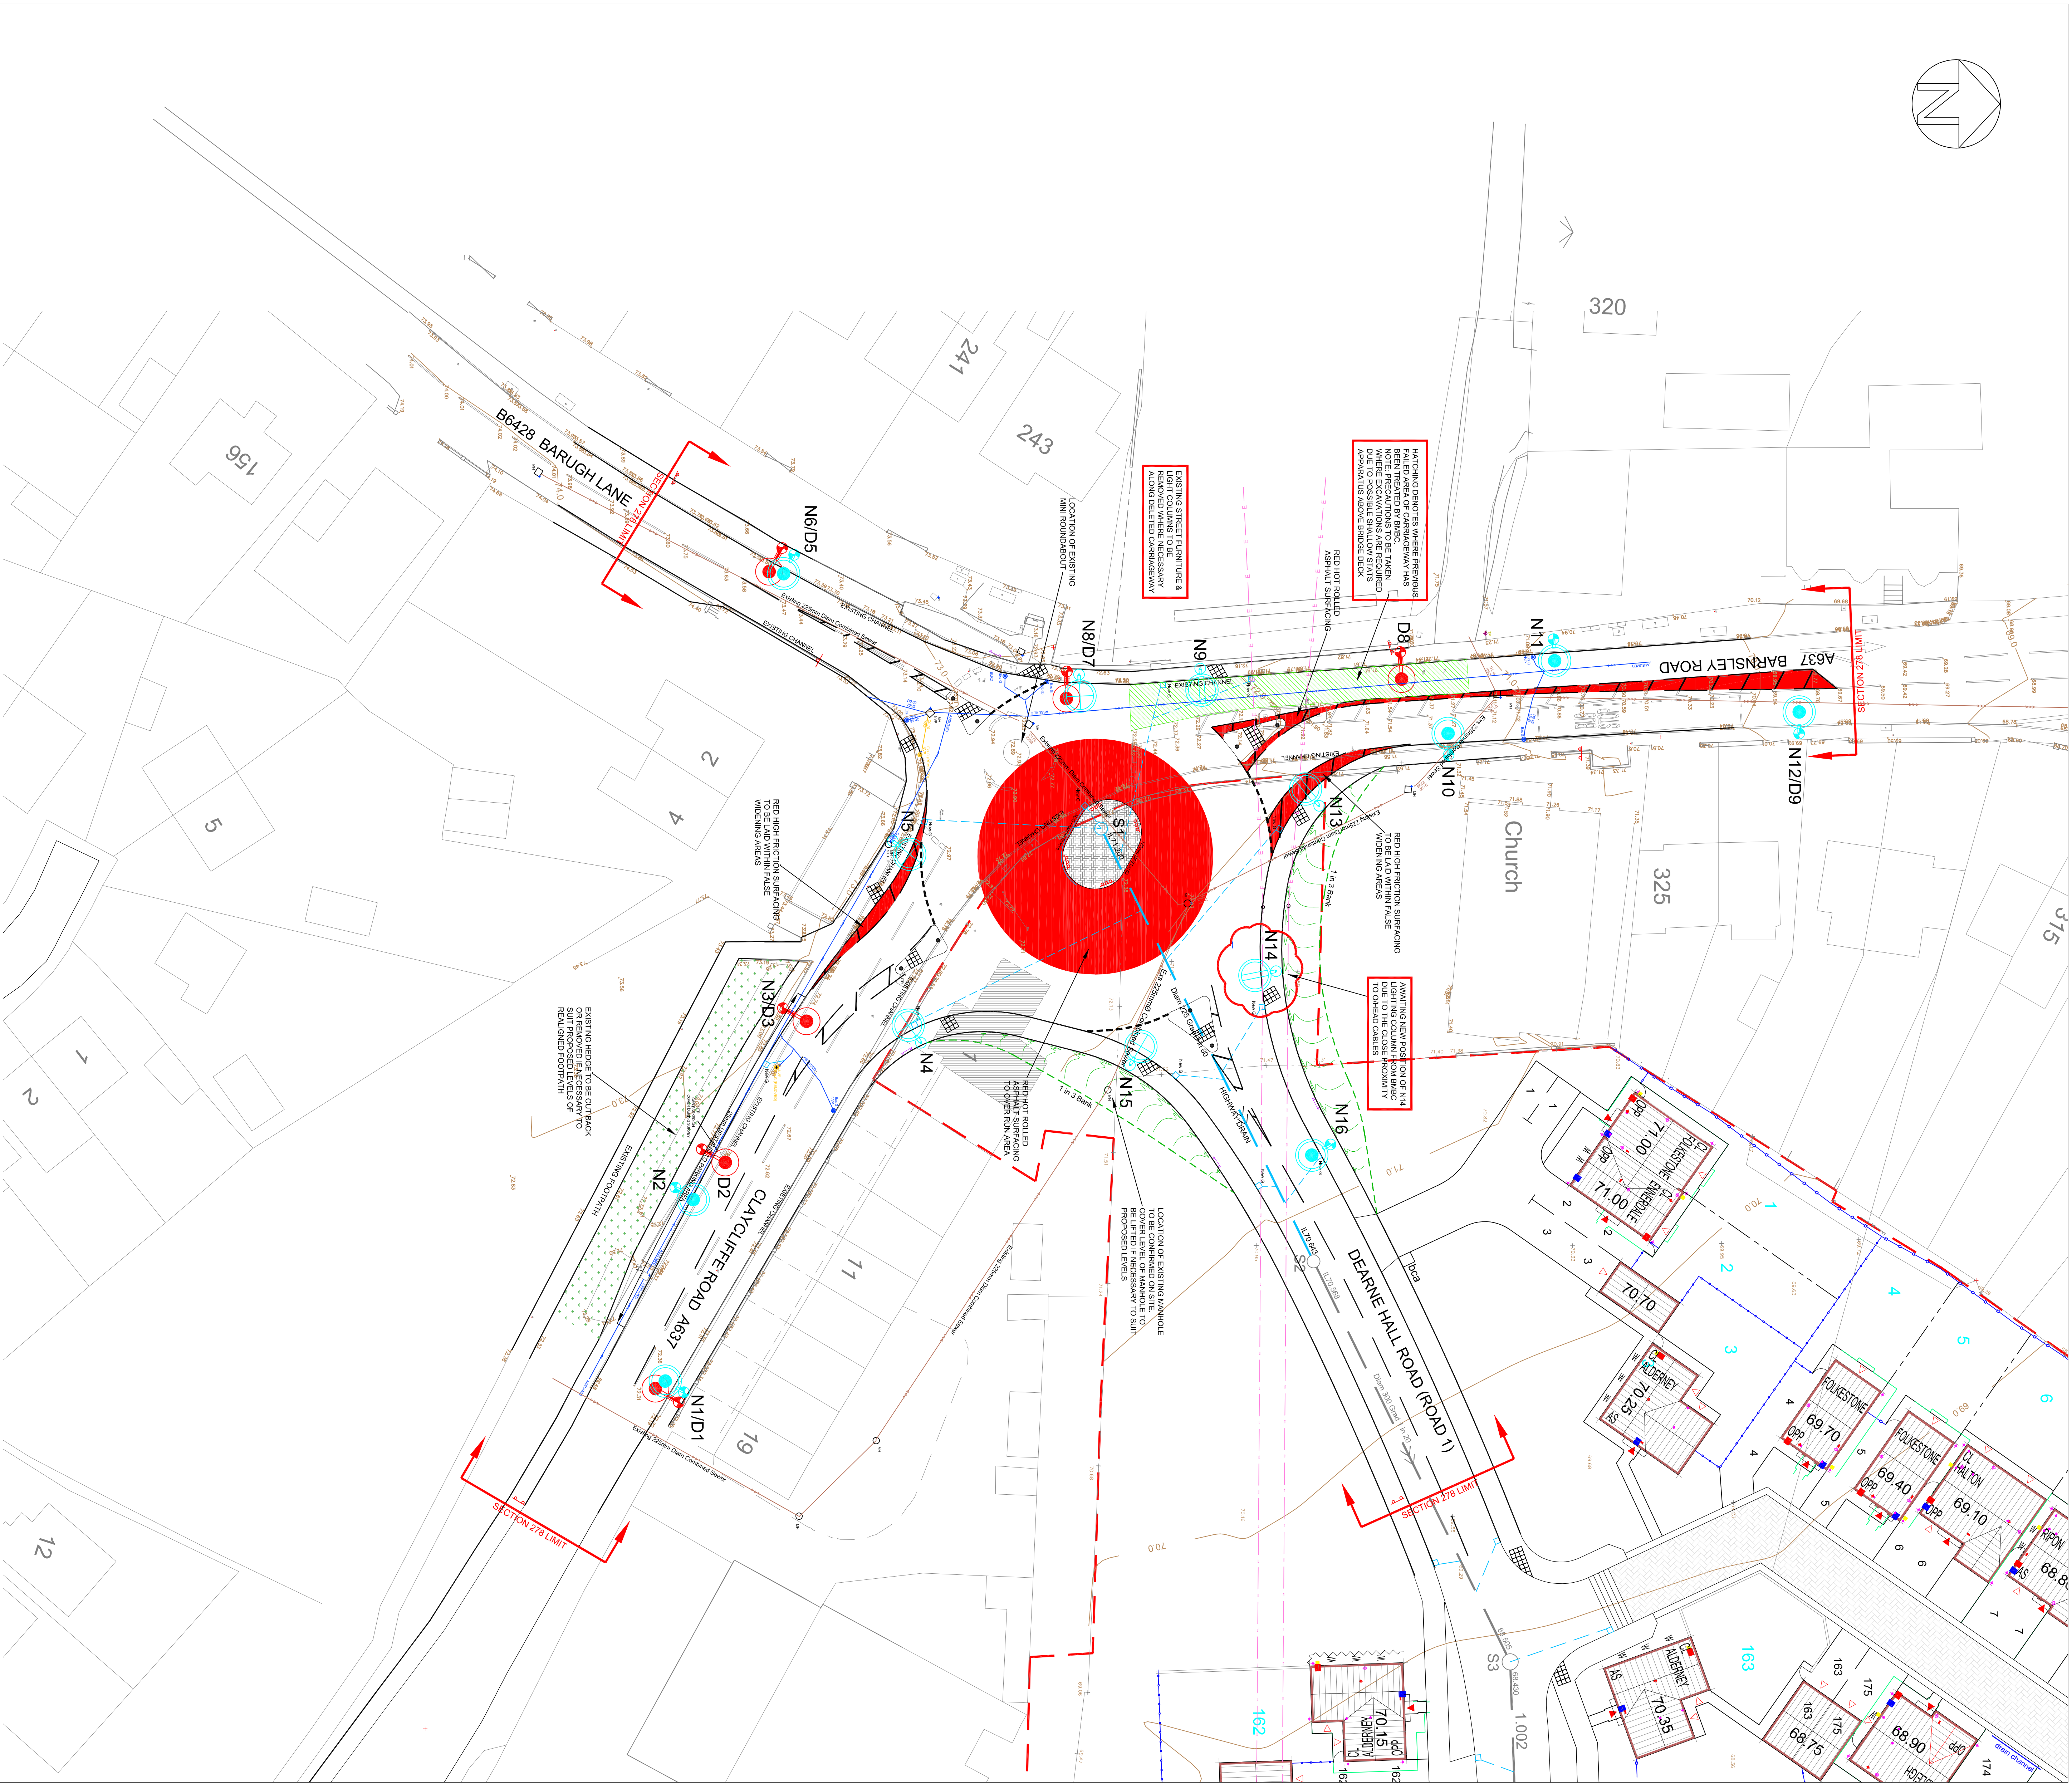


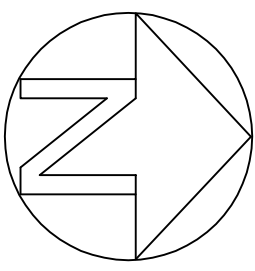

	PROPOSED SECTION 104 SURFACE WATER SEWER
	PROPOSED SECTION 104 FOUL WATER SEWER
	PROPOSED HIGHWAY DRAIN
	EXISTING PUBLIC SEWER
	NEW HIGHWAY GULLY & CONNECTION
	PROPOSED EARTH BANNING
	PROPOSED ROAD / GROUND LEVELS
	LOCATION OF NEW TRAFFIC SIGN
	TACTILE PAVED PEDESTRIAN CROSSING
	PROPOSED GRASSED AREA
	EXISTING SURVEY INFORMATION
	PROPOSED ROAD ALIGNMENT
	EXISTING HIGHWAY GULLY & CONNECTION
	EXISTING HIGHWAY GULLY & CONNECTION TO BE REMOVED
	EXISTING SURVEY LEVELS
	EXISTING HIGHWAY SEWER
	STREETNAME PLATES BMBC SPECIFICATION
	EXISTING OVERHEAD ELECTRIC CABLE
	SITE OWNERSHIP BOUNDARY
	BLOCK PAVING
	ANTI SPD SURFACE TREATMENT

Street Lighting Arrangement

- Denotes 10M galvanised steel column with A16 80LED compliant with electronic PEC.
- Denotes 8M galvanised steel column with A16 80LED compliant with electronic PEC.
- Denotes 8M galvanised steel pole and lower column with A16 80LED lantern with 10 degree tilt compliant with electronic PEC.
- Denotes existing column to be removed.

All materials to comply fully with current BMBC Street Lighting Specification.

It is the responsibility of the developer to advise their client of the proposed street lighting arrangement added to layout relative to their property and to programme column installation works commensurate with property occupation. Column locations may be indicated slightly in situ site conditions and services, but must not normally be erected within 500mm of defined driveway boundaries. BMBC will not enter into third party discussion on proposed street lighting arrangement. The developer will be carried out between BMBC and the developer.

The street lighting columns and lanterns and their maintenance remain the responsibility of the developer until completion of the adoption process.

All lighting columns are to be provided with an unarmoured single phase electricity supply via the REC cable network. It is the responsibility of the developer to coordinate with the REC regarding the installation of any cable ducts they may require.

"REFER TO BMBC STREET LIGHTING ARRANGEMENT 12.1880 FOR DESIGN & SPECIFICATION"

1. ALL ADAPTABLE SEWER WORKS AND MATERIAL, TO BE IN ACCORDANCE WITH "SEWERS FOR 2. MANHOLE COVERS SHALL HAVE A CLEAR OPENING OF 600mm AND SHALL BE CLASS 220 TO BS 595 AND COMPAKABLE LOCATIONS. 3. IN ANY OTHER CASES 125mm OR 150mm OR 225mm OR 300mm OR 450mm OR 600mm 