



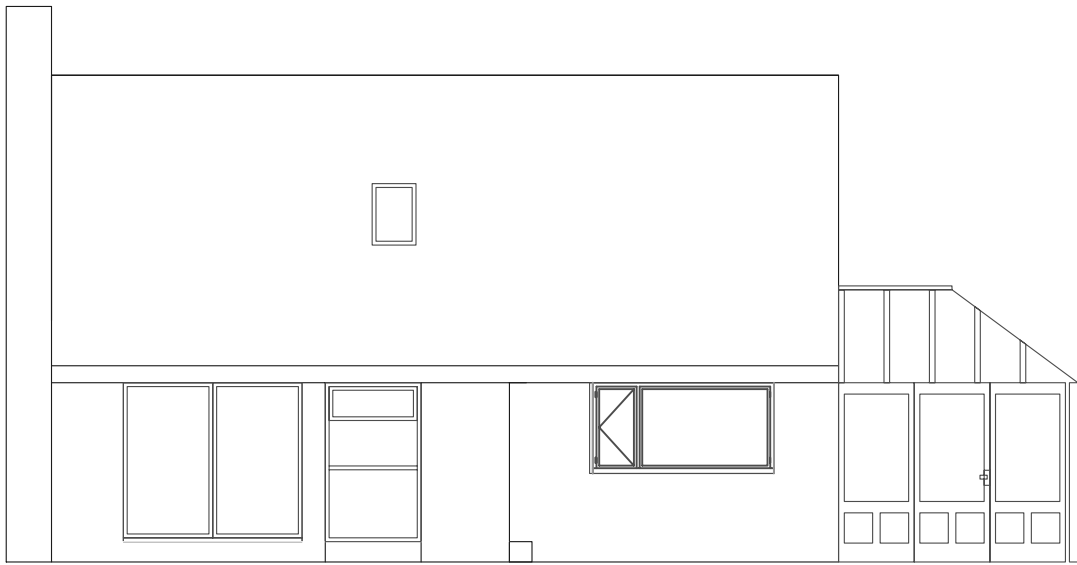


EXISTING FRONT ELEVATION

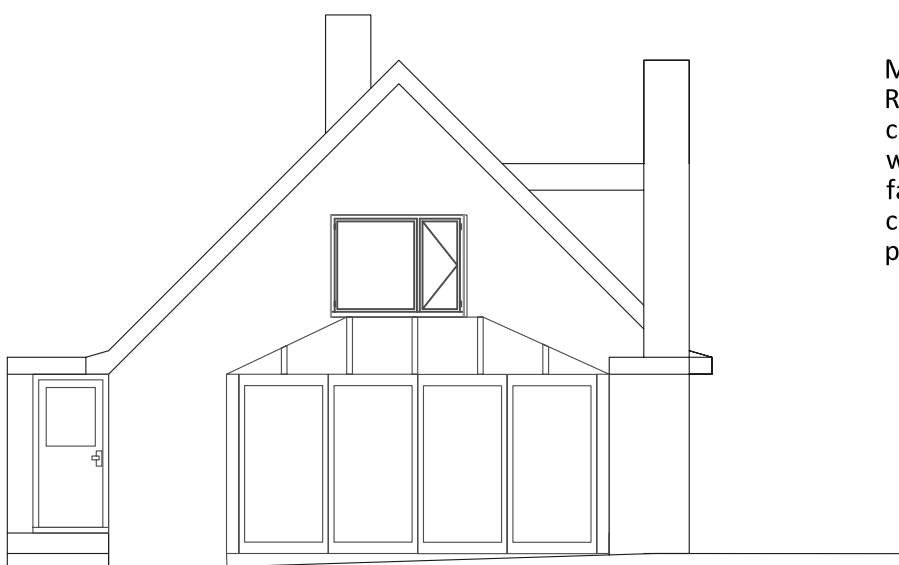


EXISTING RH SIDE ELEVATION


MATERIALS
Random coursed natural stone
concrete interlocking tiles
white UPVC windows, doors,
fasicas and soffits
conservatory - timber framed
porch - stone and timber windows

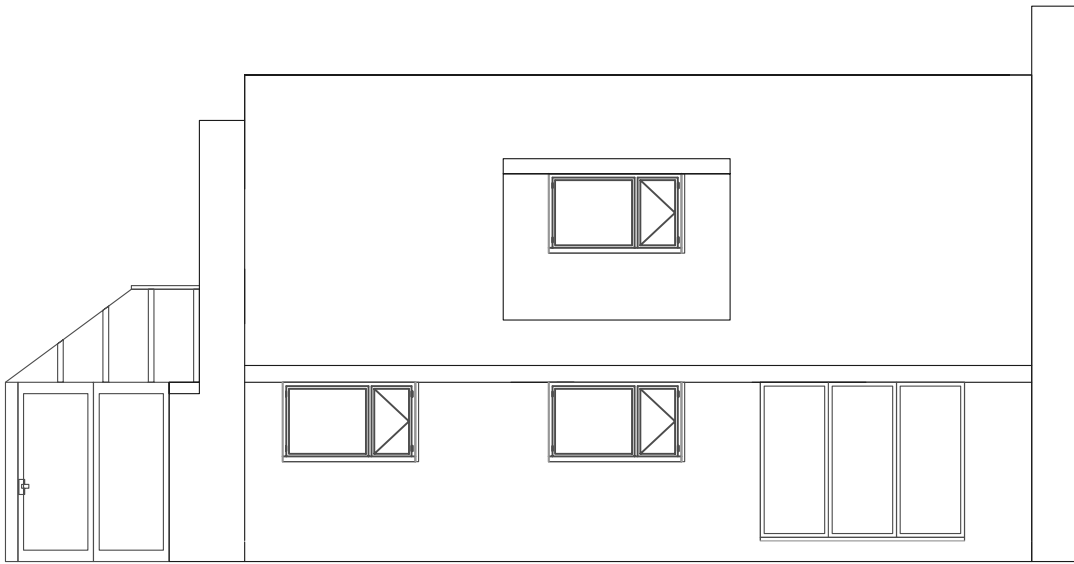


EXISTING REAR ELEVATION

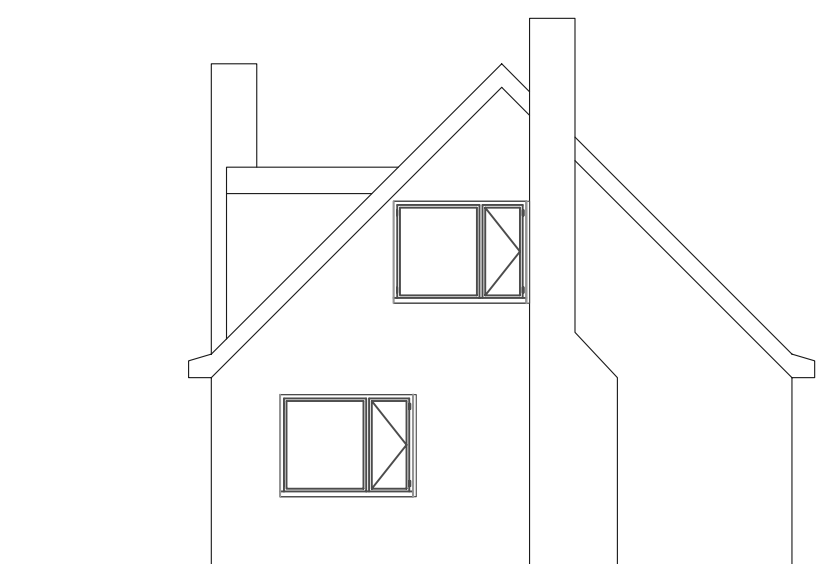

EXISTING LH SIDE ELEVATION

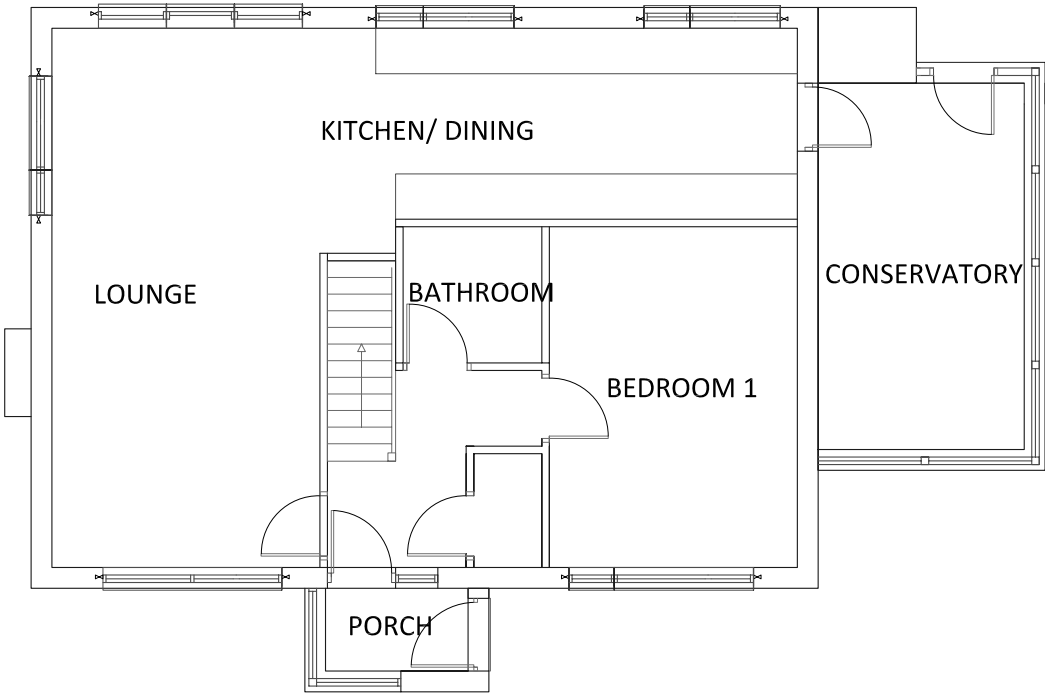

EXISTING GROUND FLOOR PLAN

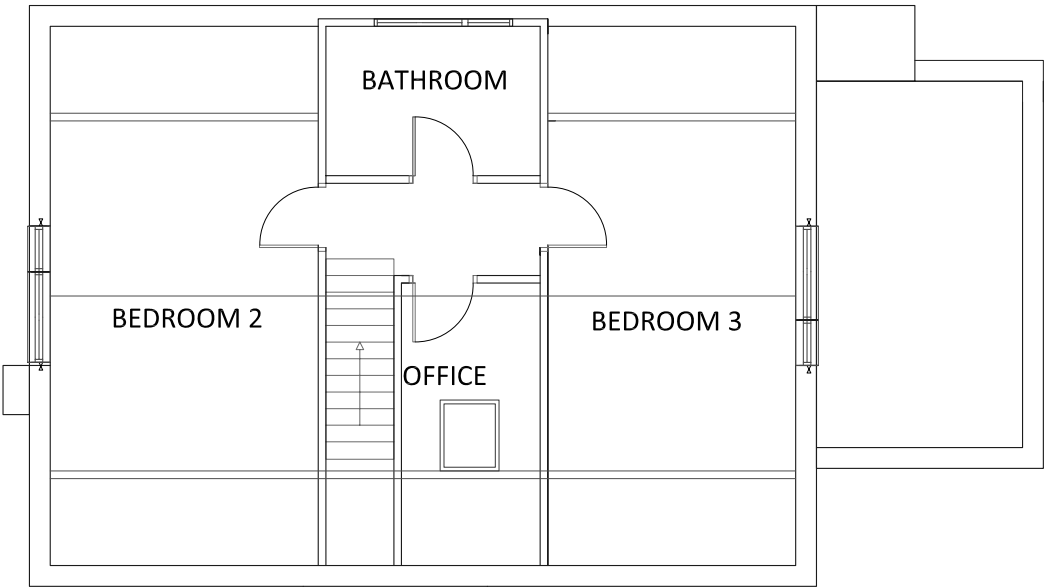

EXISTING FIRST FLOOR PLAN

SITE
GREENCROFT, HOOD GREEN ROAD, HOOD GREEN, BARNESLEY S75 3HF.
CLIENT
MR P PRICE

DRAWING TITLE
EXISTING FLOOR PLANS AND ELEVATIONS OF GREENCROFT
DRAWING NO.
45/02
SCALE
1:100 @A3
DATE
14/11/2021
REVISION
/