


SECTION A - A

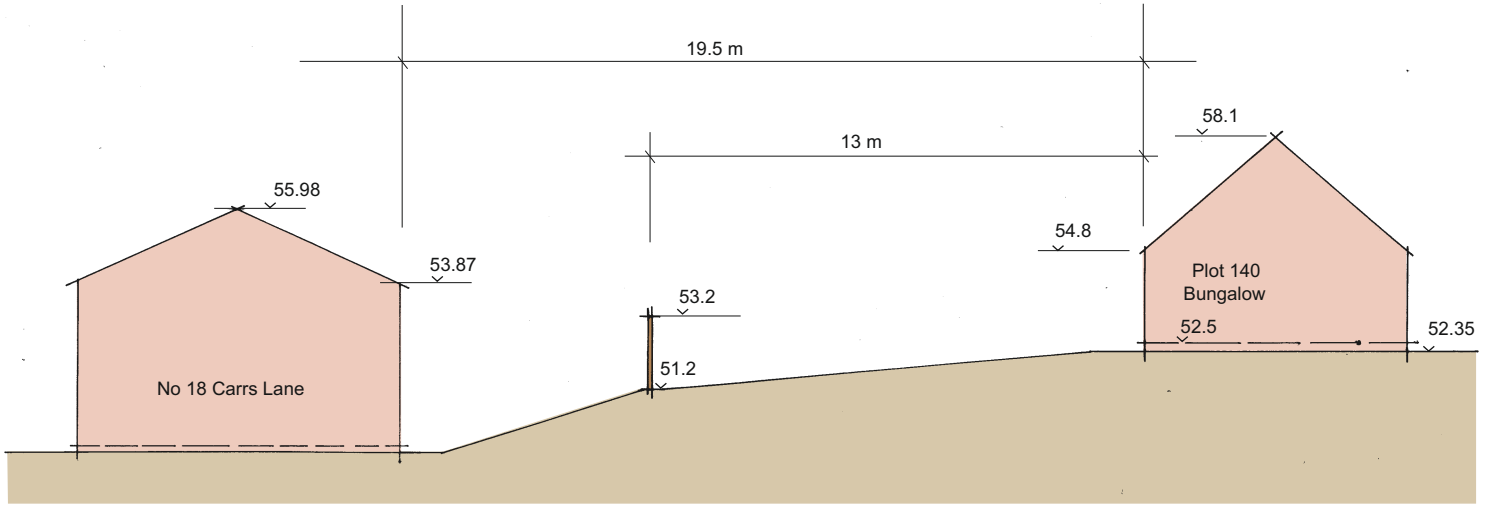

Land at Carrs Lane, Cudworth
Site Section RevA 1 : 200