




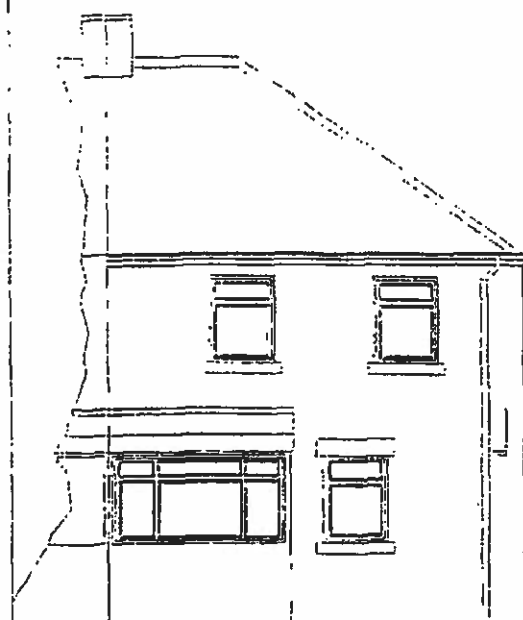


EXISTING FRONT ELEVATION 1:100

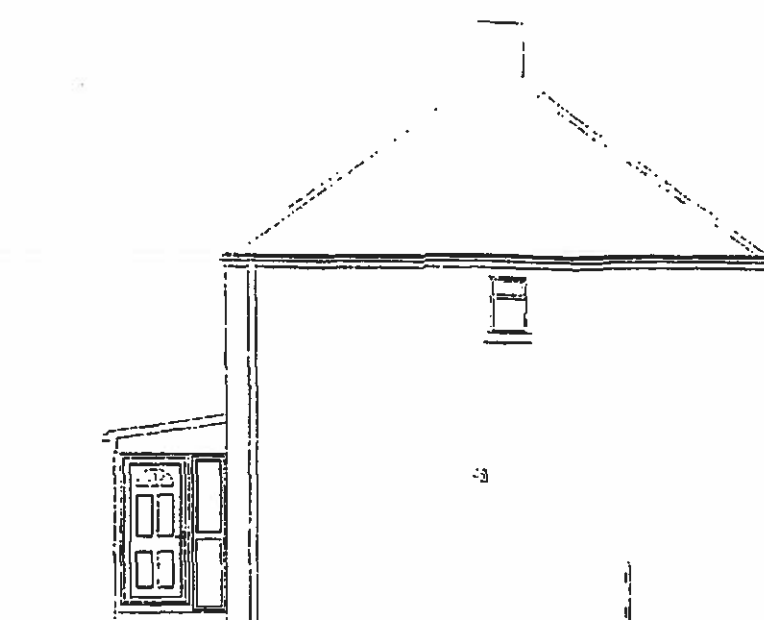


EXISTING SIDE ELEVATION 1:100

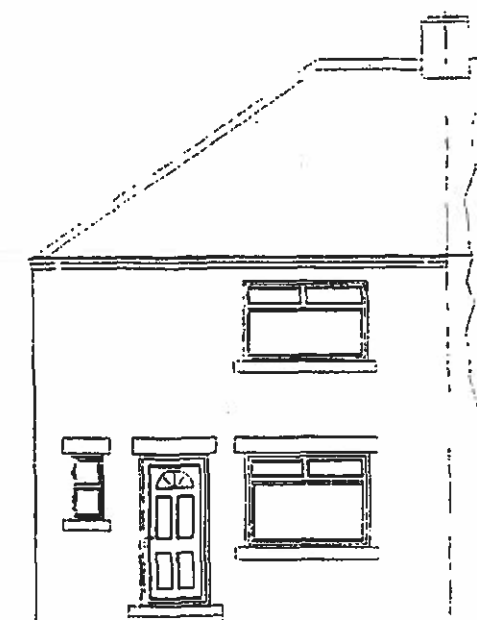


EXISTING REAR ELEVATION 1:100

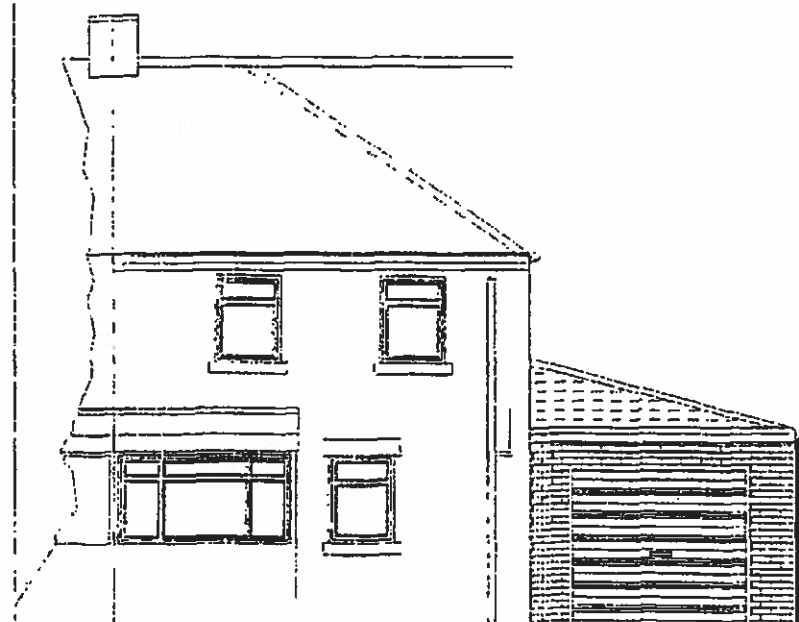


PROPOSED FRONT ELEVATION 1:100

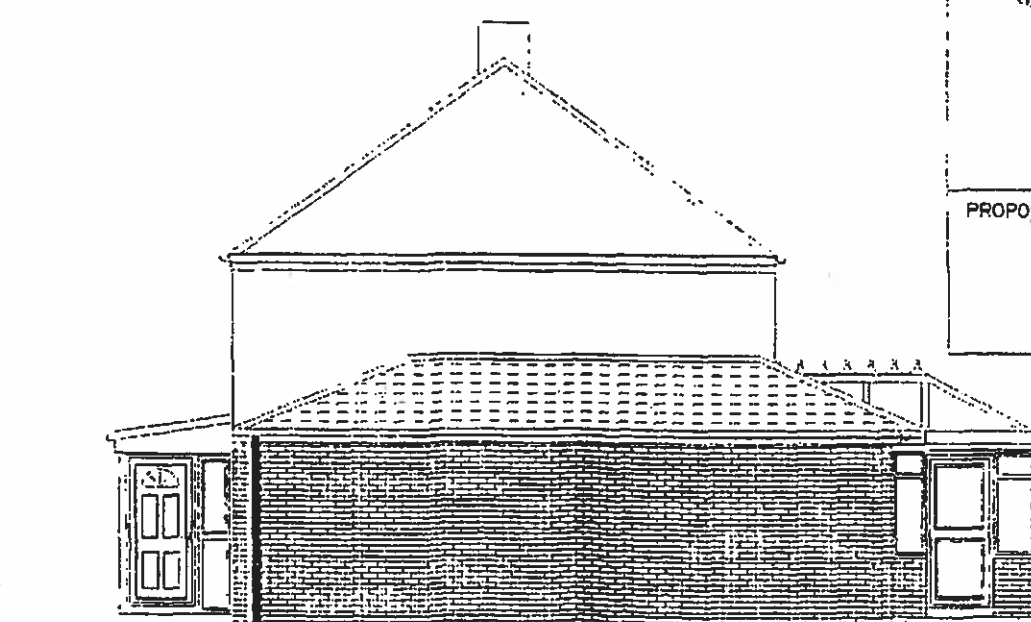

PROPOSED SIDE ELEVATION 1:100

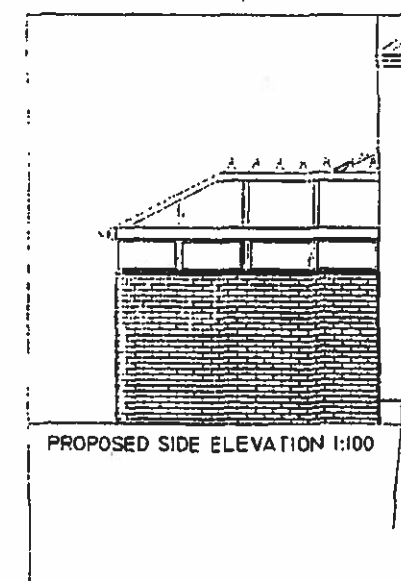

PROPOSED SIDE ELEVATION 1:100

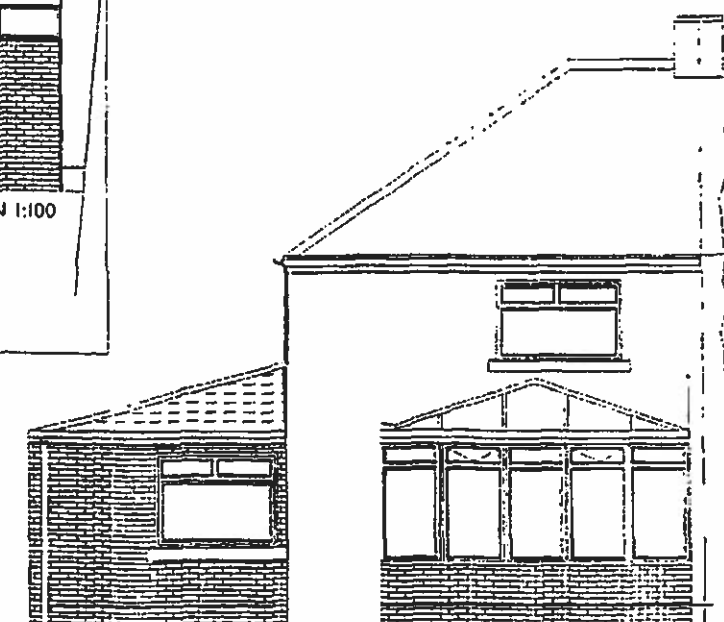

PROPOSED REAR ELEVATION 1:100

PROPOSED
SIDE GARAGE WITH REAR UTILITY AND
CONSERVATORY.
FOR DOMESTIC USE.

APPLICANT
Mr Shaun Lingard, 34 Pilley Lane, Tankersley,
Barnsley, S75 3AW.



TEL:- 01226 360598 -07961726615

APPLICATION ADDRESS
As Applicant

*This Drawing has been prepared using on site
measurements. Contractor to check all
measurements prior and during the works.*

Date:- APRIL 2011

ELEVATION VIEWS

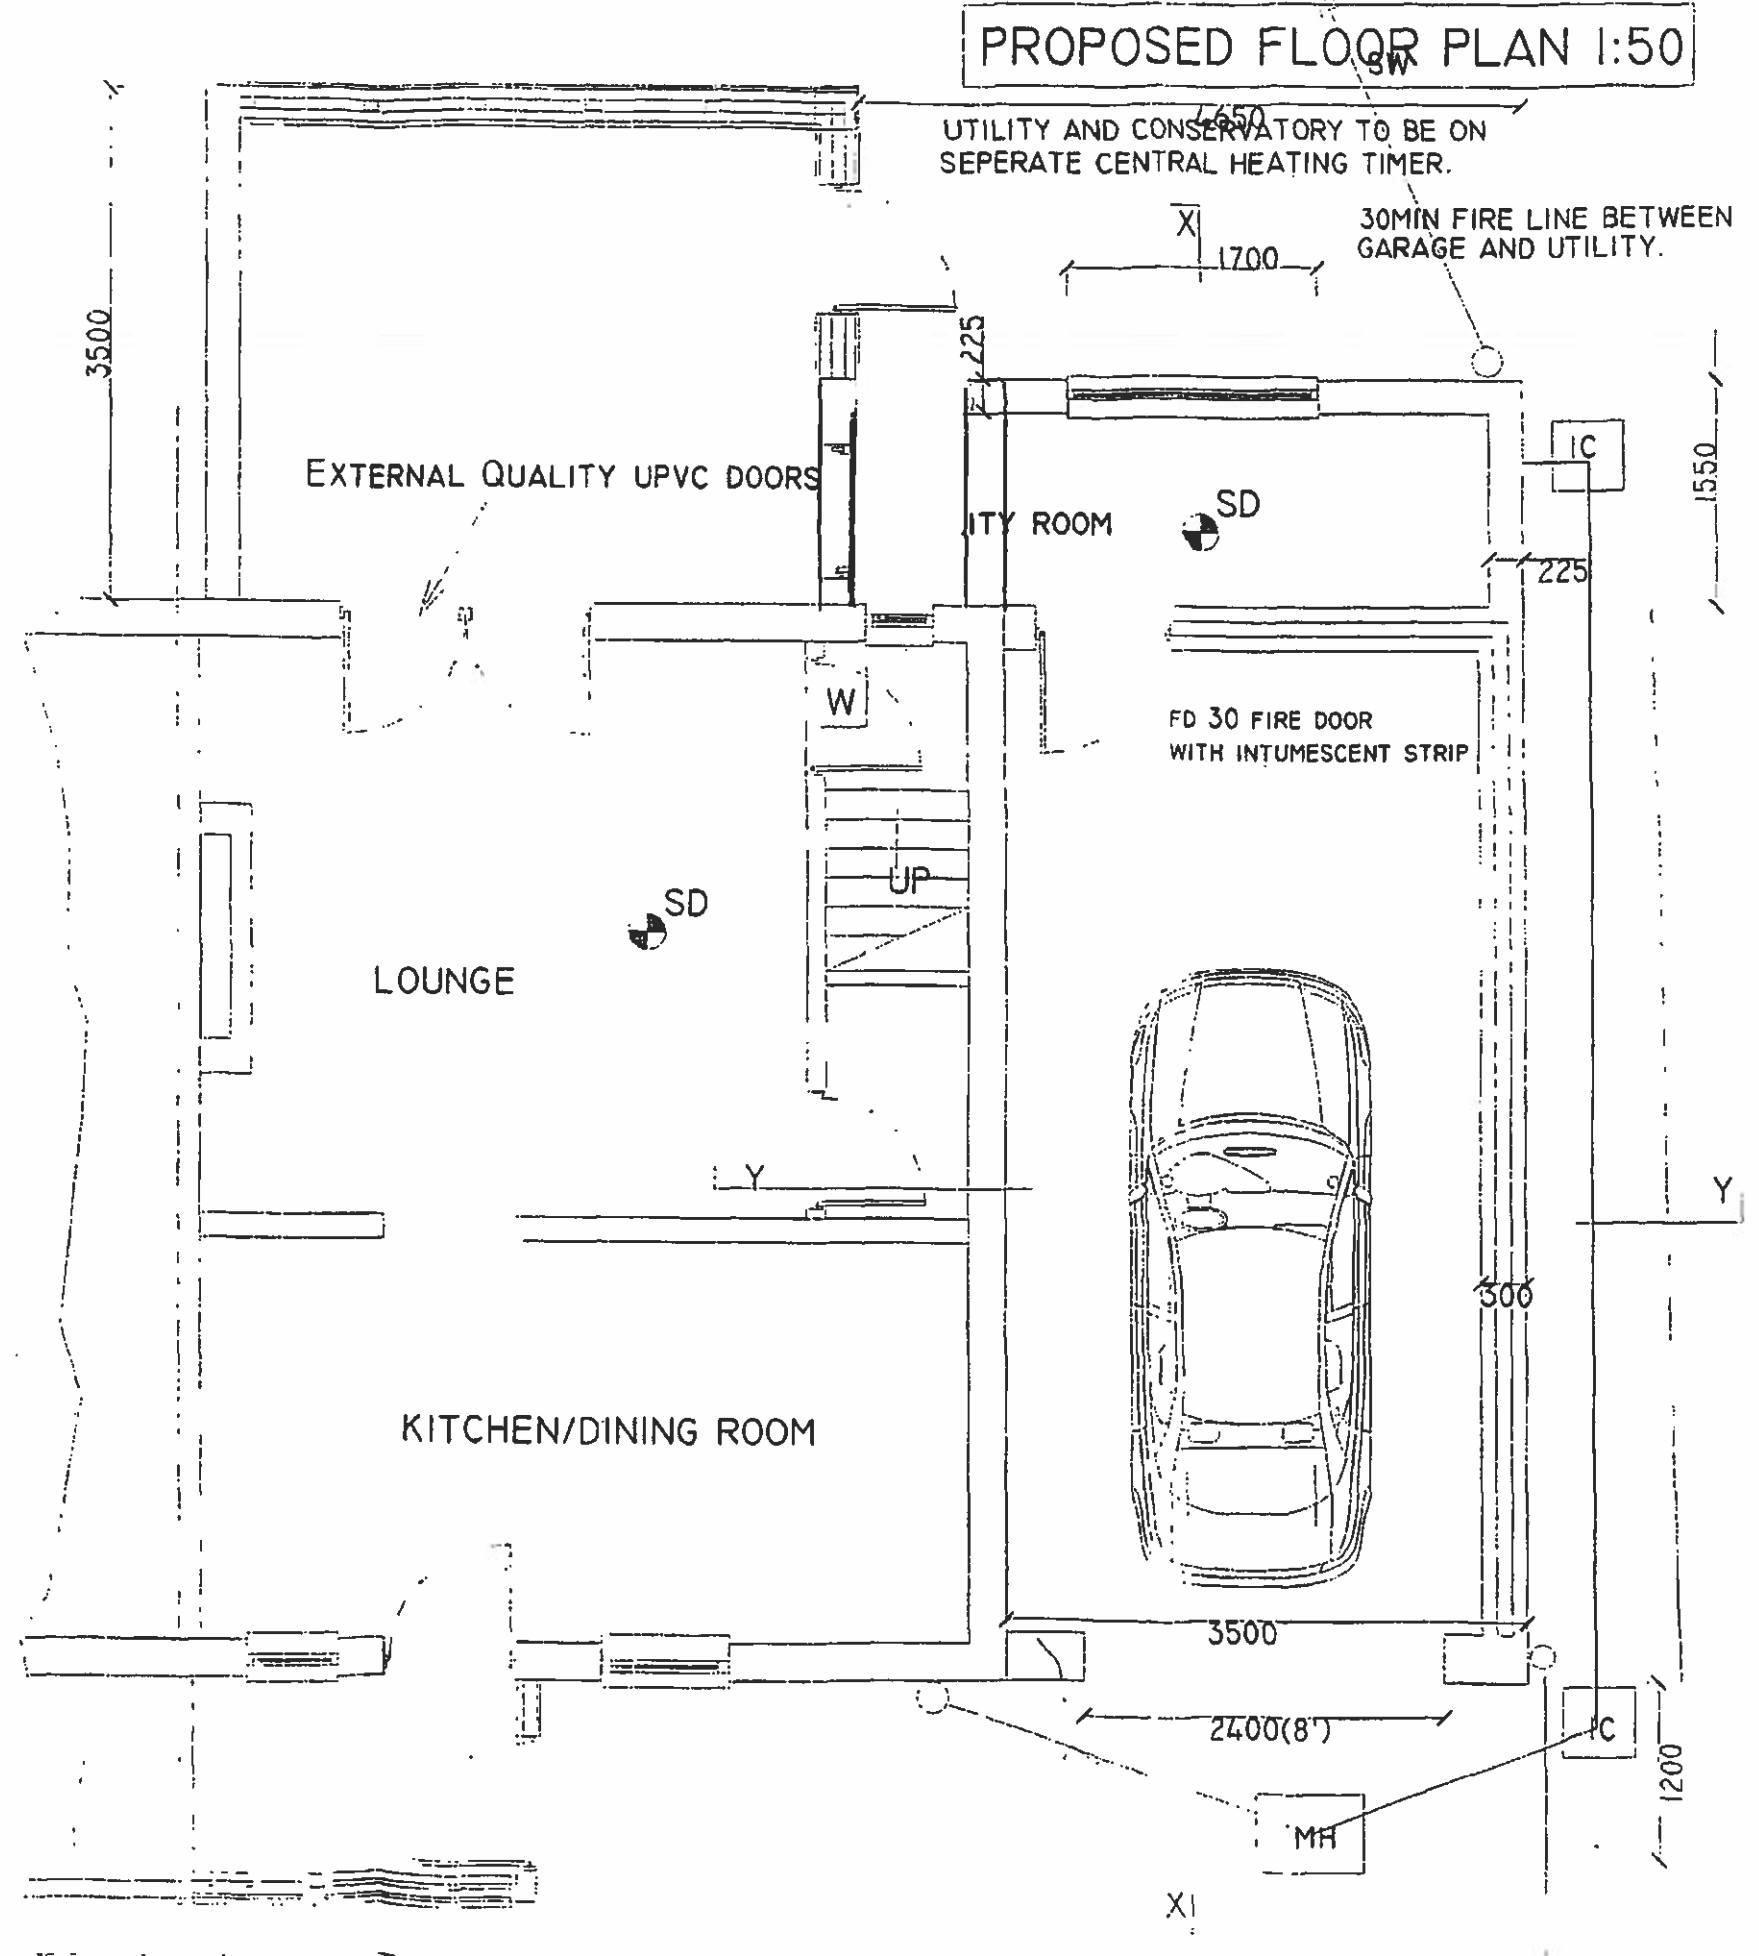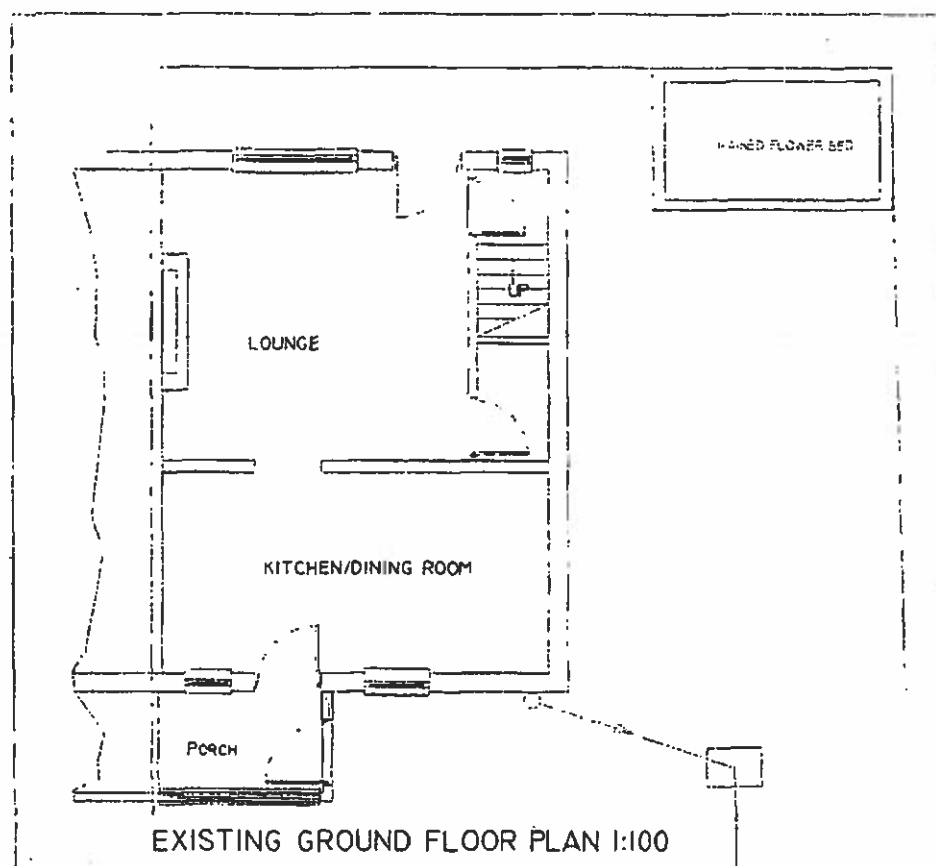

APPLICANT

Mr Shaun Lingard, 34 Pilley Lane, Tankersley, Barnsley. S75 3AW.

TEL:- 01226 360598 -07961726615

This Drawing has been prepared using on site measurements. Contractor to check all measurements prior and during the works.

FLOOR PLANS **APRIL 2011**
PROPOSED

SIDE GARAGE WITH REAR UTILITY AND CONSERVATORY.
 FOR DOMESTIC USE.