



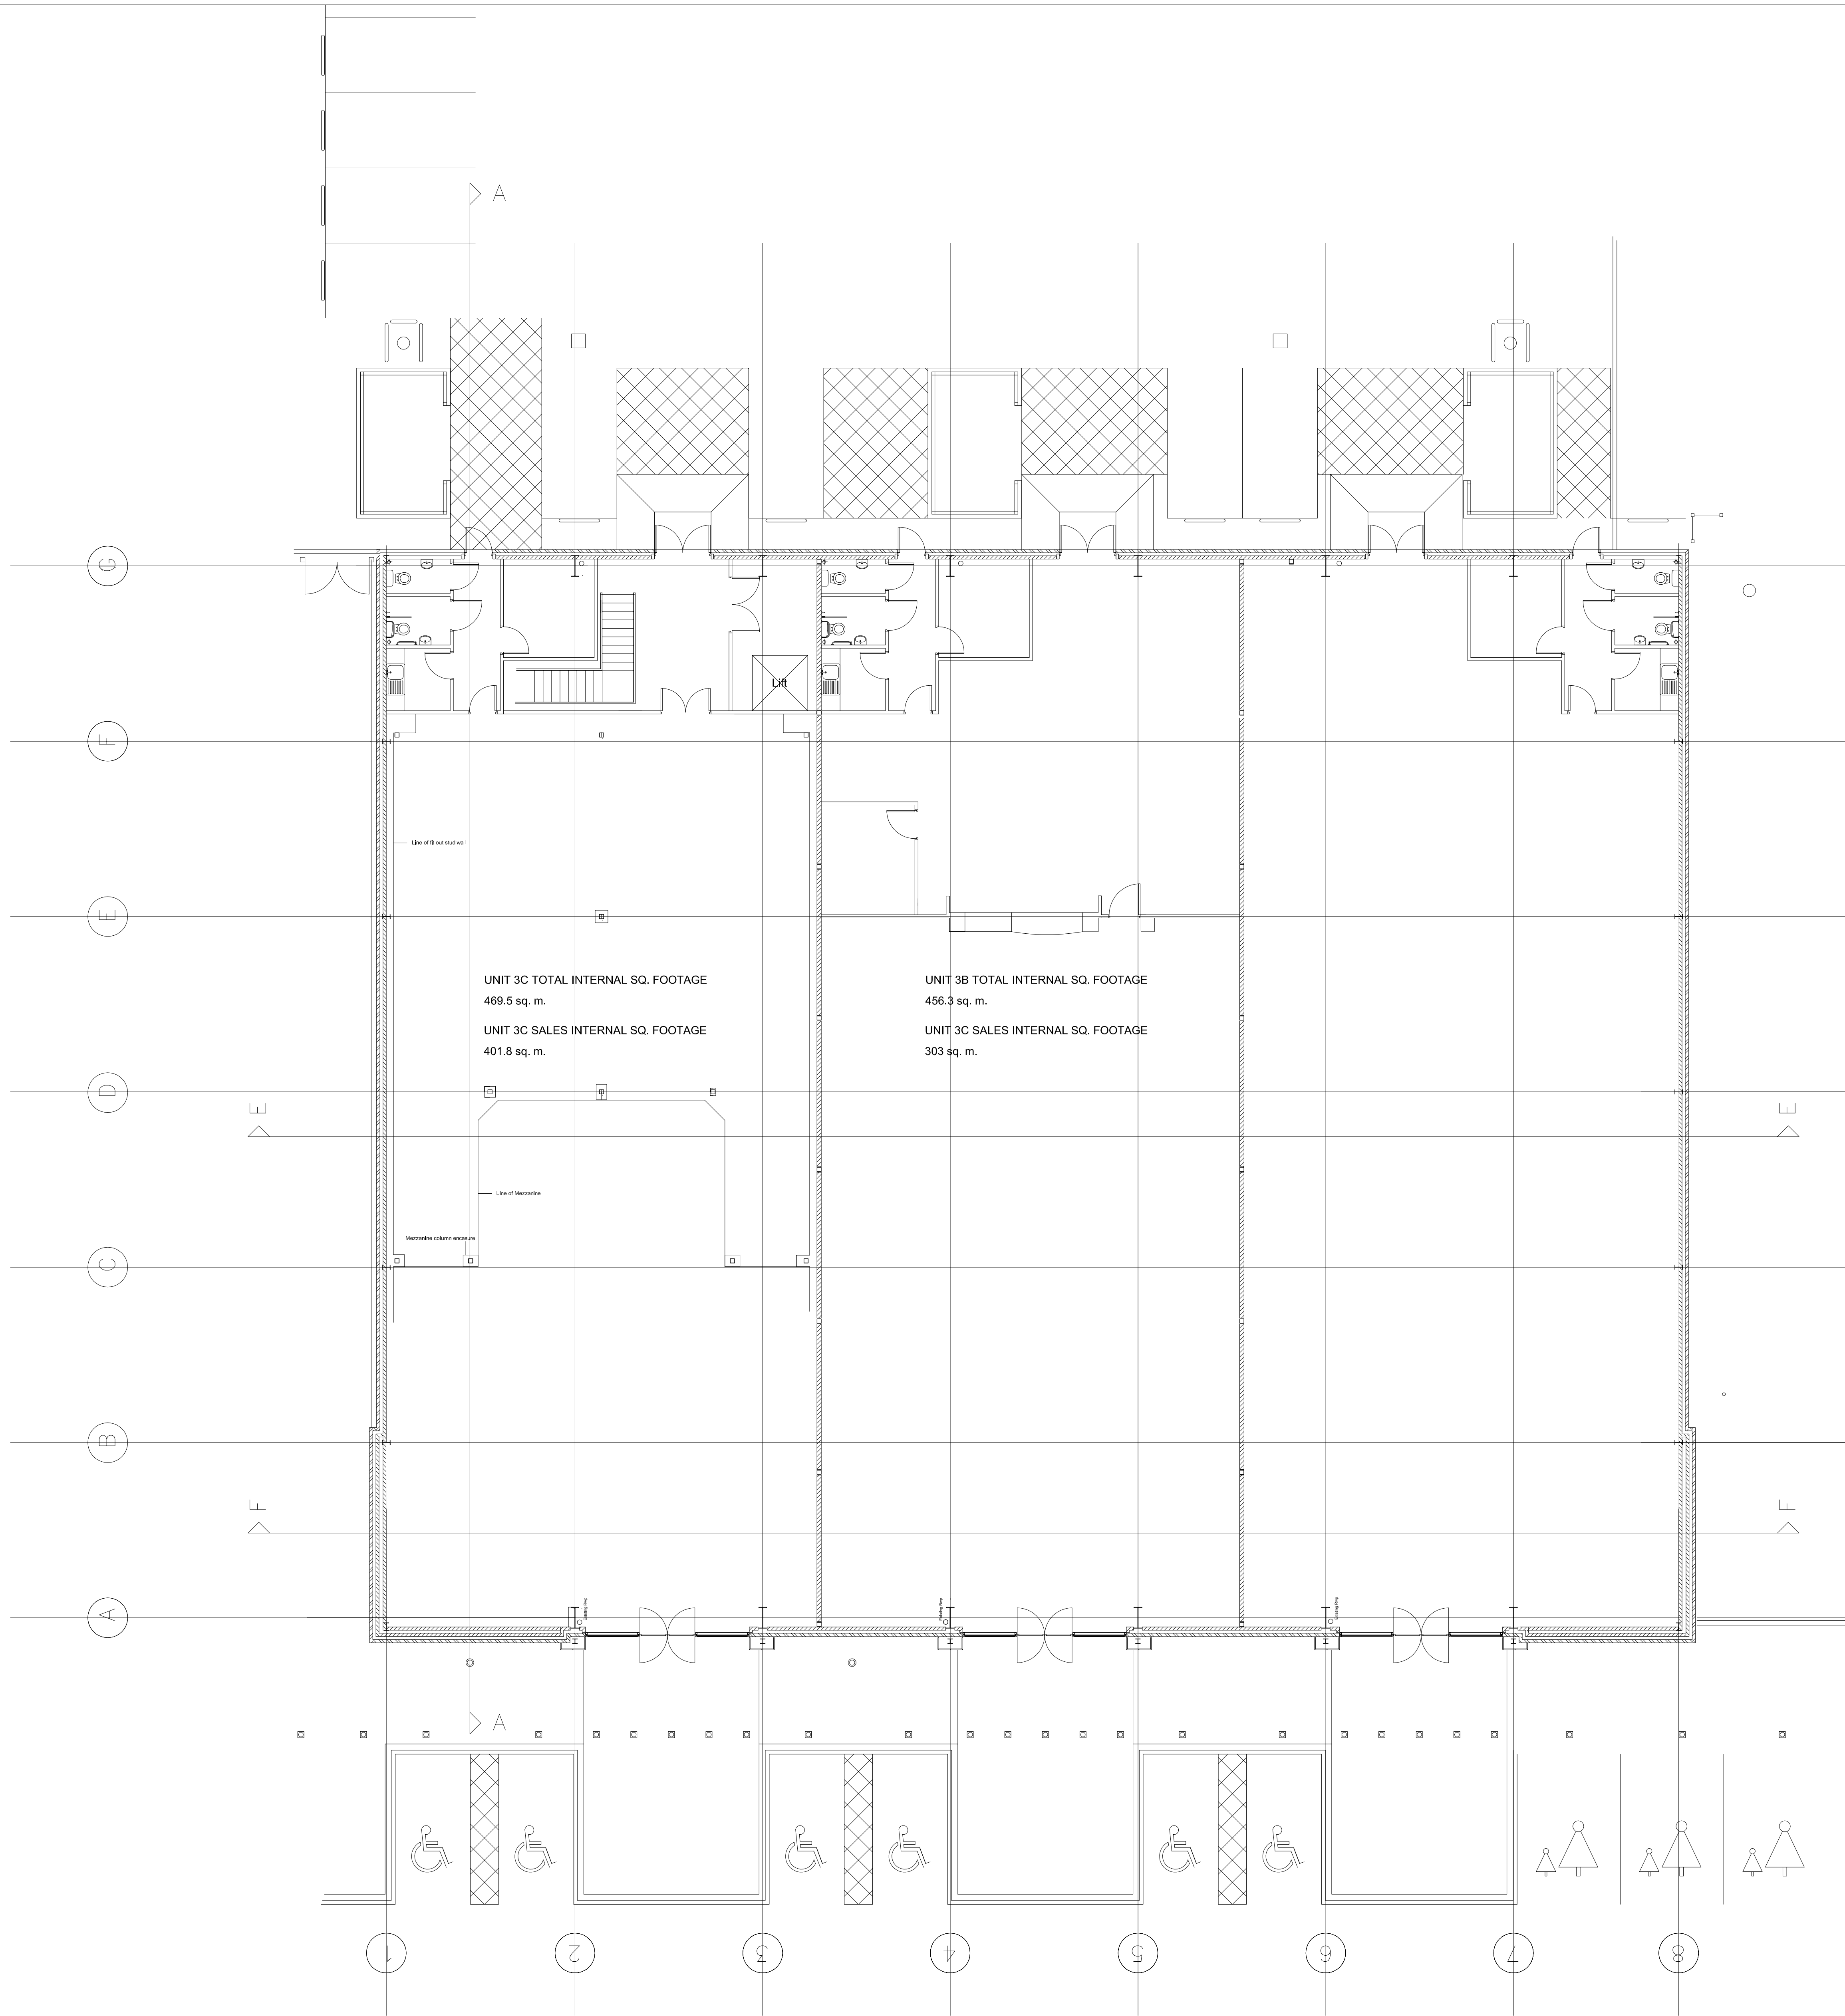

UNIT 3C UNIT 3B UNIT 3A

Ground Floor

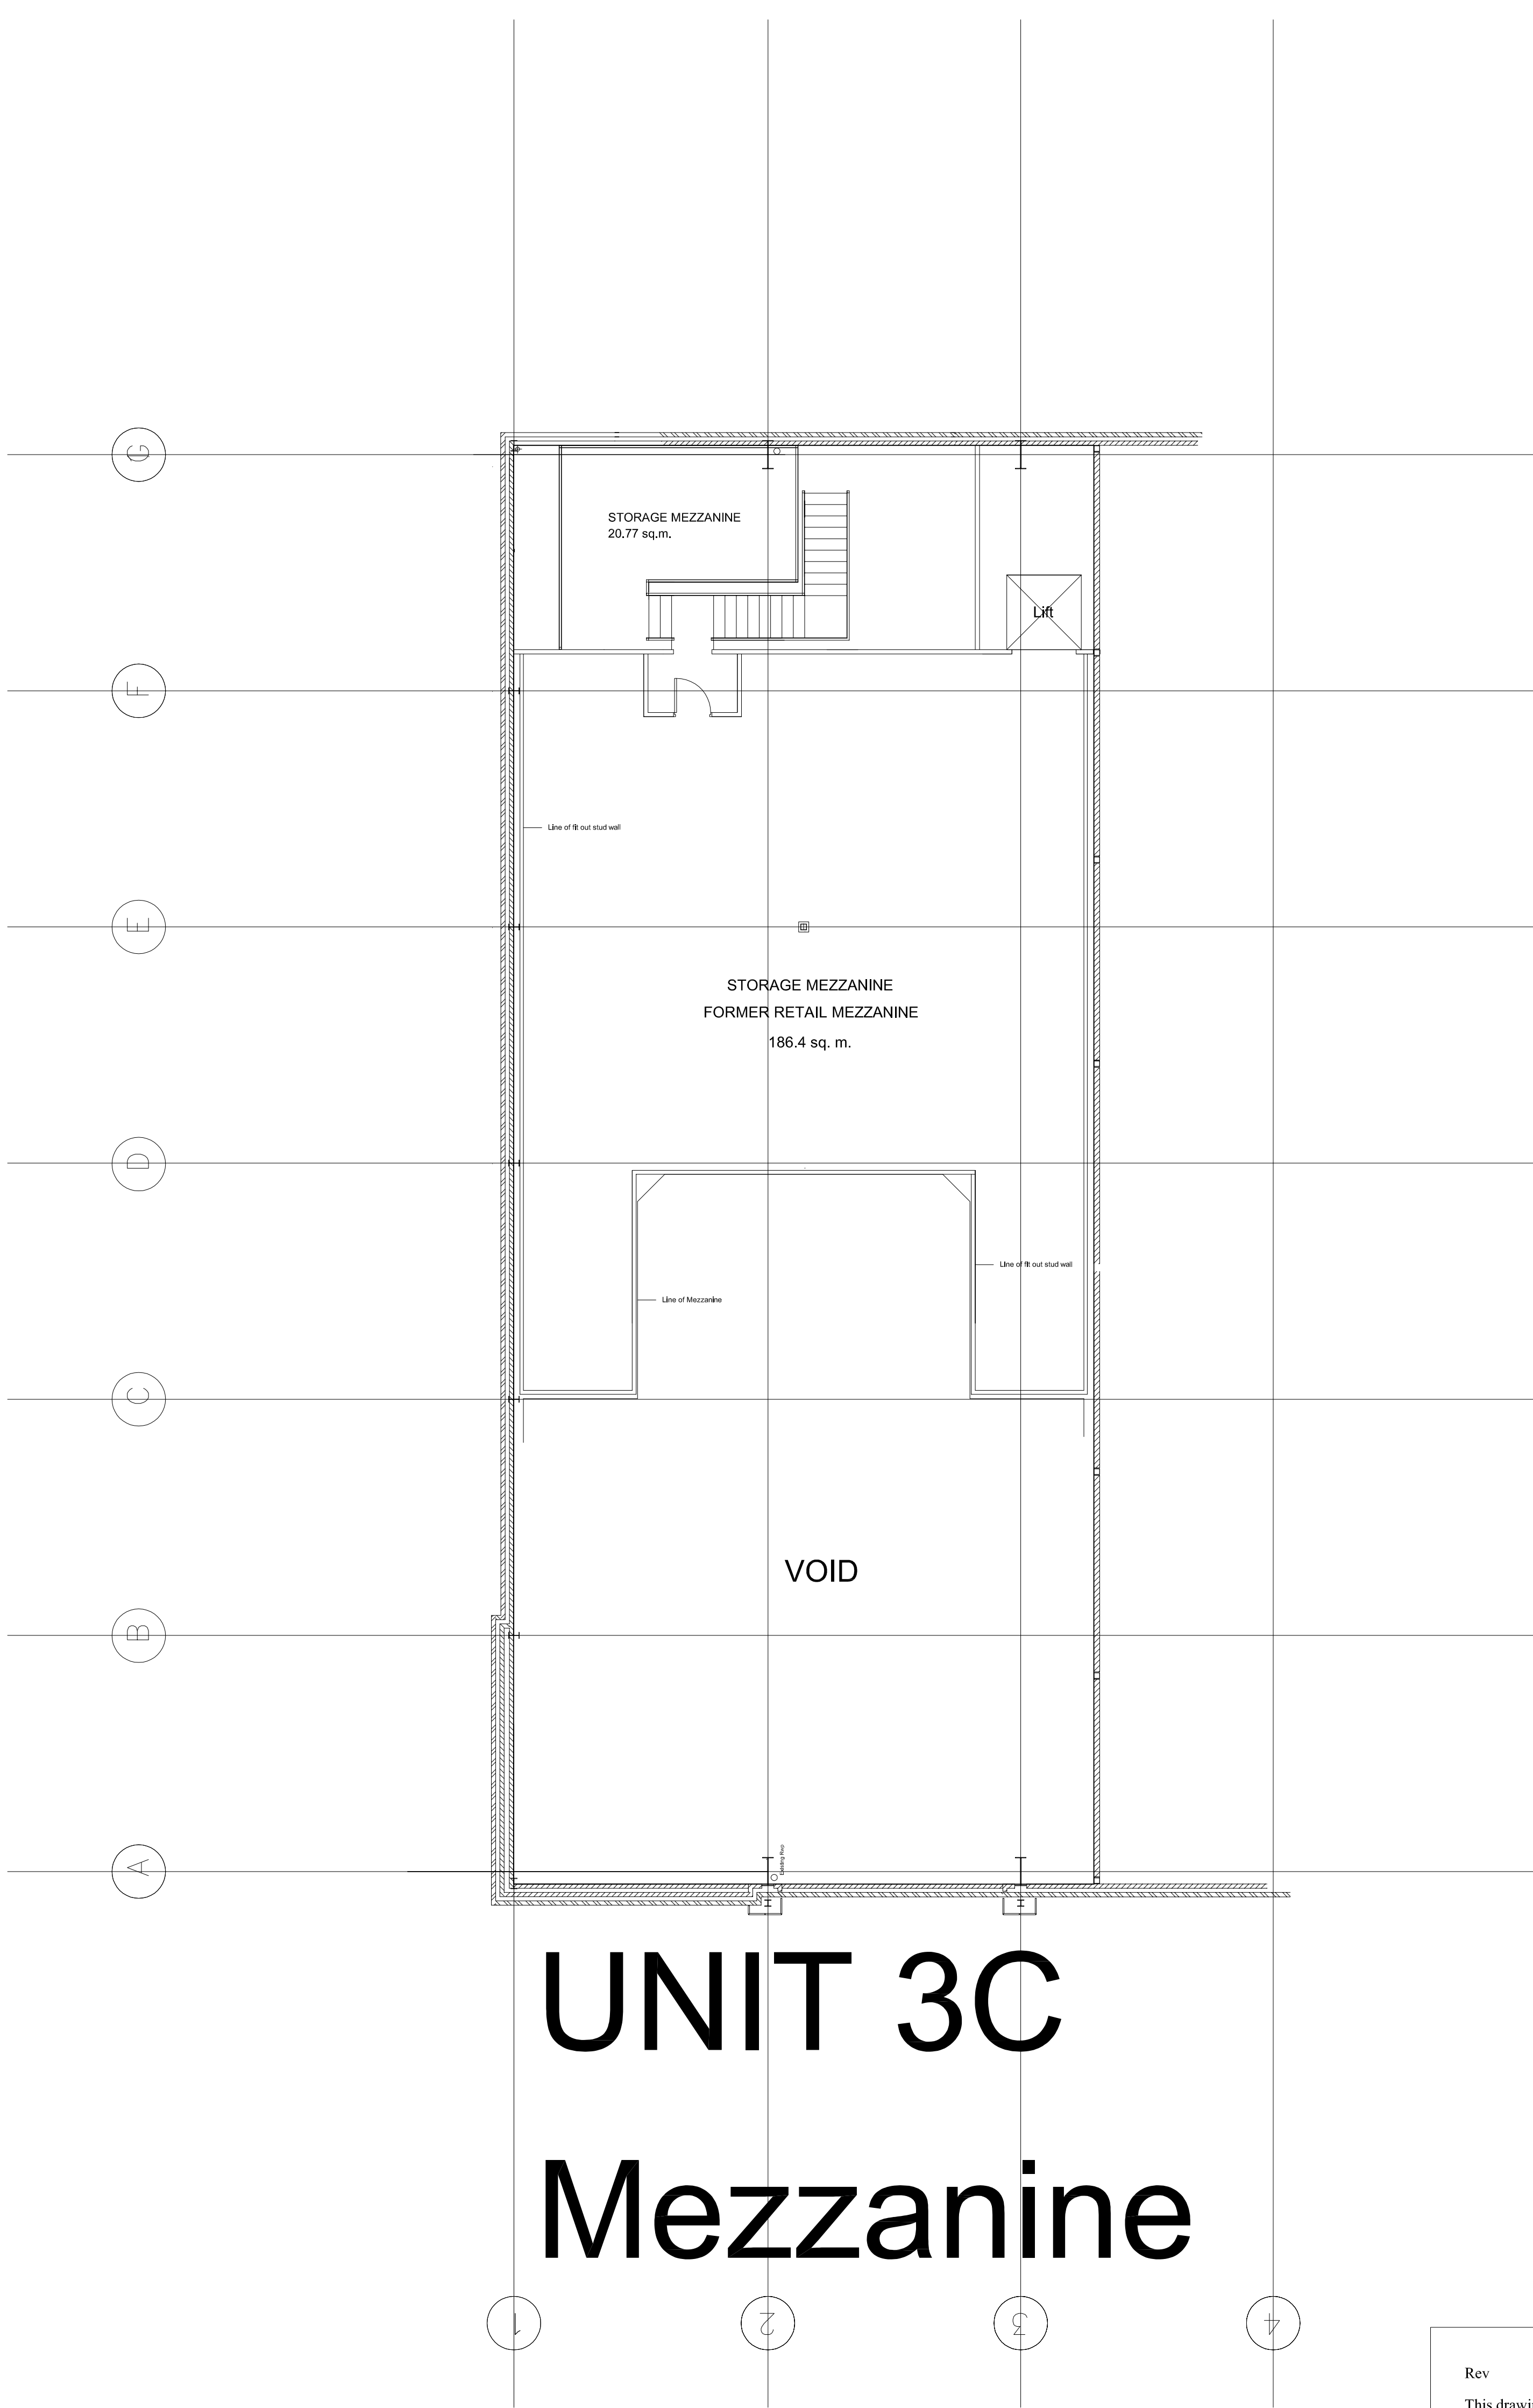

Rev	Description	Date
This drawing is Copyright.		
The Contractor is to bring to the notice of the Architect any discrepancies contained in this drawing prior to work commencement.		
Do not scale from this drawing.		
The Contractor and his Sub-contractors are to verify all dimensions on site before making shop drawings or commencing manufacture.		
CLIENT		
PEEL LAND PROPERTY & INVESTMENTS PLC		
TITLE	SCHEME	
EXISTING PLANS	BARNSELY RETAIL PARK	
SCALES	1: 100	DATE
JOB No.	AGH997	DRAWING No.
AGH997		AGH997/220A
alan g haines associates		
ARCHITECTS		
2 Oustlethwaite Court		
Genn Lane		
Worsborough		
Barnsley		
S70 6NP		
Tel: (01226) 297664		
Fax: (01226) 283551		