



BOUNDARY LAYOUT KEY




1800mm Brick Wall

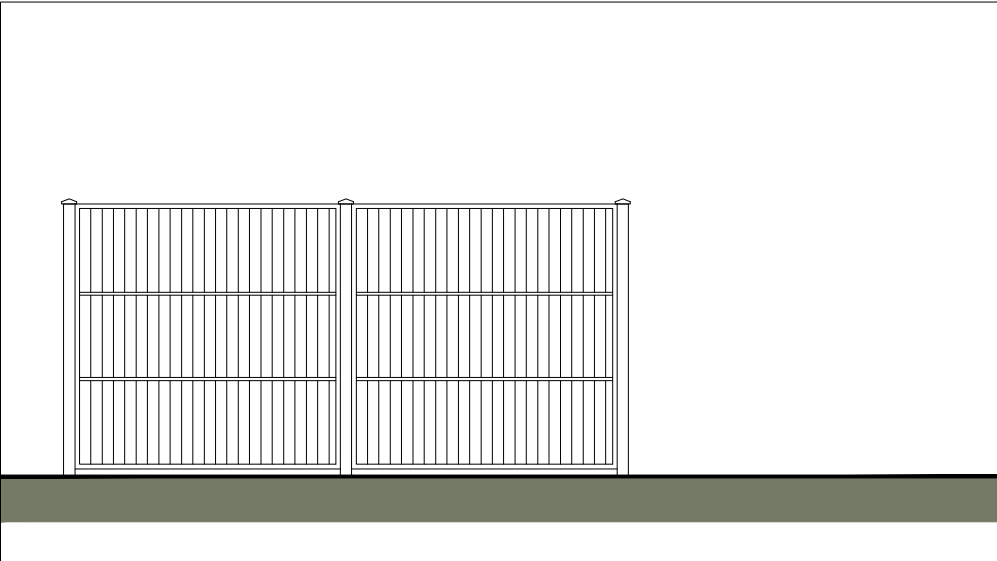


1800mm Timber Fence

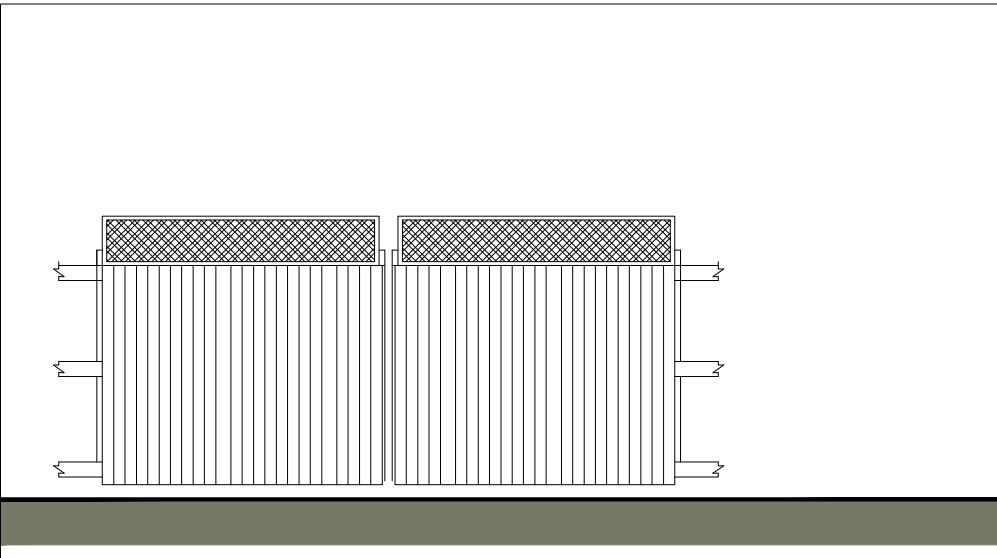

1800mm Timber Fence with Trellis

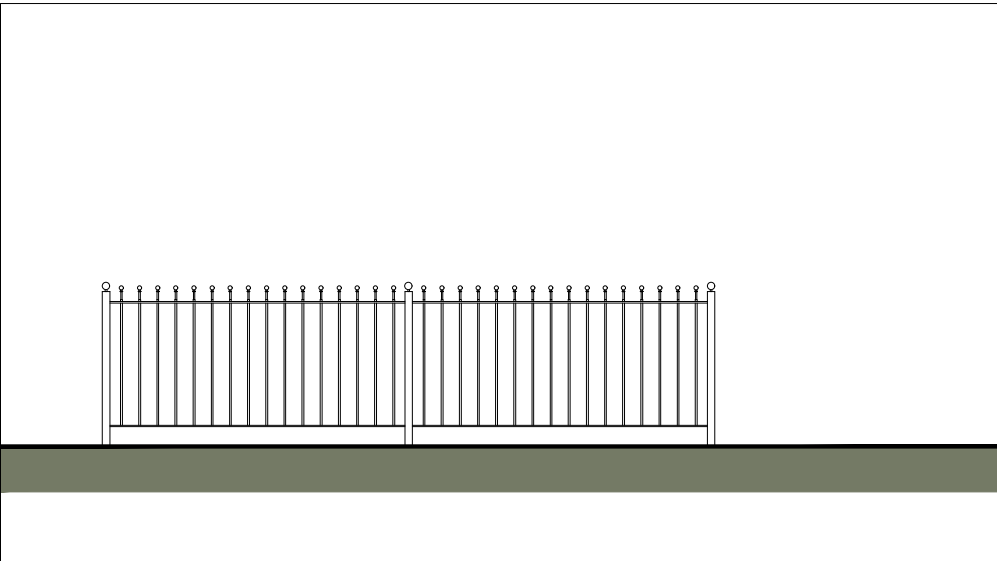

1200mm Metal Rail

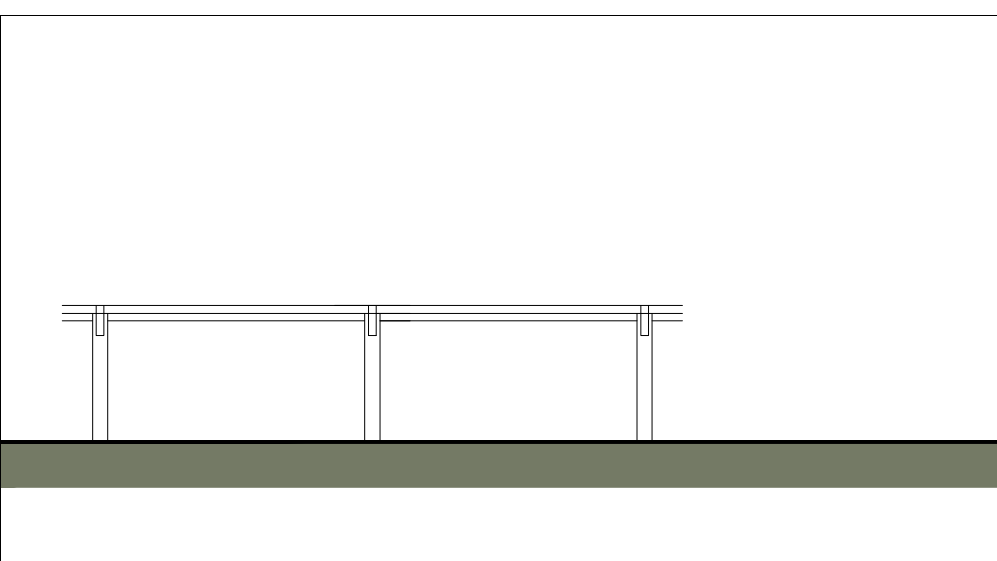

450mm Knee Rail

A Materials Layout updated to approved planning layout 00/10/2020 JP


DATE	01.04.2020	DRAWN	SH
SCALE	1:500	CHK	

Thurnscoe 3

Boundary Treatment Plan

Dwg No	KMH-2039.003	Rev	A
--------	--------------	-----	---

Keepmoat, The Waterfront, Lakeside Boulevard,
Doncaster, DN4 5PL.
Tel: 01302 346620 www.keepmoat.com

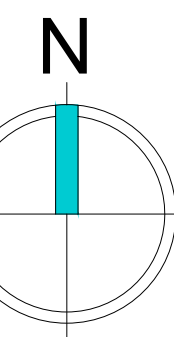

Scaled @ 1:500

