

MIRRORS


Mirror material: Polycarbonate, silvered to give maximum reflection, free from tarnishing, discolouration, scratches and other defects visible in the designed viewing conditions. Thickness 6mm.

Fixing Method: Chrome plated dome top screws with polythene sleeves and washers at each corner and at centre of edges longer than 1200mm. Fix accurately and securely without overtightening fastenings to provide a flat surface giving a distortion free reflection.

Sizes [mm] 600h x 400w above each whb

TOILET TISSUE DISPENSER:
Contractors choice to CA approval - 1 No. per toilet cubicle

All existing service feed pipework serving the existing appliances is to be adapted / extended as necessary to serve the new appliances in accordance with the M&E consultants specification. Include for all necessary fixtures and fittings and making good to all disturbed surfaces prior to installation of new finishes.

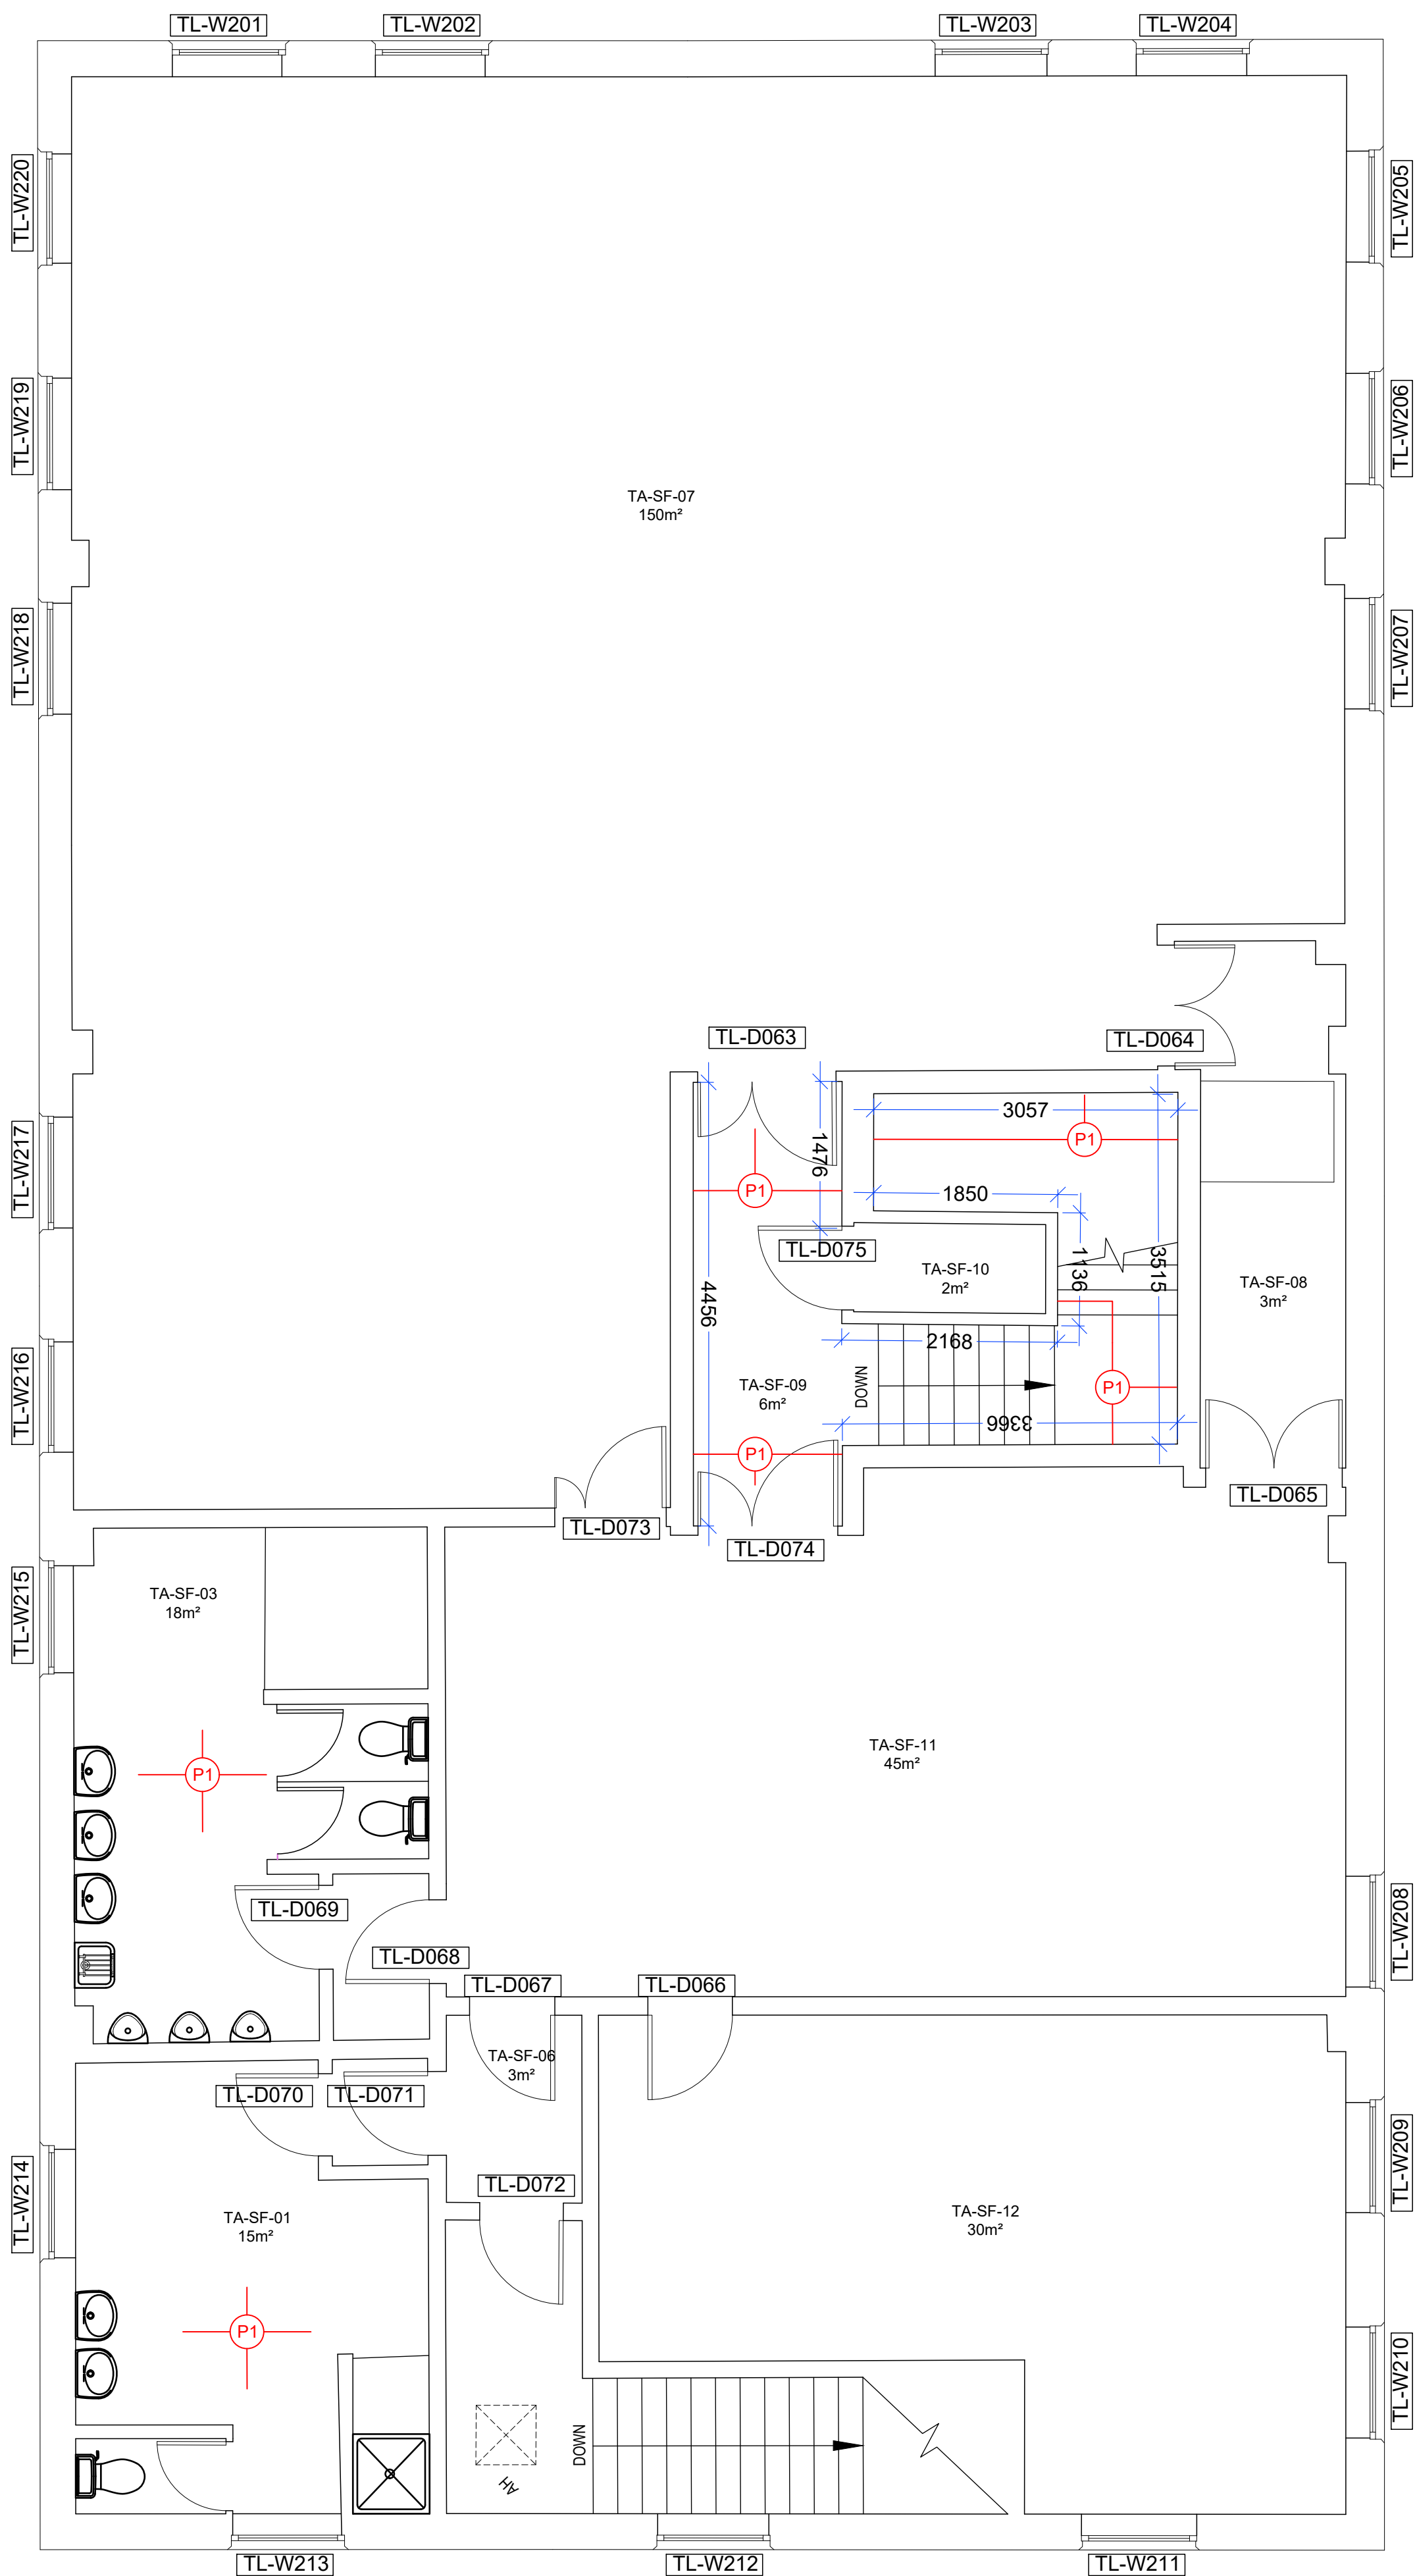

No	Revision	Date
Revisions		

SYFR

FOR TENDER

TANKERSLEY STATION ALTERATIONS

SECOND FLOOR - PROPOSED PLAN

Drawing No: TL(20)003 Rev: / A1 Scale: 1:50

Date: 20/08/19 Drawn: Approved:



6th Floor Orchard Lane
Balm Green
Sheffield
S1 2JA

- This drawing is to be read in conjunction with all relevant specifications and drawings issued.
- Do not scale this drawing, the Contractor is to check and verify all building, site dimensions and check levels before work commences.
- For discrepancies or omissions contact Rider Levett Bucknall.
- All work and materials to be in accordance with current applicable statutory legislation and to comply with all relevant Codes of Practice and British Standards.
- Copyright © 2018 Rider Levett Bucknall UK Limited