


KEY :

- Existing
- Tree
- Proposed
- Tree planting
 - Specimen shrub
 - Hedgerow
 - Shrub planting
 - Amenity grass

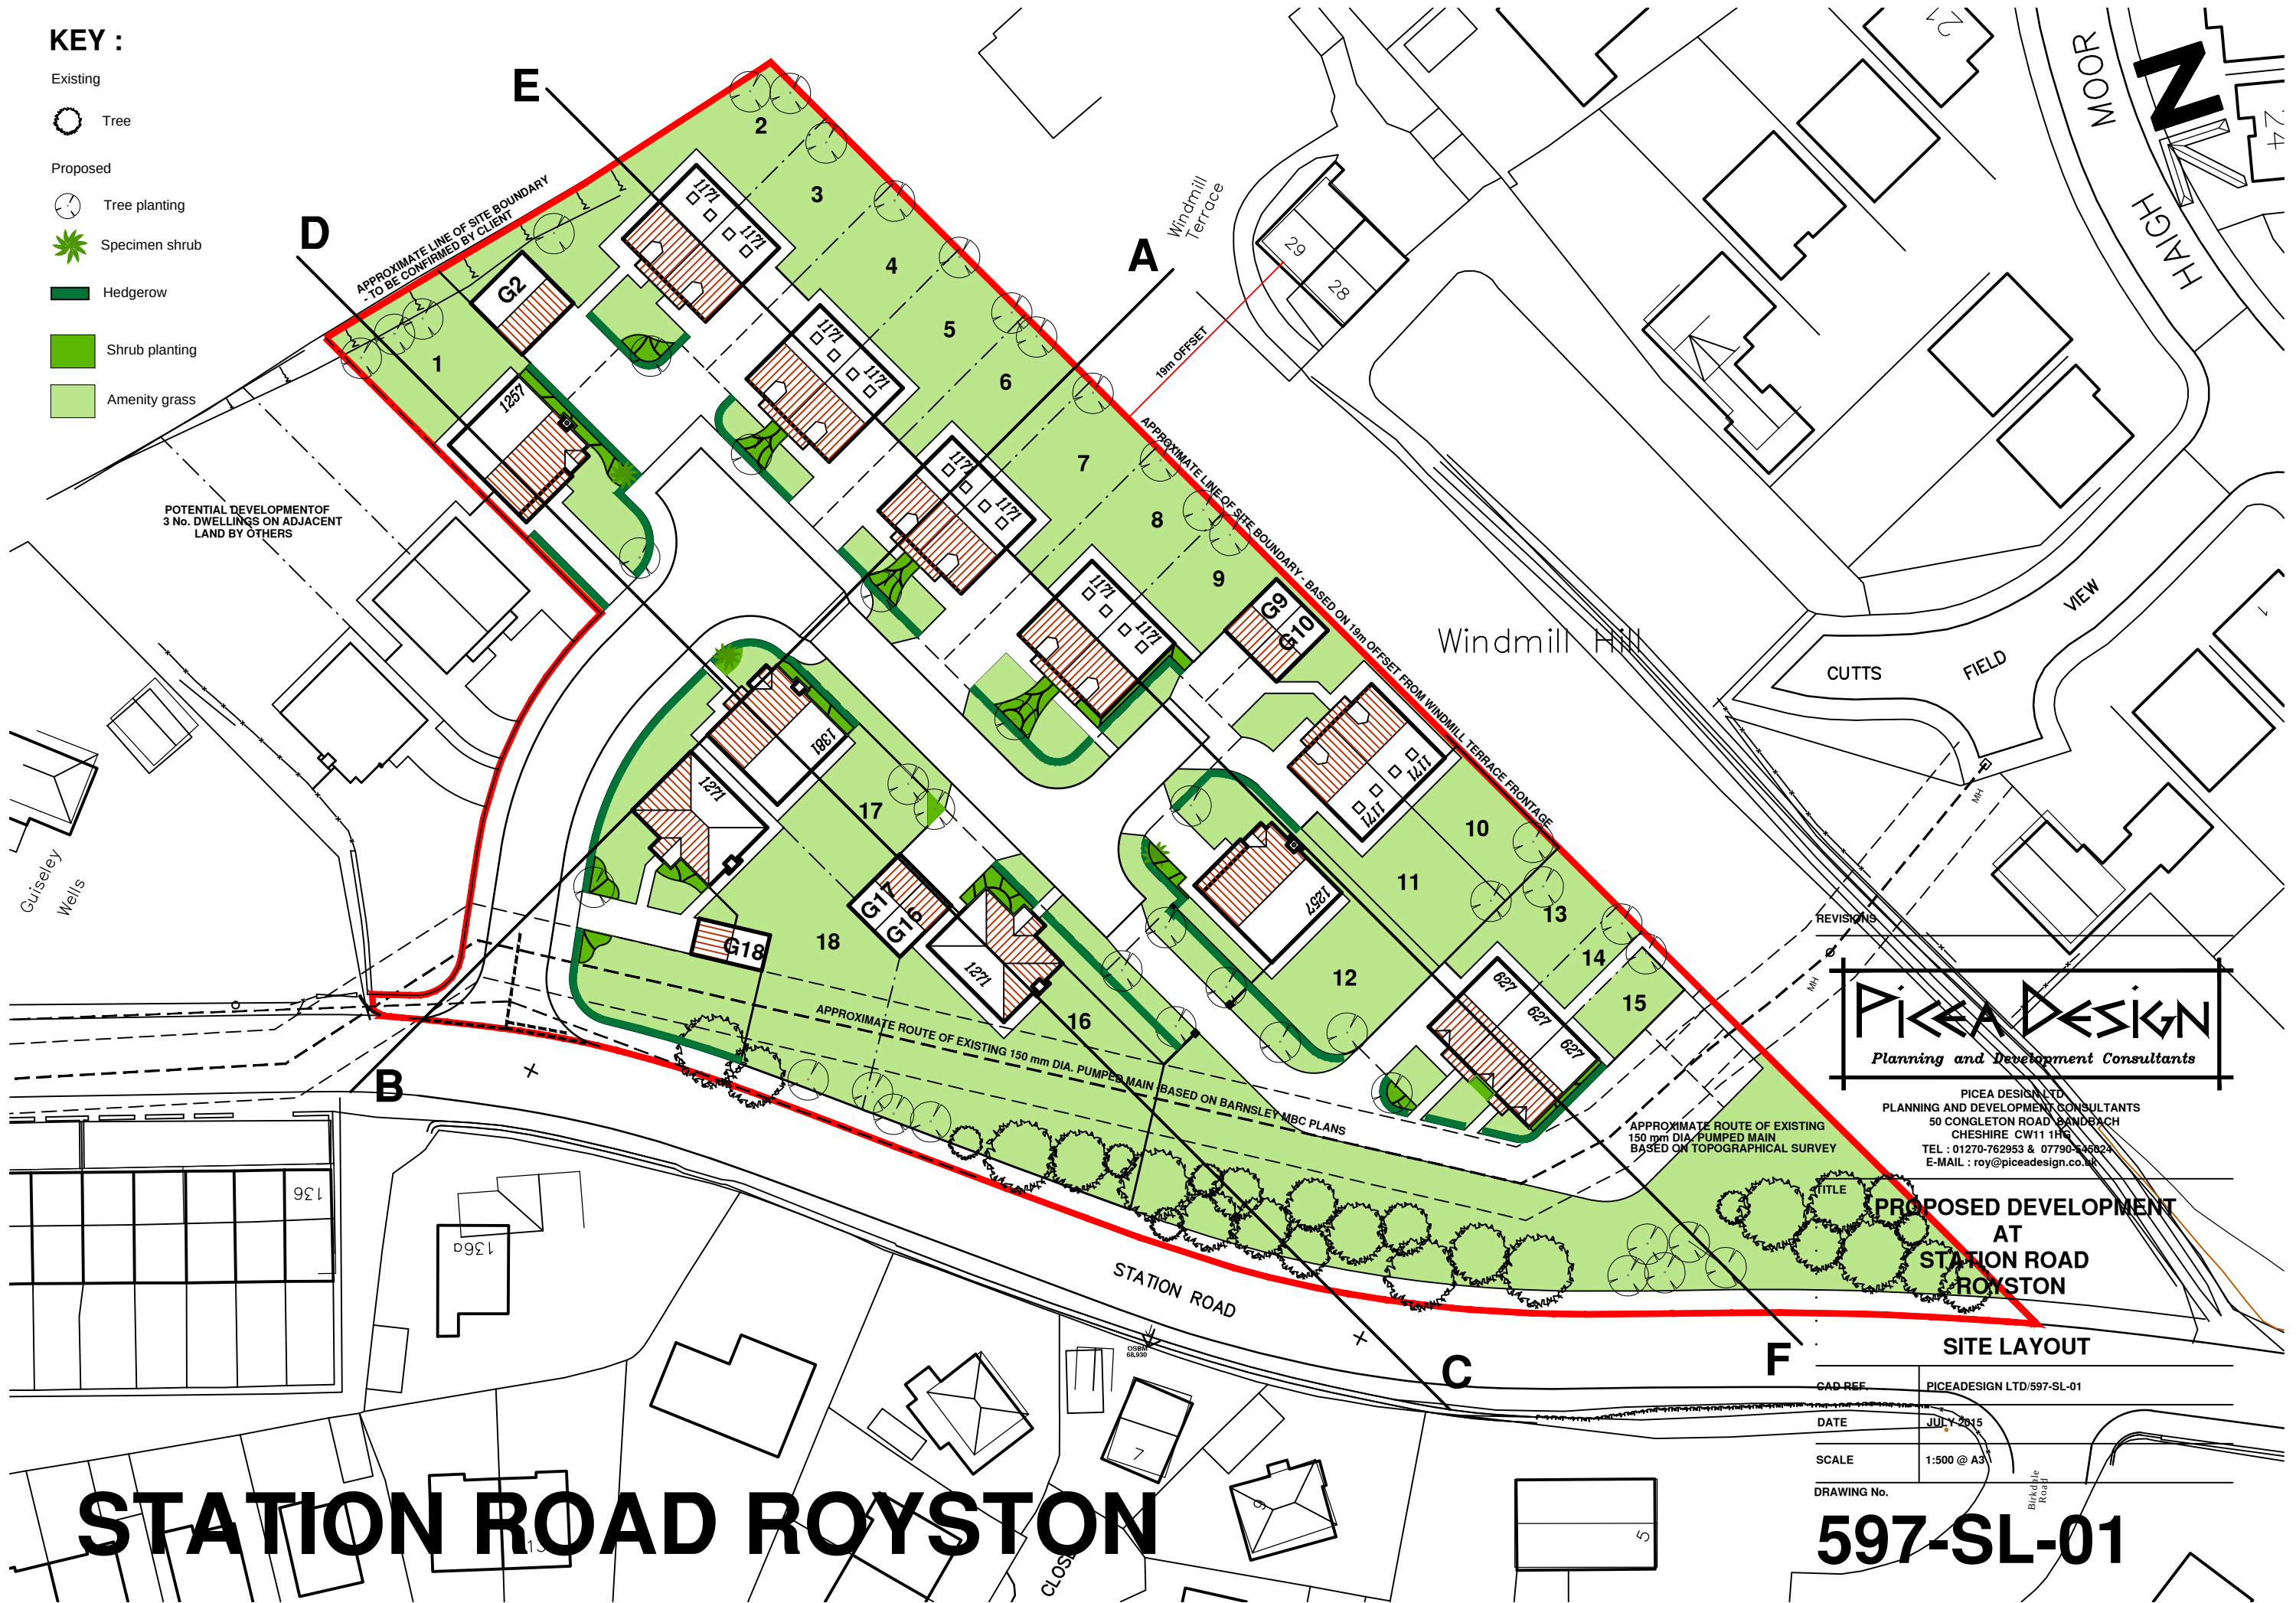

PICCA DESIGN
Planning and Development Consultants

PICCA DESIGN LTD
PLANNING AND DEVELOPMENT CONSULTANTS
50 CONGLETON ROAD SANDHATCH
CHESHIRE CW11 1HG
TEL : 01270-762953 & 07790-546824
E-MAIL : roy@piccadesign.co.uk

**PROPOSED DEVELOPMENT
AT
STATION ROAD
ROYSTON**

SITE LAYOUT

CAD REF: PICCADESIGN LTD/597-SL-01

DATE: JULY 2015

SCALE: 1:500 @ A3

DRAWING No.

597-SL-01