

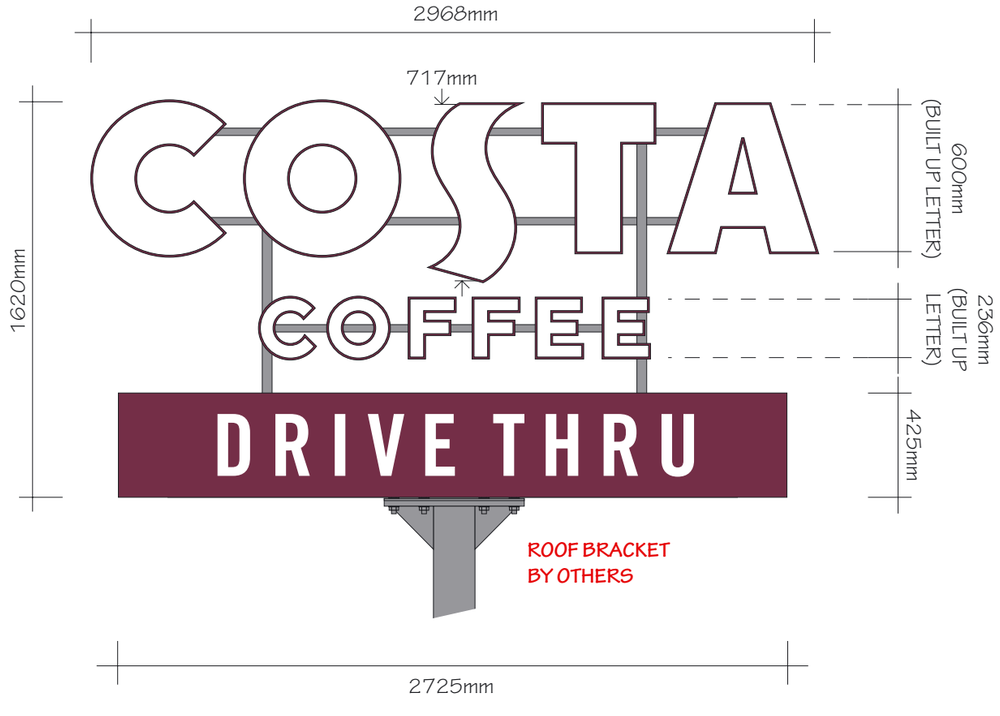


ROOF LETTERS WITH SIGN TRAY

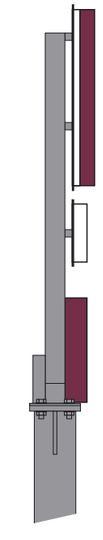

SIDE VIEW

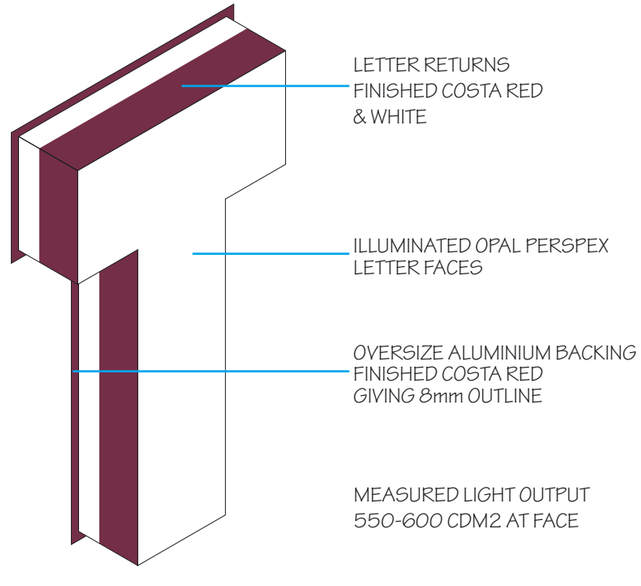

'COSTA' DETAIL


COSTA LETTERS
100mm RETURNS FINISHED COSTA RED
(CHROMADEX 943A703330) & WHITE.
OPAL PERSPEX FACES.
INTERNAL LED ILLUMINATION.
OVERSIZE ALUMINIUM BACKING.

COFFEE LETTERS
DE-SCALED STAINLESS STEEL 60mm
RETURNS FINISHED WHITE.
OPAL ACRYLIC FACES.
INTERNAL LED ILLUMINATION.
OVERSIZE ALUMINIUM BACKING.

DRIVE THRU TRAY
ALUMINIUM TRAY WITH 80mm RETURNS
POWDER COATED COSTA RED.
FRET CUT DETAILS BACKED UP WITH OPAL ACRYLIC.
INTERNAL LED ILLUMINATION.

Scale 1 : 25

POWER FEED TO BASE OF SIGN BY OTHERS

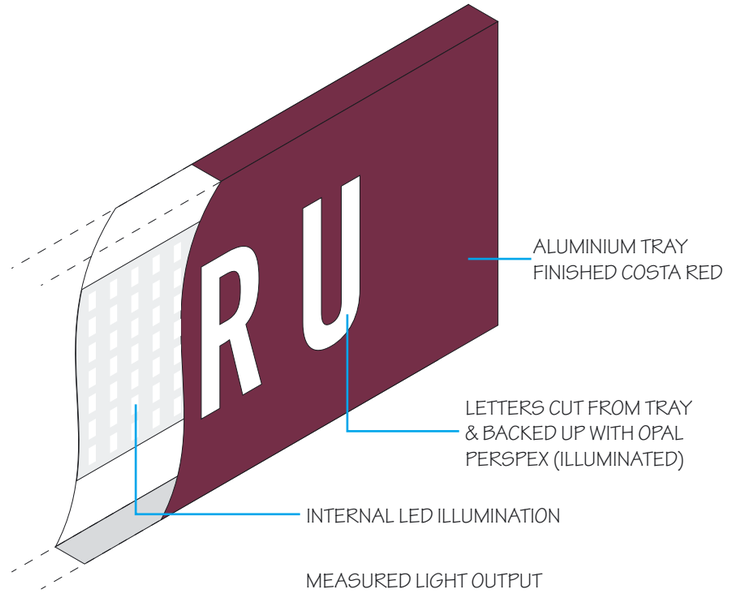

TRAY DETAIL

0m 1m

ANY COLOURS SHOWN ARE INDICATIVE ONLY AND ARE NOT TRUE REPRESENTATIONS OF THE FINISHED PRODUCT

THIS DRAWING IS THE PROPERTY OF CHRIS BENSON SIGNS LIMITED COPYRIGHT IS RESERVED BY THEM AND IS ISSUED ON THE CONDITION THAT IT IS NOT COPIED OR DISCLOSED BY OR TO ANY UNAUTHORISED PERSONS WITHOUT PRIOR CONSENT IN WRITING OF CHRIS BENSON SIGNS LIMITED.

96 - 98 GREAT HOWARD STREET,
LIVERPOOL, L3 7AX

CLIENT	JOB
COSTA	DRIVE THRU, WOMBWELL LANE RETAIL PARK, BARNSLEY

DATE	SCALE	DRAWN	REV.	DWG No.
01 . 05 . 2018	AS SHOWN @ A3	I.B.		26887

Tel: 0151-298 1567 • Fax: 0151-298 1568 • Web site: www.benson-signs.co.uk • E-mail: info@benson-signs.co.uk

BENSON SIGNS